

- Demolition of existing bungalow and erection of one residential dwelling, Marsh Road, Gedney Drove End.
- Outline Planning Permission – Renewal 28 April 2000.
- Application Number: H06/0259/00
- Applicant: Mr B J Lakey, 1 Tylers Farm, Gedney Marsh, Spalding, Lincolnshire. PE12 9PA.
- Agent: Mr P Buddle 9 Main Street, Gedney Dyke, Spalding, Lincolnshire. PE12 0AJ.
- Buff colour facing bricks.
- Brown UPVC double glazed windows and doors.
- Under a dark grey concrete roof tile.

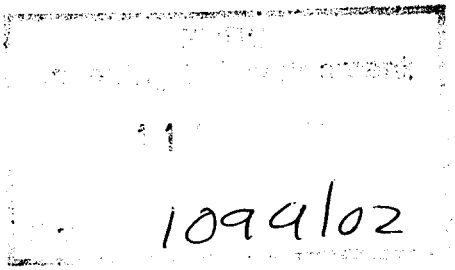


SCALE 1 : 2500

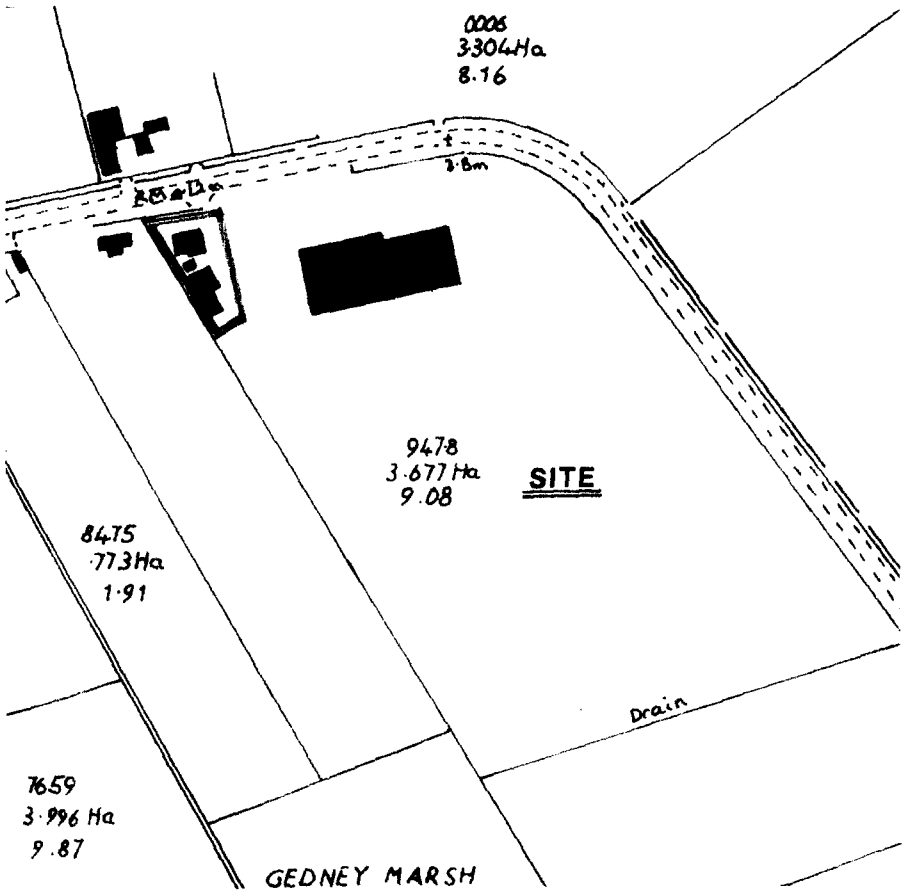


NORTH

LOCATION PLAN

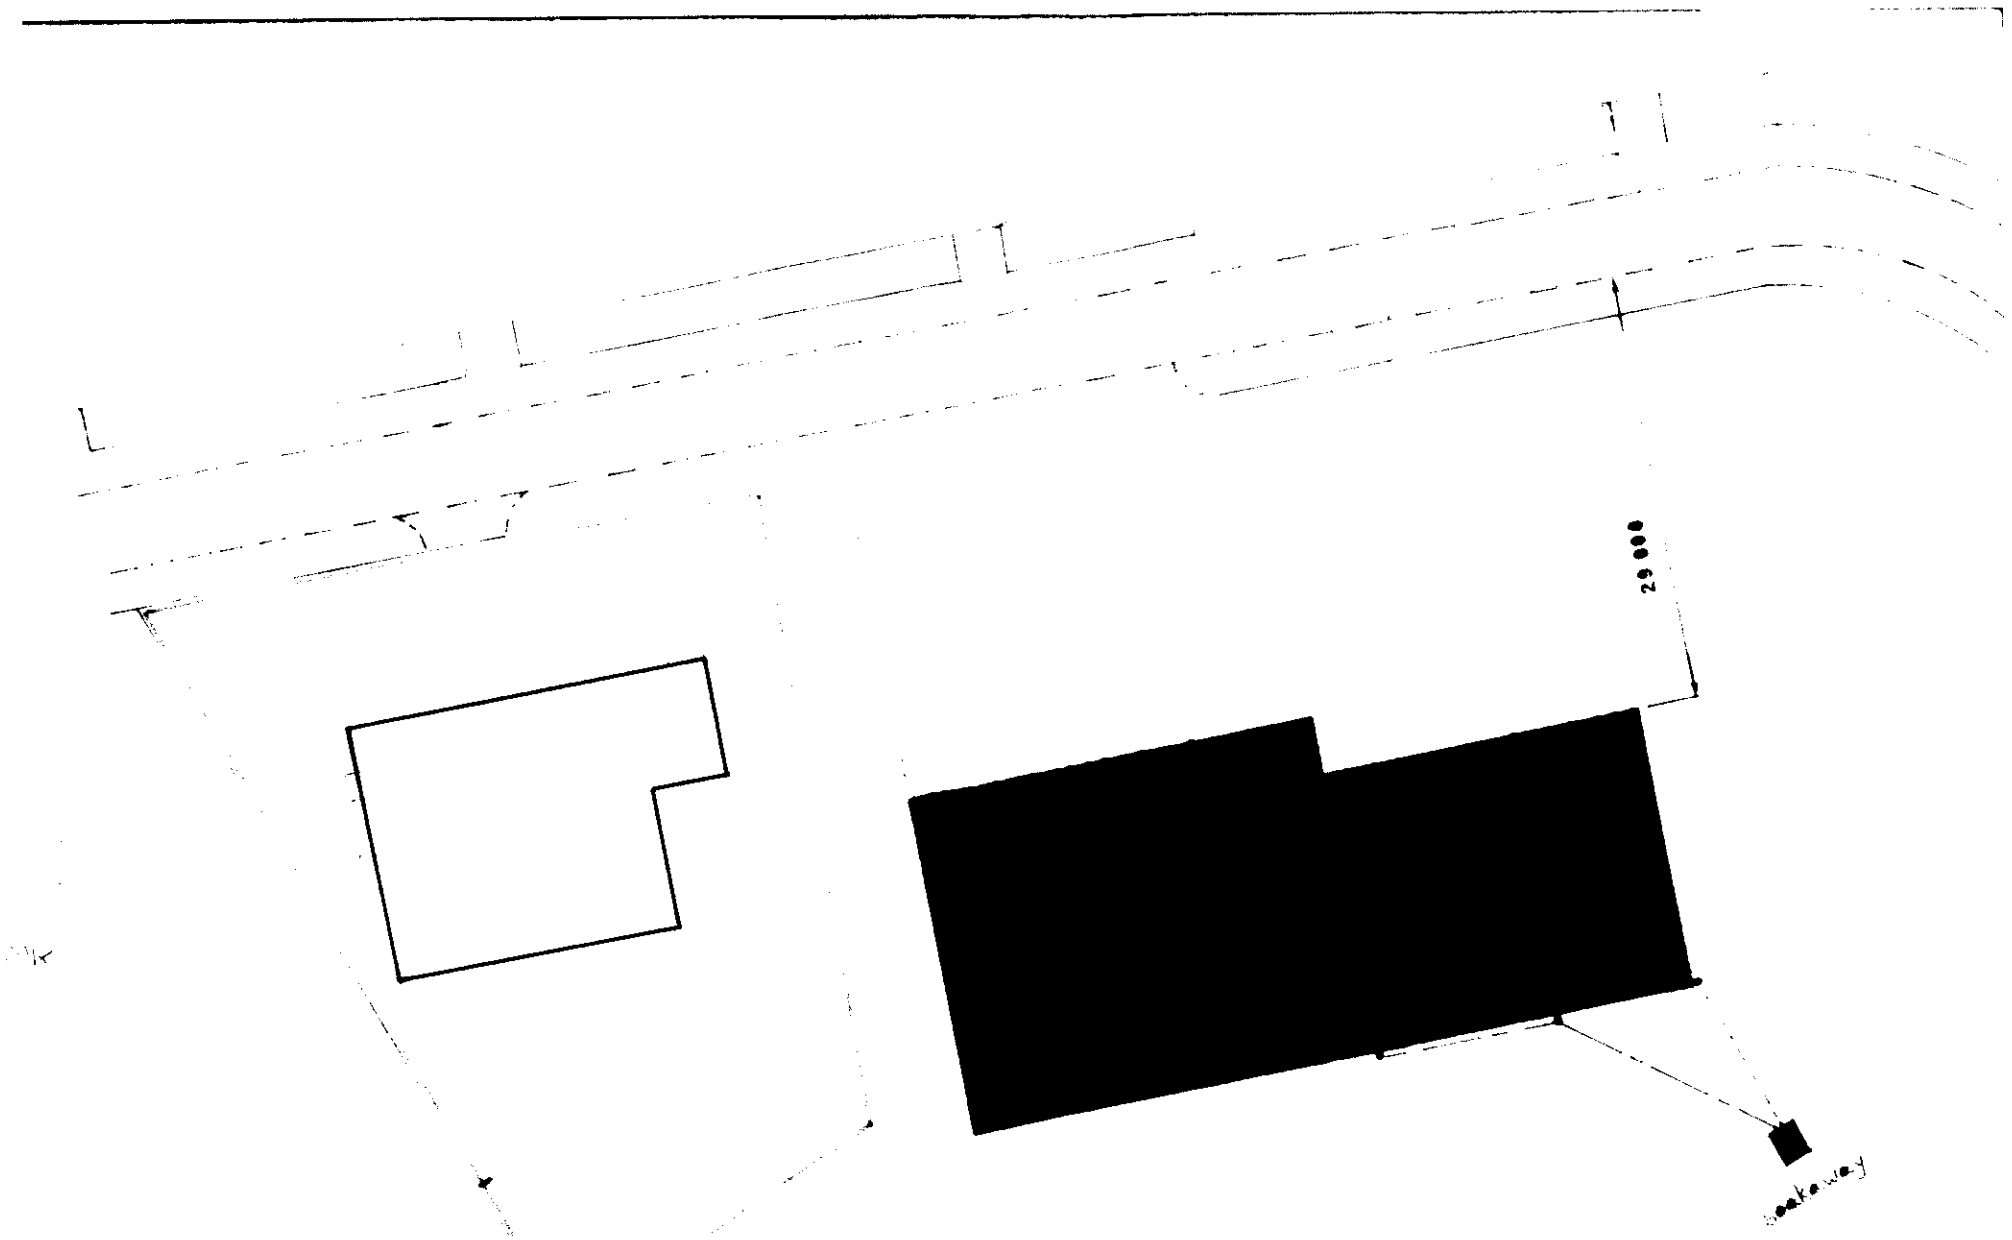


BLOCK PLAN scale 1:500

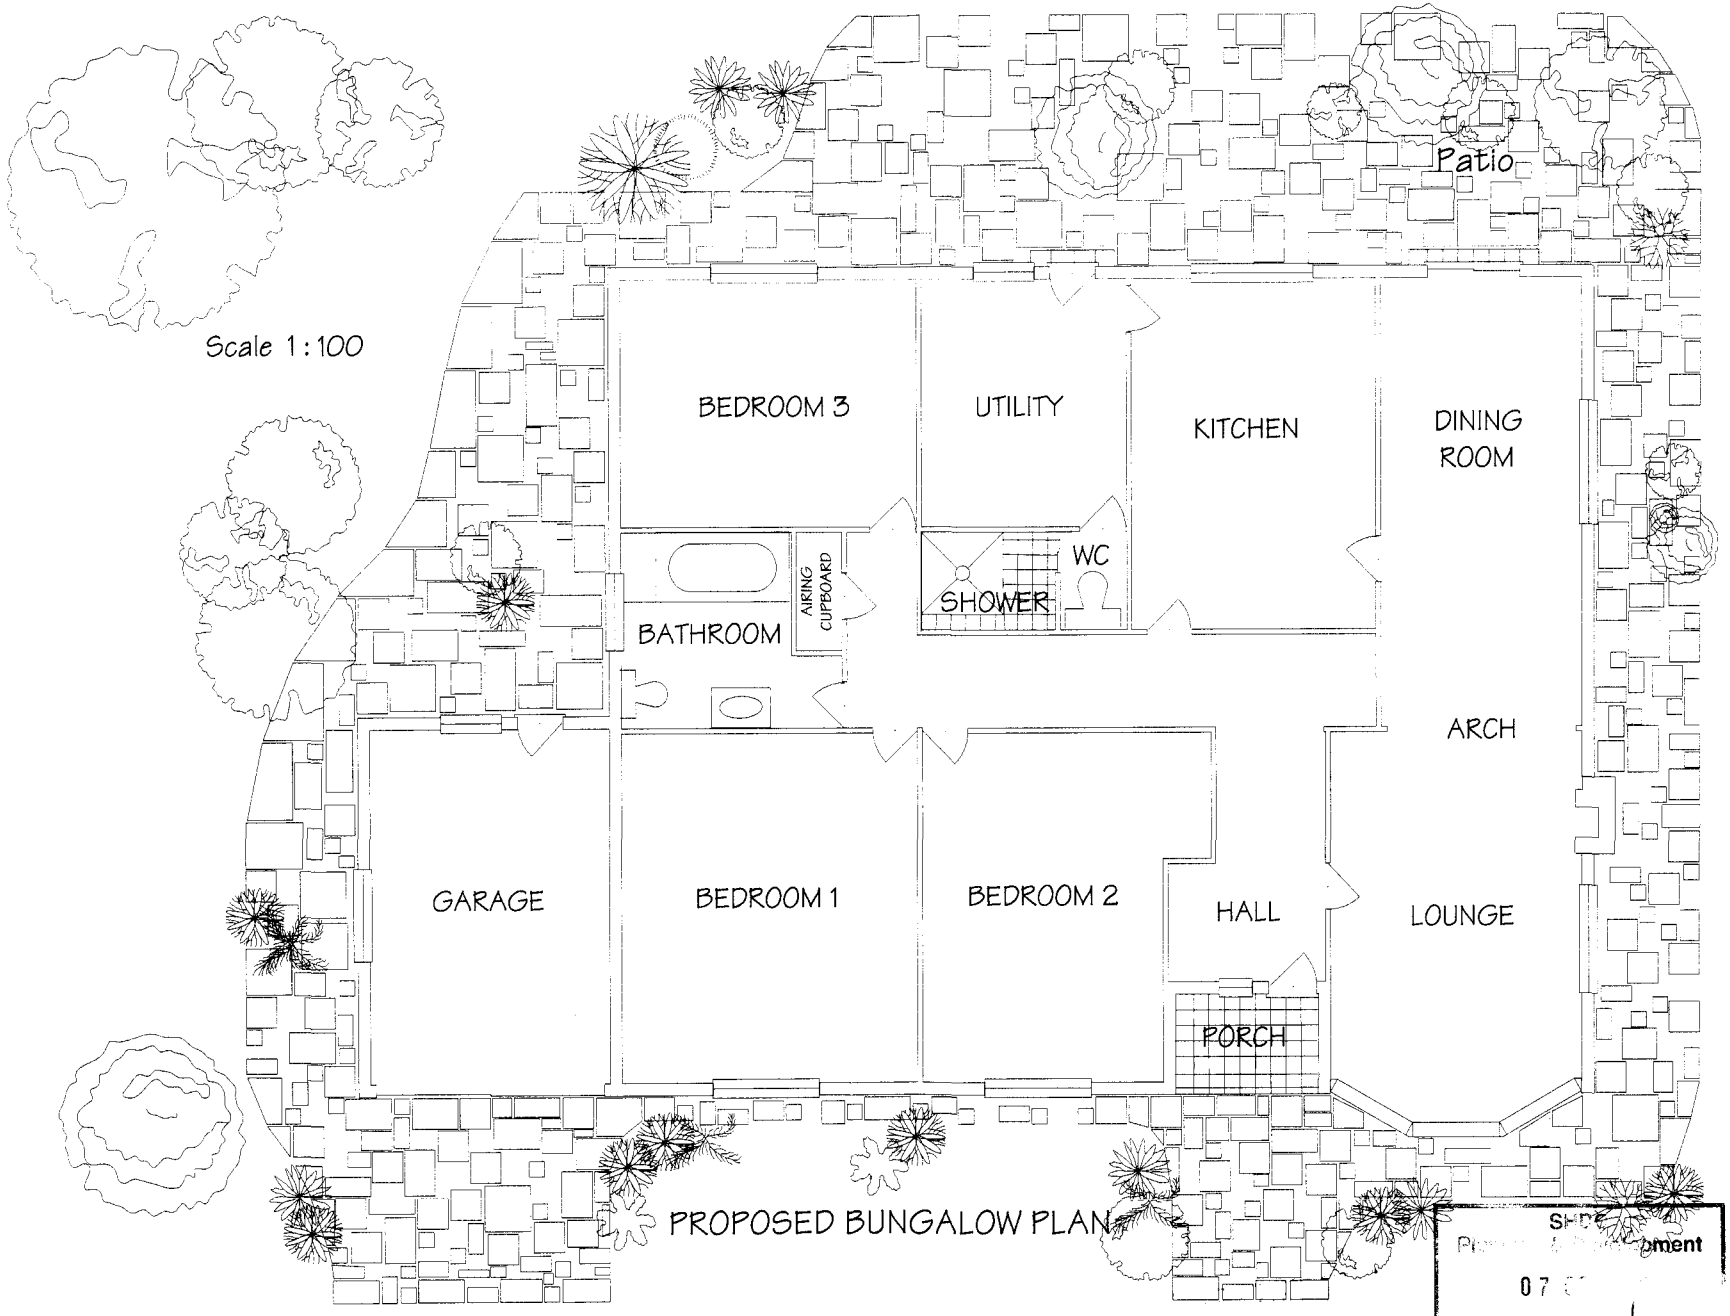

PROPOSED BUNGALOW PLAN


SHE
Pl ment
07
Re 1099/2

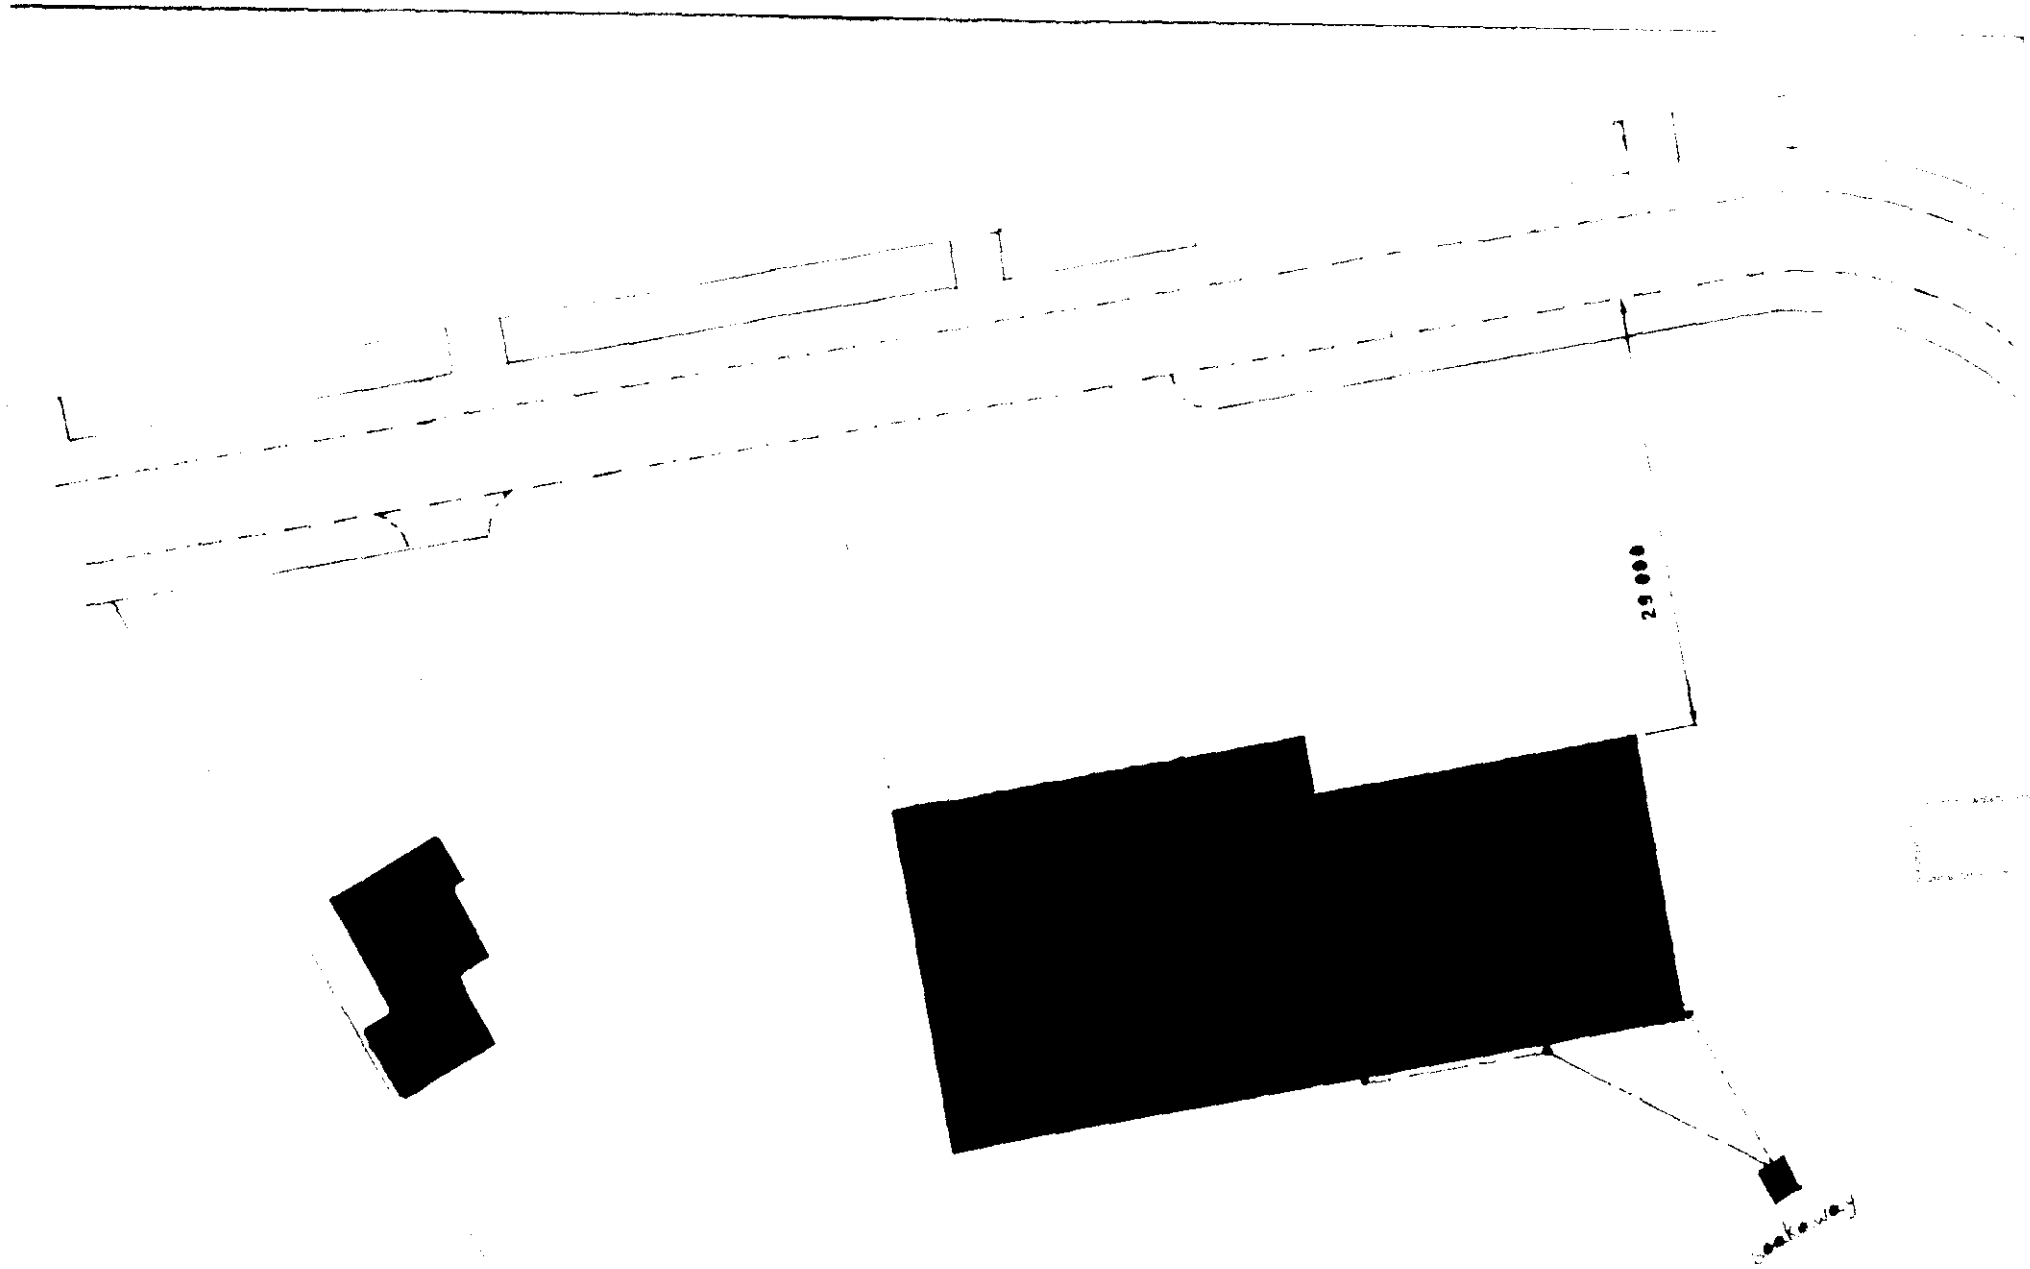

BLOCK PLAN scale 1:500

1099/02

SCALE 1 : 2500

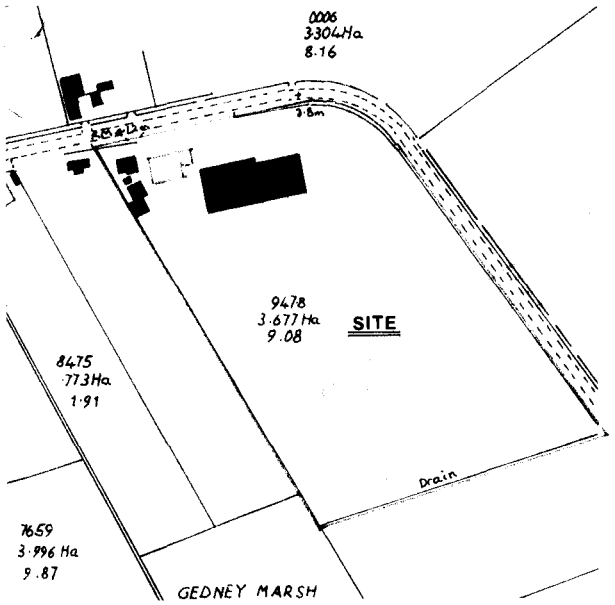


NORTH

LOCATION PLAN

- Demolition of existing bungalow and erection of one residential dwelling, Marsh Road, Gedney Drove End.
- Outline Planning Permission – Renewal 28 April 2000.
- Application Number: H06/0259/00
- Applicant: Mr B J Lakey, 1 Tylers Farm, Gedney Marsh, Spalding, Lincolnshire. PE12 9PA.
- Agent: Mr P Buddle 9 Main Street, Gedney Dyke, Spalding, Lincolnshire. PE12 0AJ.
- Buff colour facing bricks.
- Brown UPVC double glazed windows and doors.
- Under a dark grey concrete roof tile.


SHDC
Pl ment
07 0 2
Re 1099/02

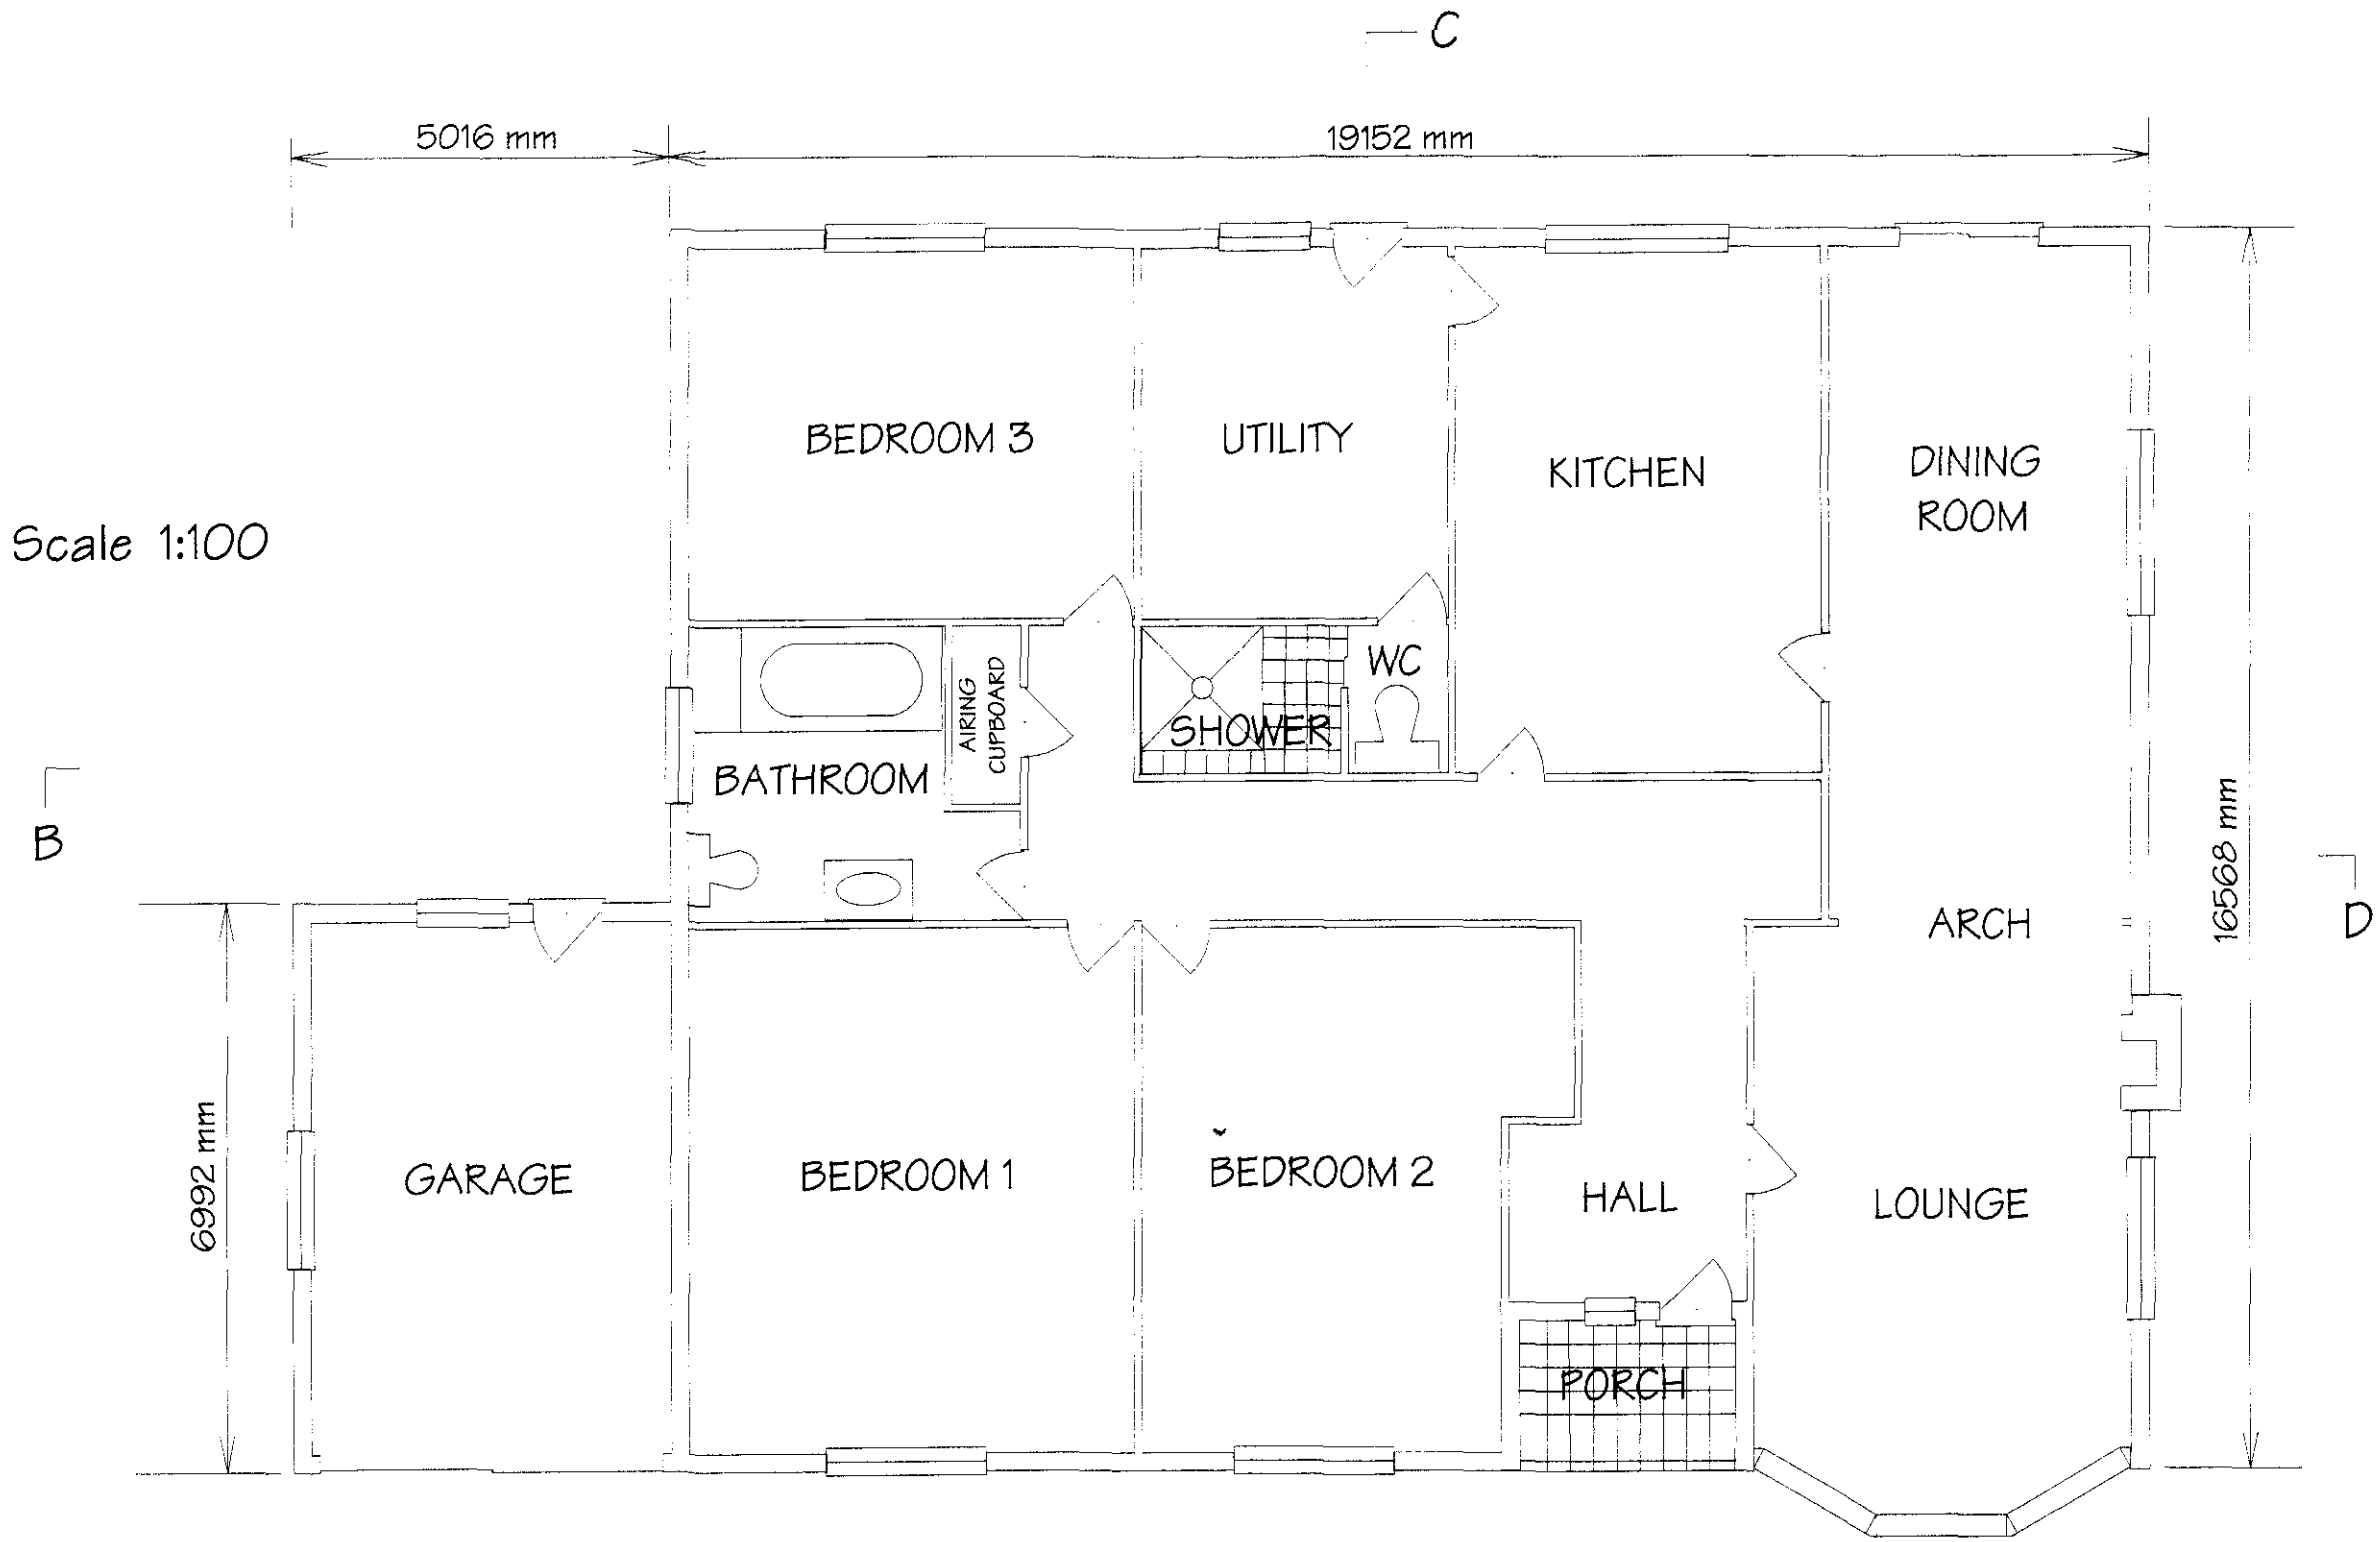


Scale 1:100

Planning & Development
07 [illegible] 02
Ref 1099/02

PROPOSED BUNGALOW PLAN

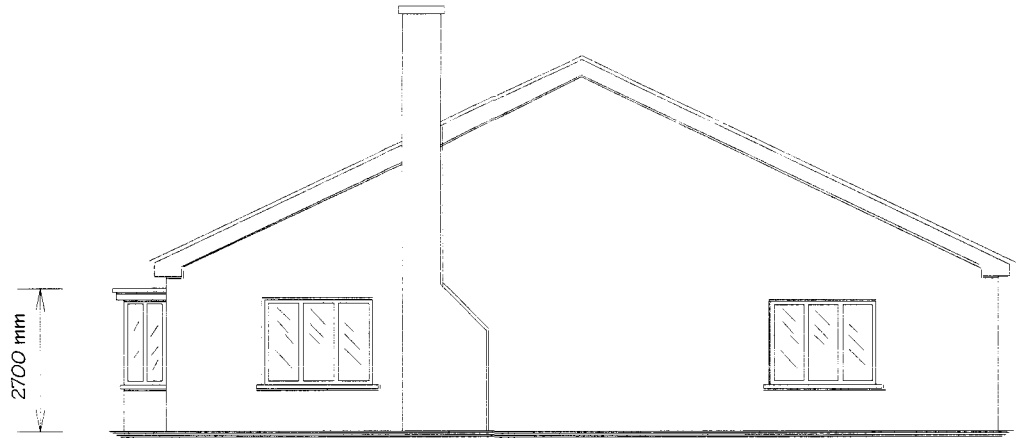

ELEVATION ON "D"

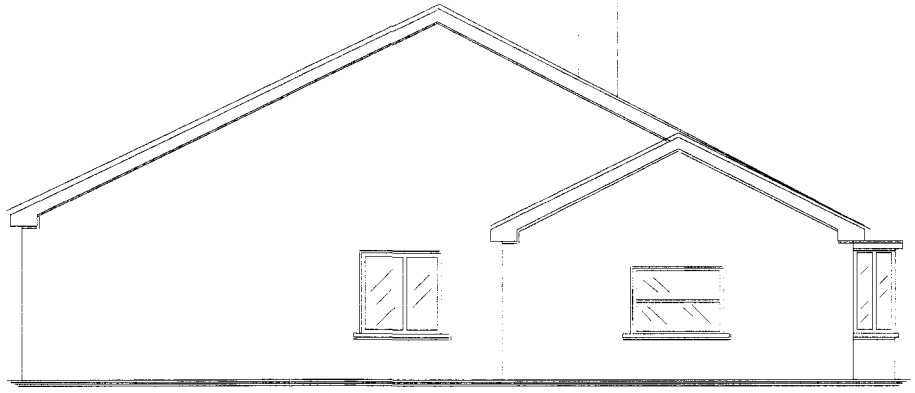

ELEVATION ON "B"

Scale 1:100

PROPOSED END ELEVATIONS

SHDC
Development
07 OCT
Ref 1099/02


Scale 1:100



ELEVATION ON "C"

PROPOSED REAR ELEVATION


1000 mm

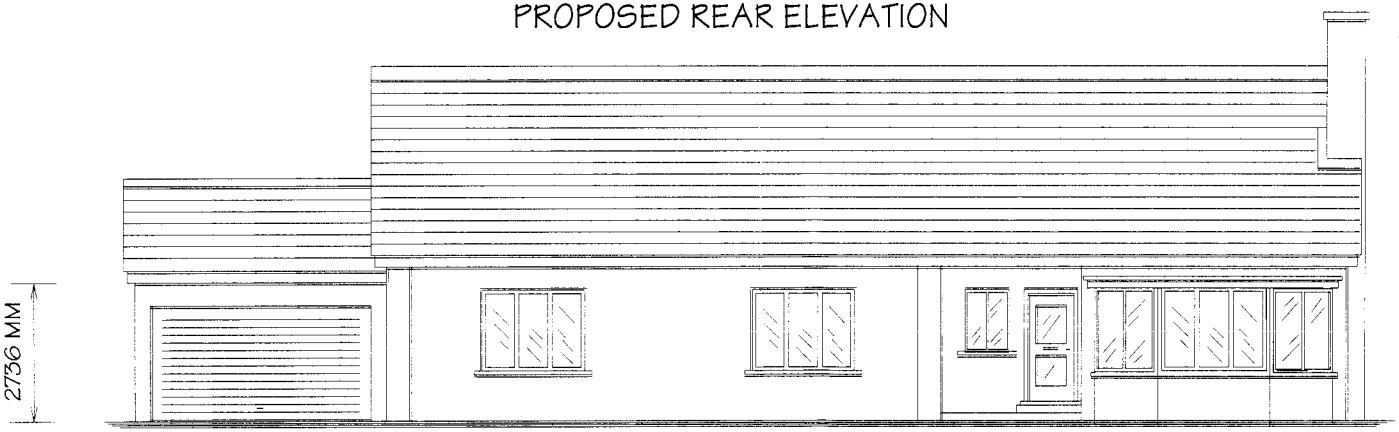

ELEVATION ON "A"

PROPOSED FRONT ELEVATION

SL[illegible]
[illegible]ment
07 C[illegible]
Ref 1099/2

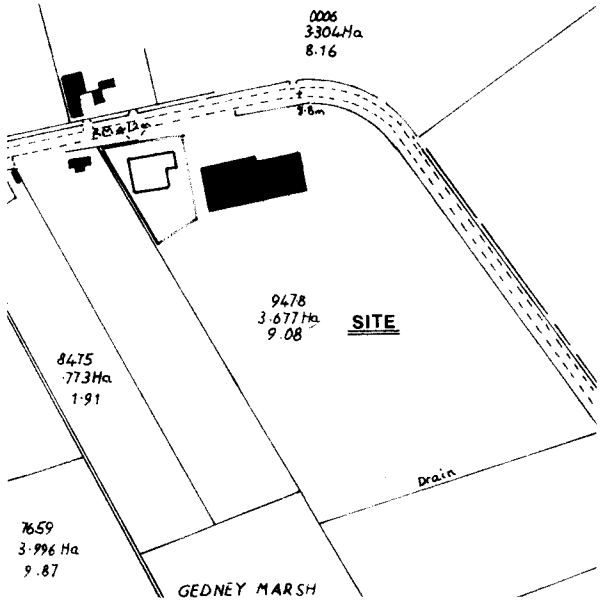

N

SHDC
Planning & Development
06 DEC 2002

LOCATION PLAN

Scale 1:2500