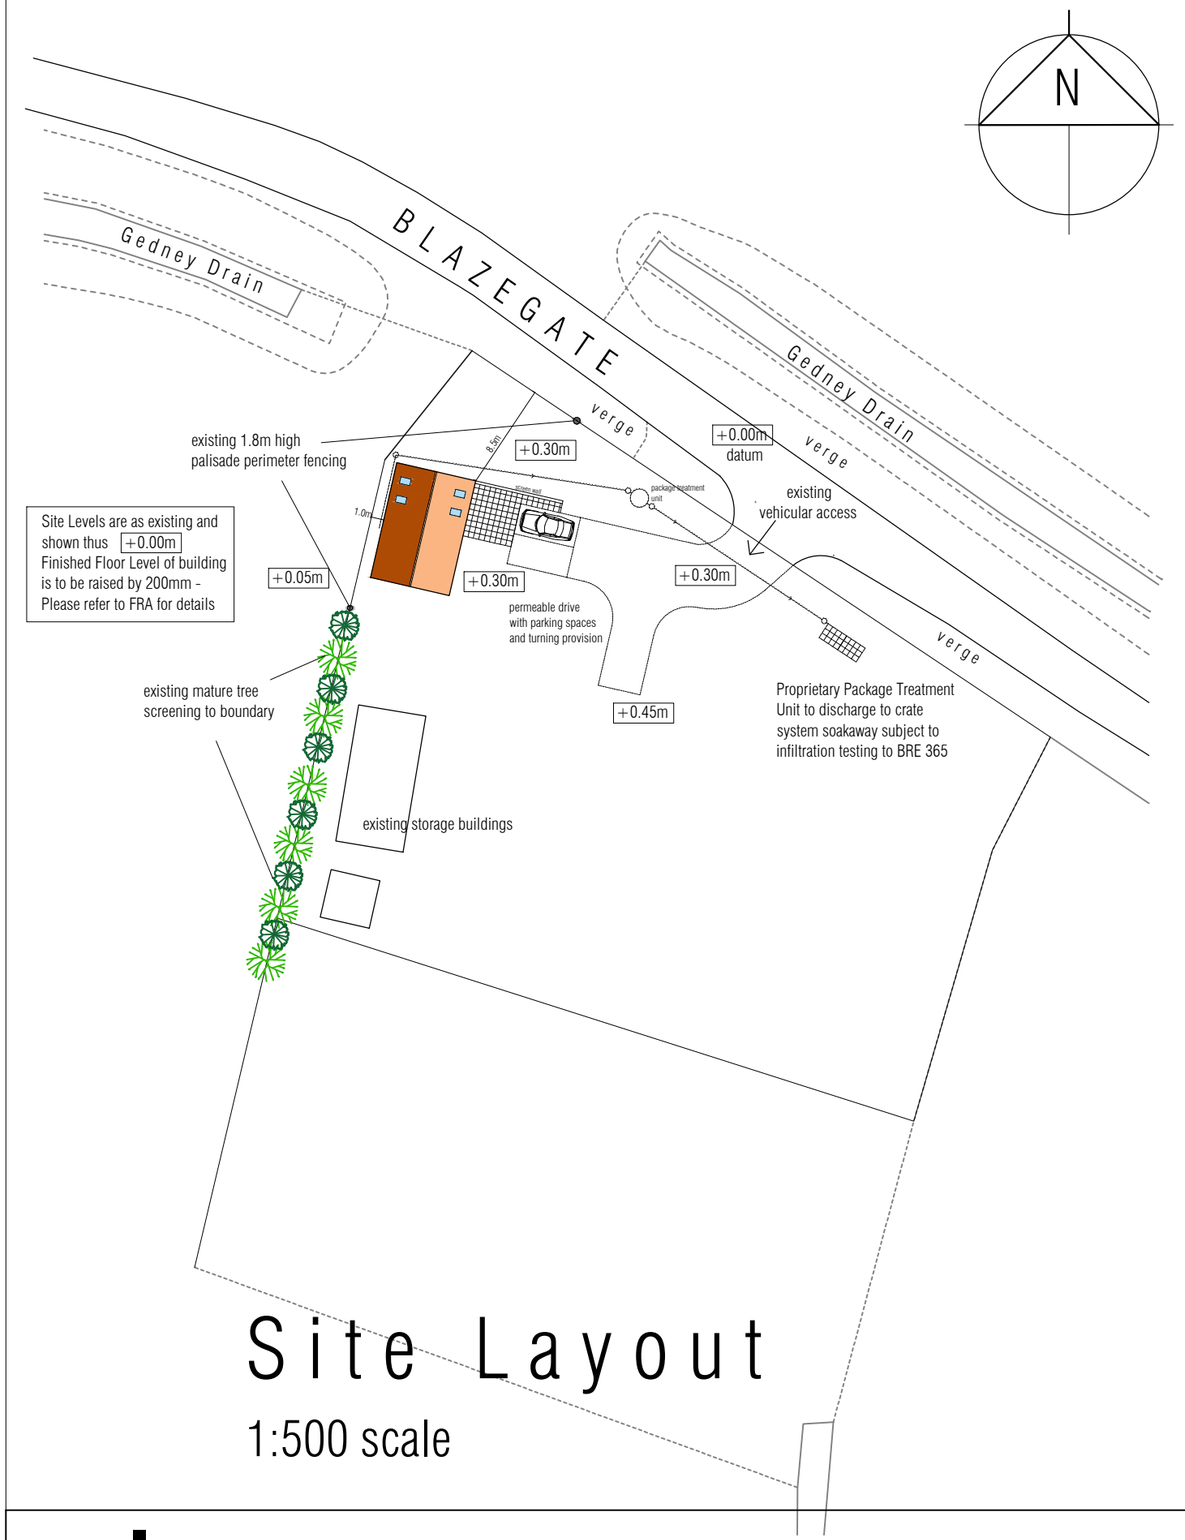

Site Layout

1:500 scale

Location Plan 1:1250 scale

mlp Moulton Land and Planning

moultonlandandplanning.co.uk 21 Main Road Collyweston Stamford PE9 3PF
mob 07484 101655 e-mail alan@moultonland.co.uk

Project	Drawing	date	october 2025
Proposed Change of Use to Dwelling Blazegate Lutton Spalding PE12 9HJ	SITE LAYOUT & LOCATION PLAN	scale(s)	1:500 & 1:1250 @ A3
		DRG. No.	HARR / pl / 01