


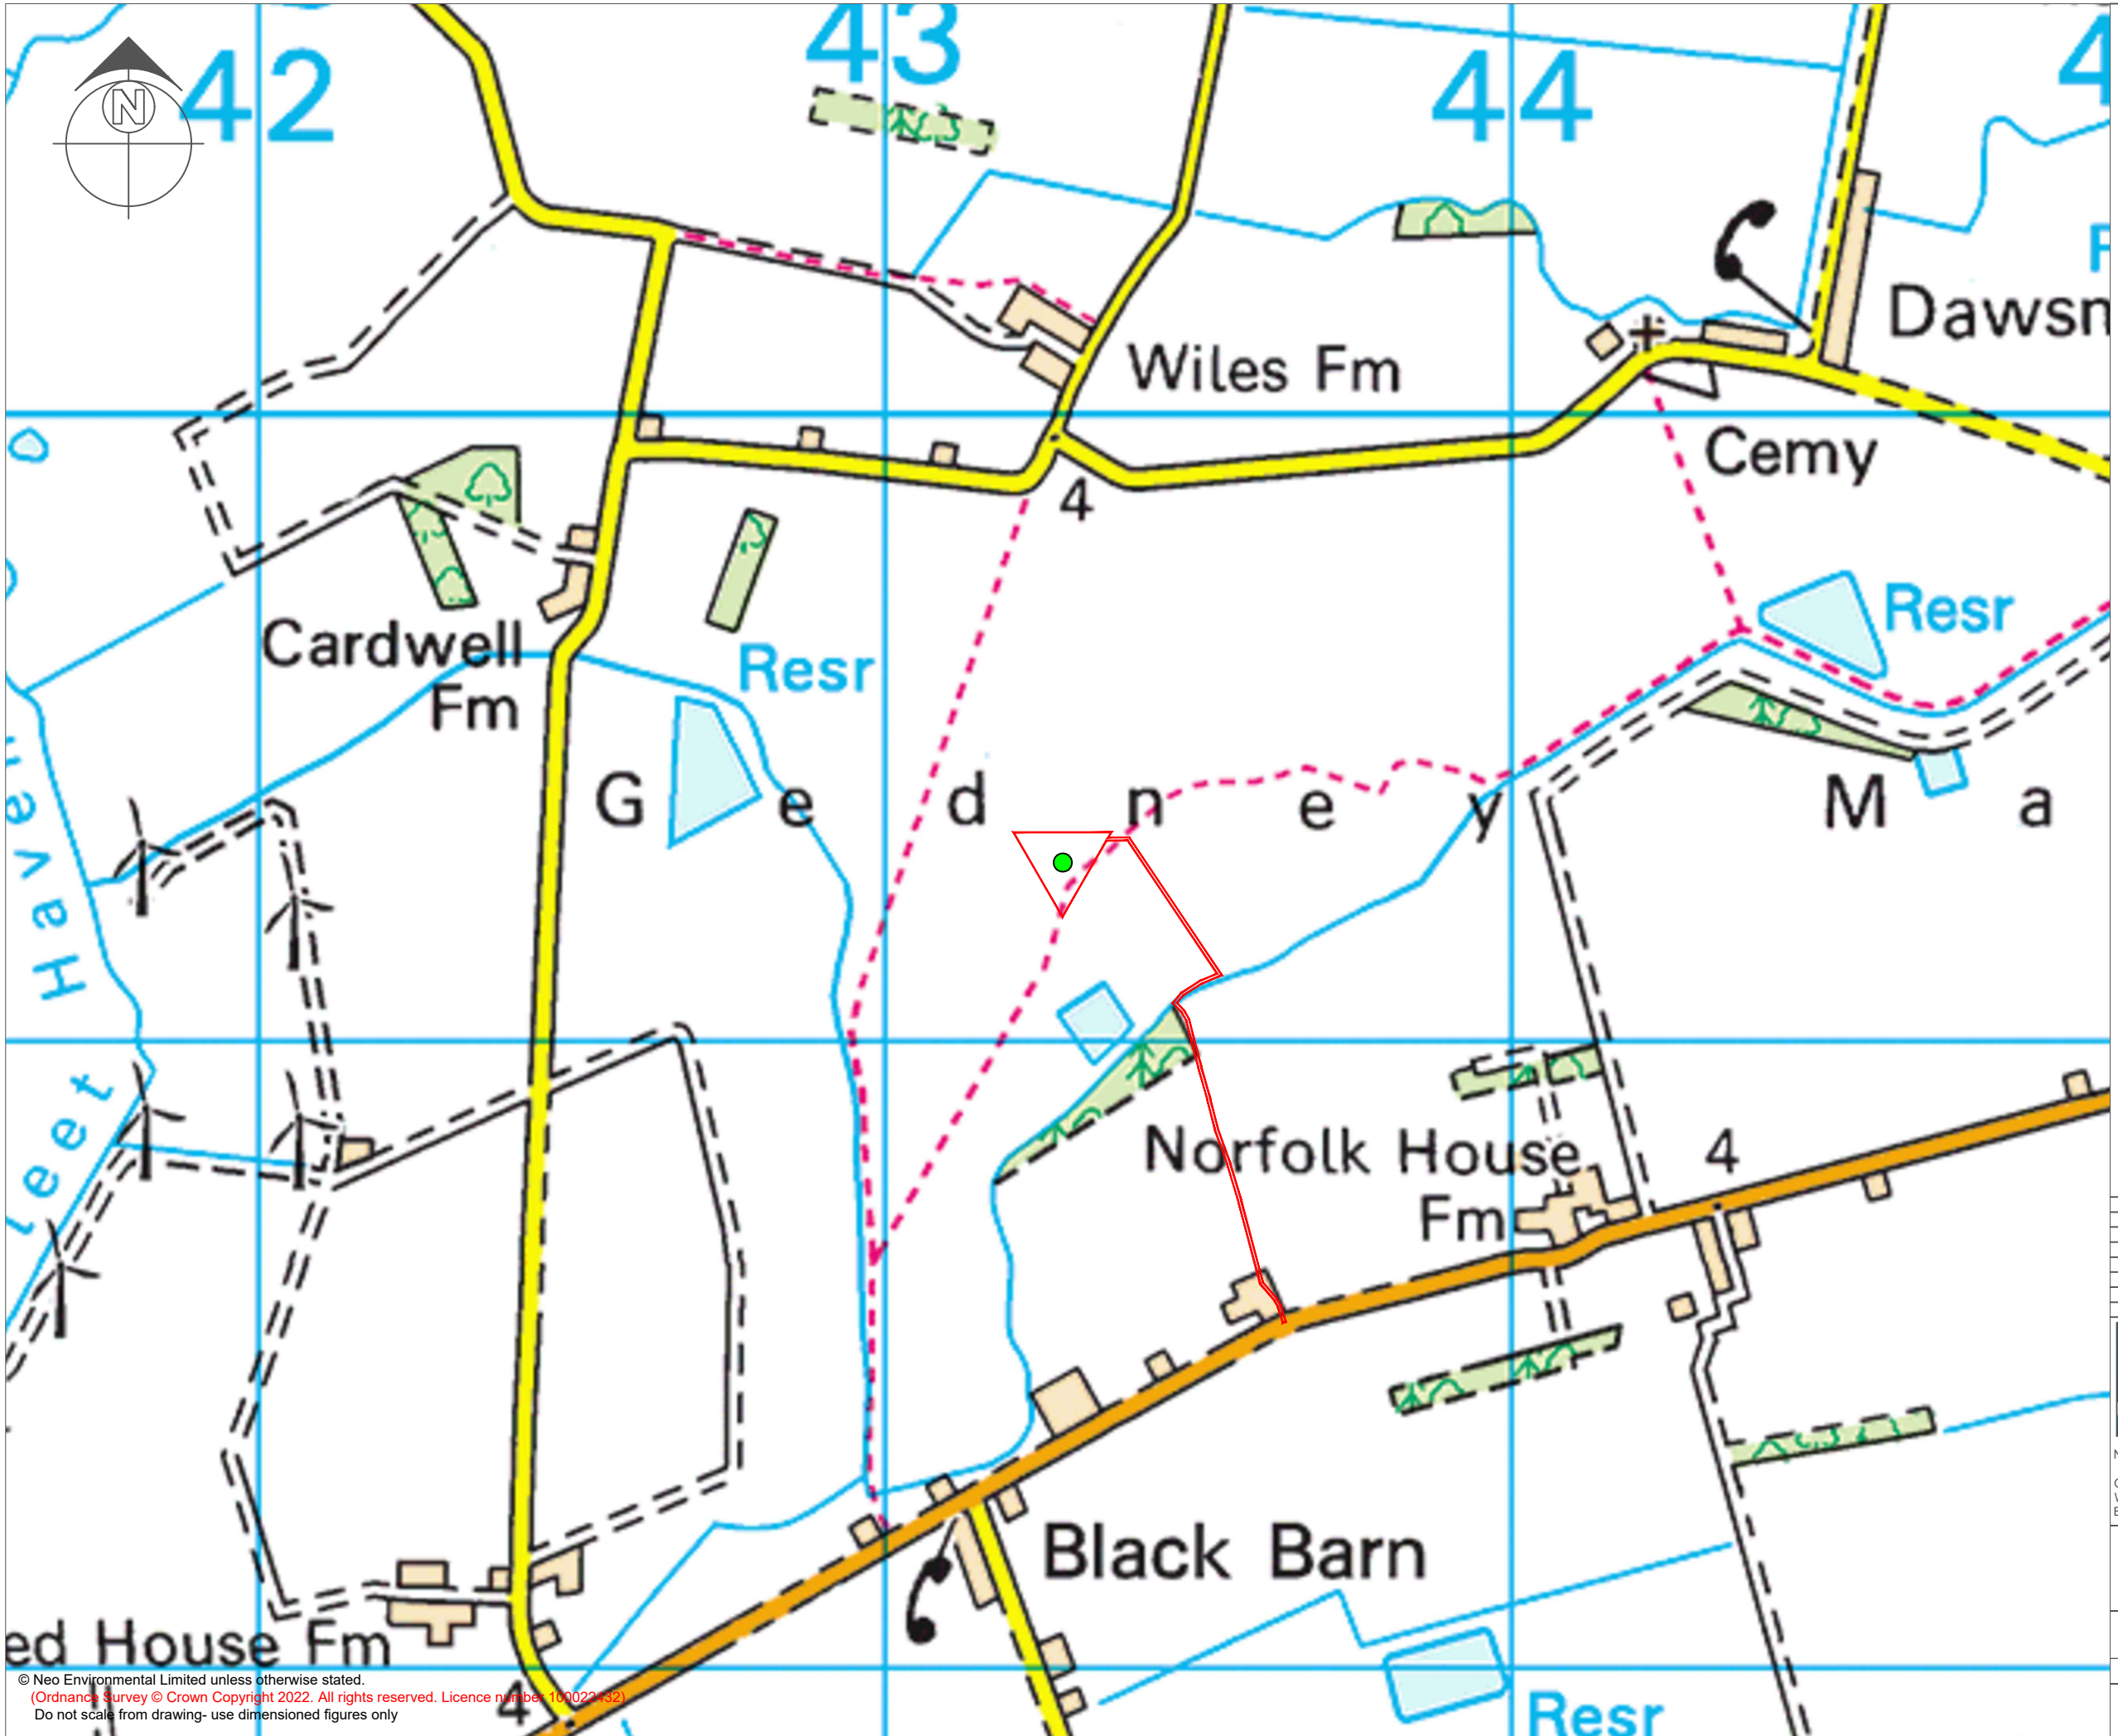

Key

-  Met Mast Location (E543284 N329291)
-  Site Boundary

| Ver. | Date       | Comments |
|------|------------|----------|
|      |            |          |
|      |            |          |
|      |            |          |
|      |            |          |
|      |            |          |
| A    | 05/10/2022 |          |



Naas Office: T:00353 (0)45 844250 E: info@neo-environmental.ie  
Glasgow Office: T: 0141 773 6262 E: info@neo-environmental.co.uk  
Warrington Office: T:01925 661716 E: info@neo-environmental.co.uk  
Ballymena Office: T:0282 565 0413 E: info@neo-environmental.co.uk

|              |                          |              |           |
|--------------|--------------------------|--------------|-----------|
| Project:     | Norfolk House Met Mast   |              |           |
| Client:      | Victre                   |              |           |
| Drawing:     | Site Layout Plan         |              |           |
| Project No.: | NEO01012                 |              |           |
| Drawing No.: | NEO01012_005I_A Figure 1 |              |           |
| Drawn: JM    | Checked: MM              | Approved: PN |           |
| Scale:       | 1:50,000 @ A3            |              | Revision: |
| Date:        | 05 October 2022          |              | A         |

© Neo Environmental Limited unless otherwise stated.  
(Ordnance Survey © Crown Copyright 2022. All rights reserved. Licence number 100023432)  
Do not scale from drawing- use dimensioned figures only