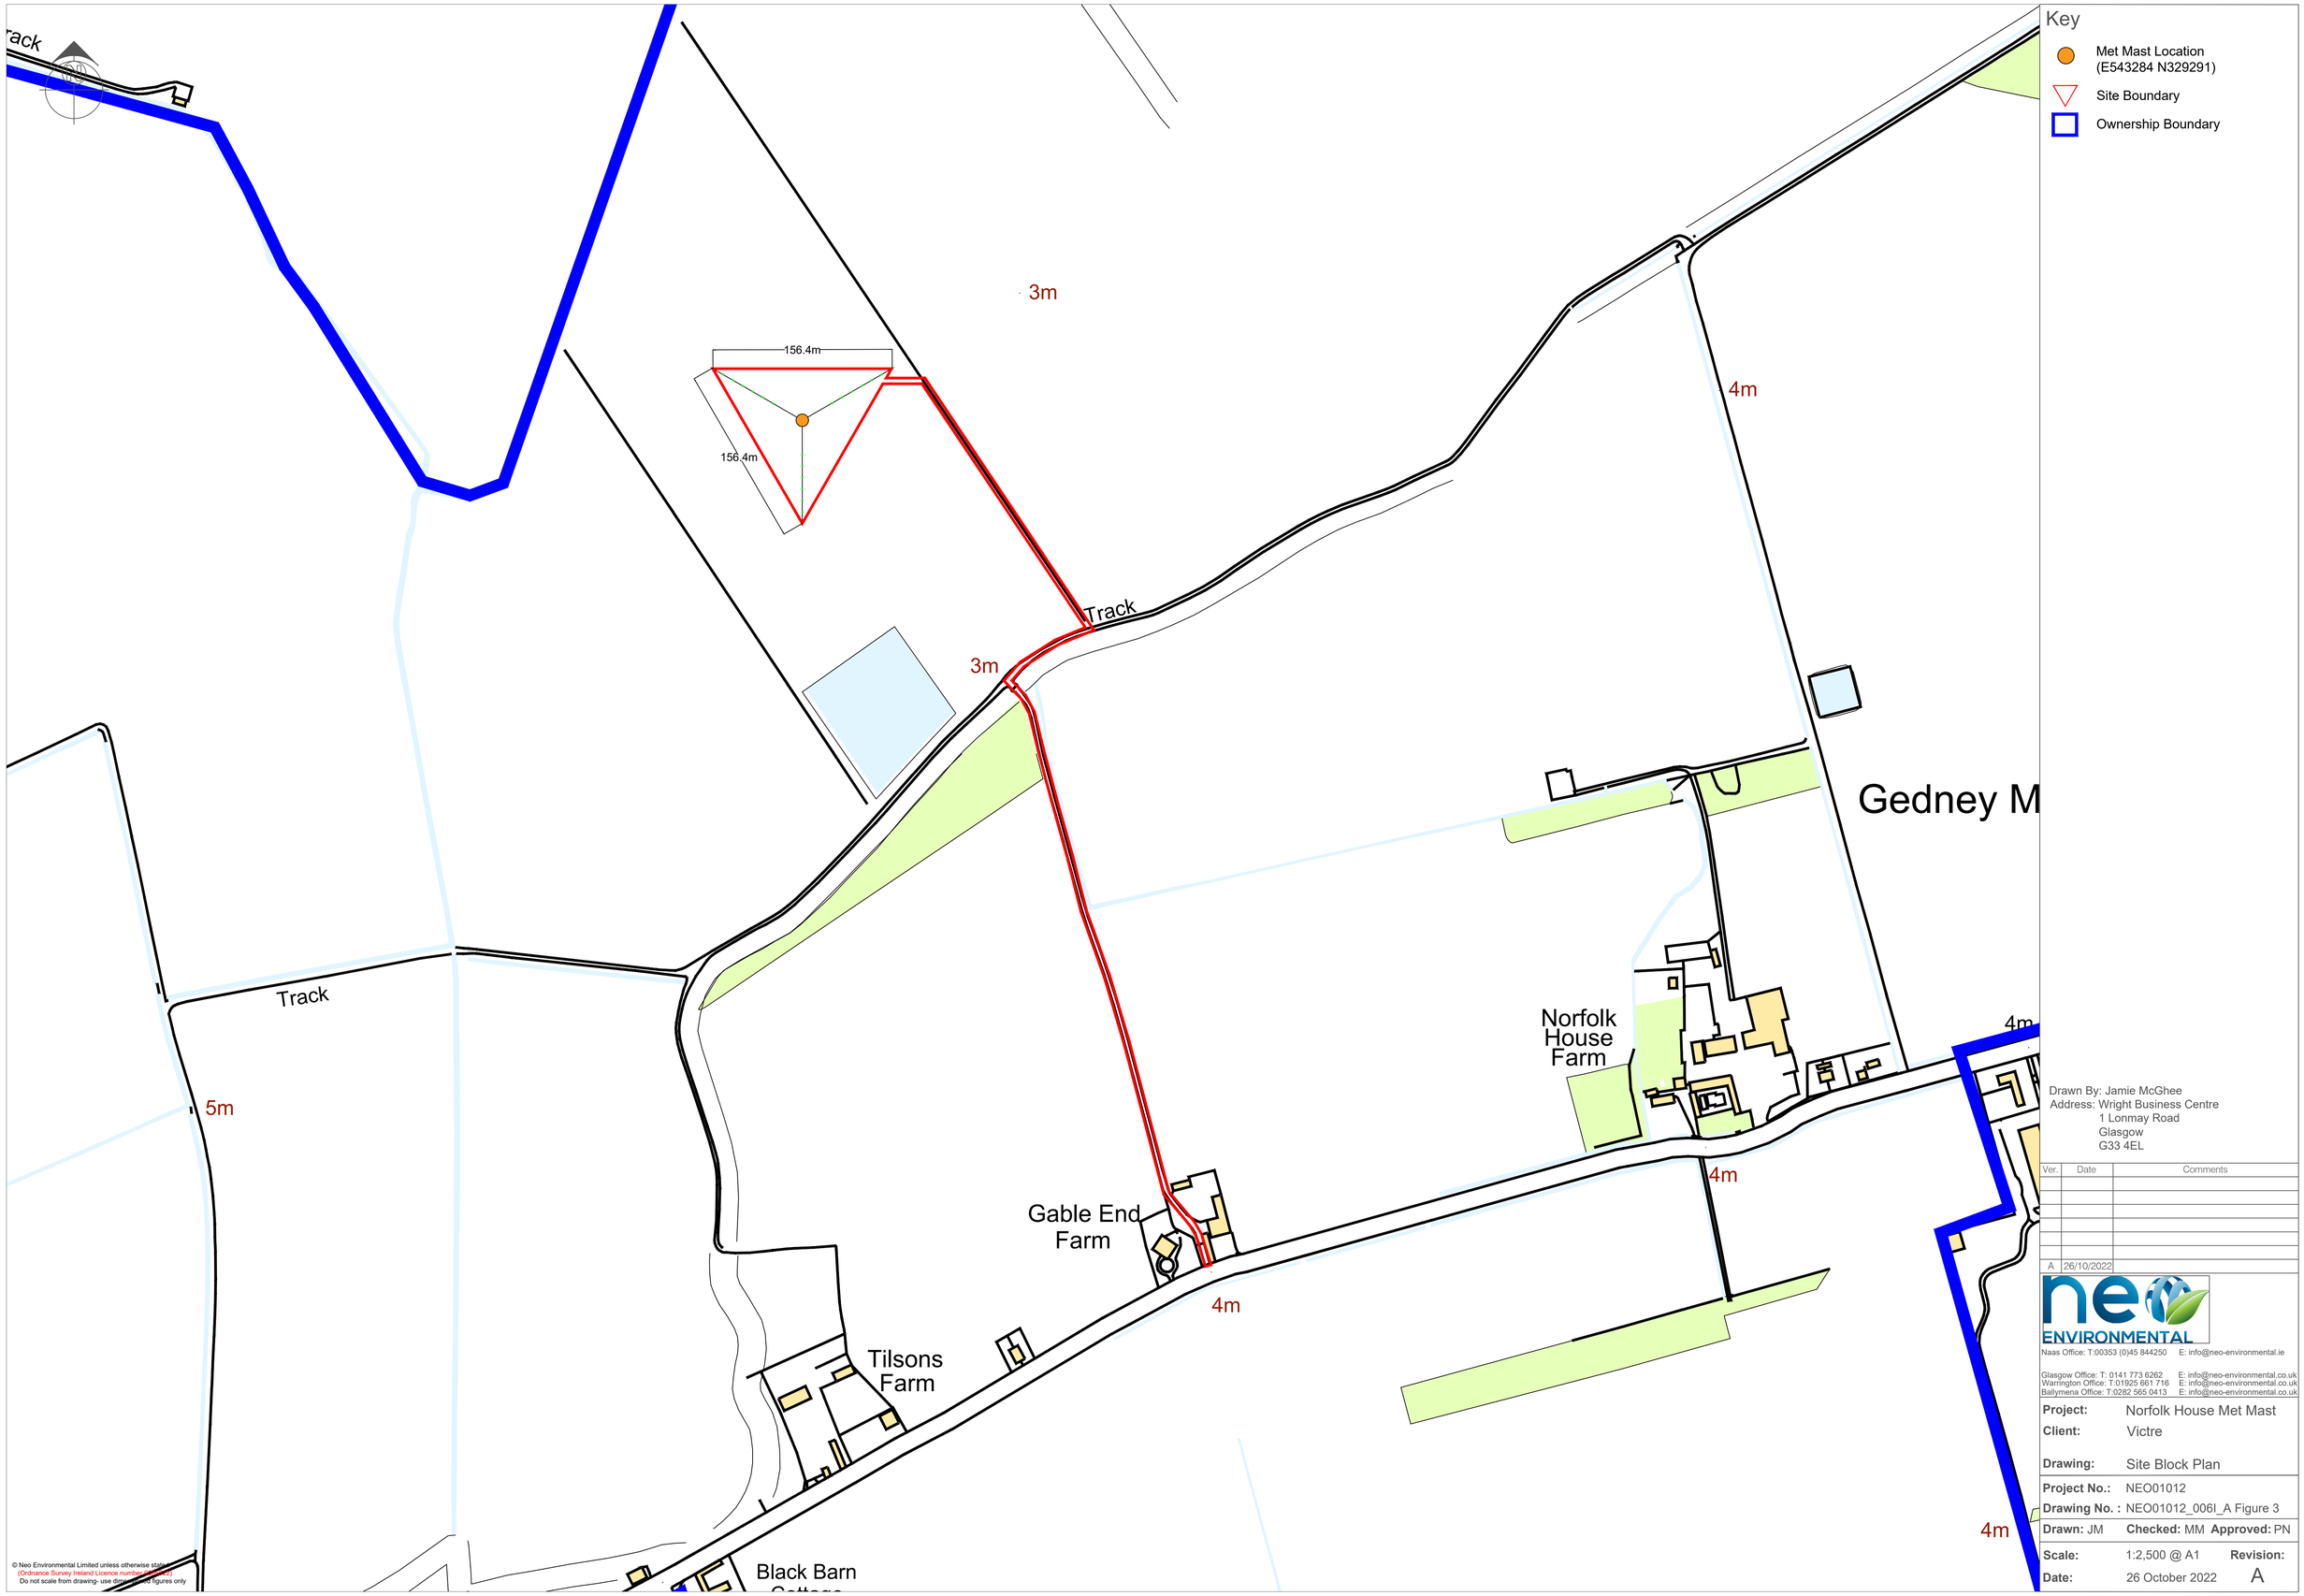

Key

- Met Mast Location (E543284 N329291)
- Site Boundary
- Ownership Boundary

Drawn By: Jamie McGhee
Address: Wright Business Centre
1 Lonmay Road
Glasgow
G33 4EL

Ver.	Date	Comments
A	26/10/2022	

ENVIRONMENTAL
Naas Office: T:00353 (0)45 844250 E: info@neo-environmental.ie

Glasgow Office: T: 0141 773 6262 E: info@neo-environmental.co.uk
Warrington Office: T:01925 661 716 E: info@neo-environmental.co.uk
Ballymena Office: T:0282 565 0413 E: info@neo-environmental.co.uk

Project: Norfolk House Met Mast
Client: Victre
Drawing: Site Block Plan

Project No.: NEO01012
Drawing No. : NEO01012_006I_A Figure 3
Drawn: JM **Checked:** MM **Approved:** PN
Scale: 1:2,500 @ A1 **Revision:** A
Date: 26 October 2022

© Neo Environmental Limited unless otherwise stated
(Ordnance Survey Ireland Licence number pending)
Do not scale from drawing- use dimensioned figures only