


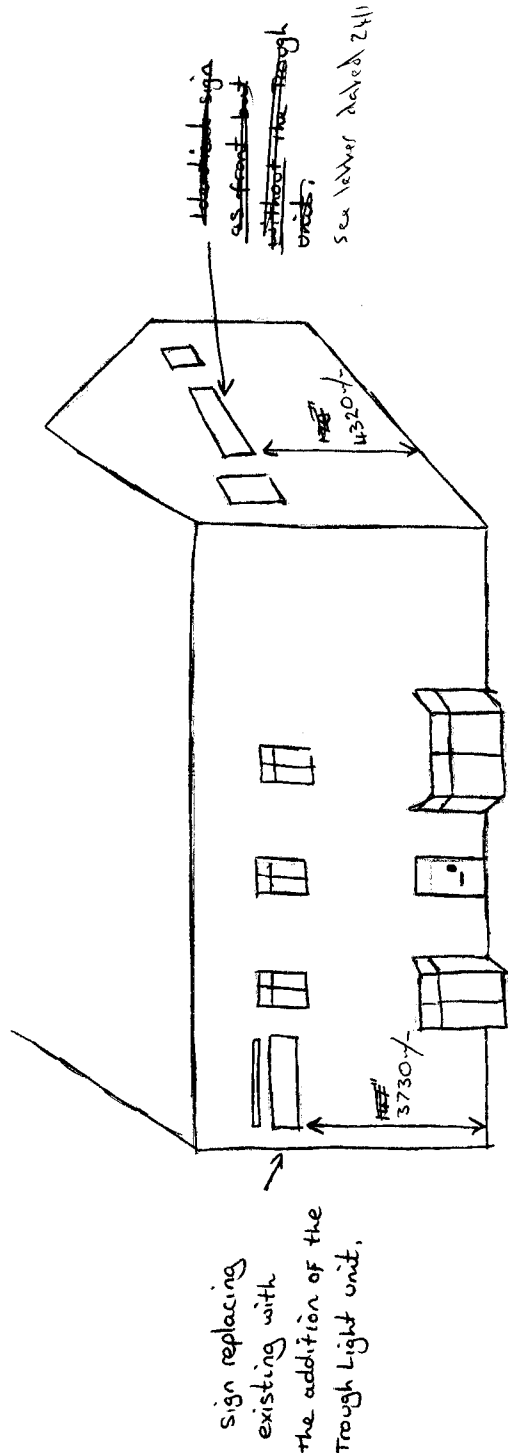

sign replacing existing with the addition of the Trough Light unit,

Identical sign as front but without the rough ends,  
See letter dated 2/11

POSITION OF SIGNS ONLY

Size of Signs

135" x 26"

3430 x 660'-/-

NOT TO SCALE

DETERMINED  
PLAN

1/26/99

Saled Layout visual

200/-

100/-

GEDNEY DYKE STORES

GROCCERS - NEWSAGENTS - OFF LICENCE

POST  
OFFICE

330/-

DETERMINED  
PLAN

1/26/99

