




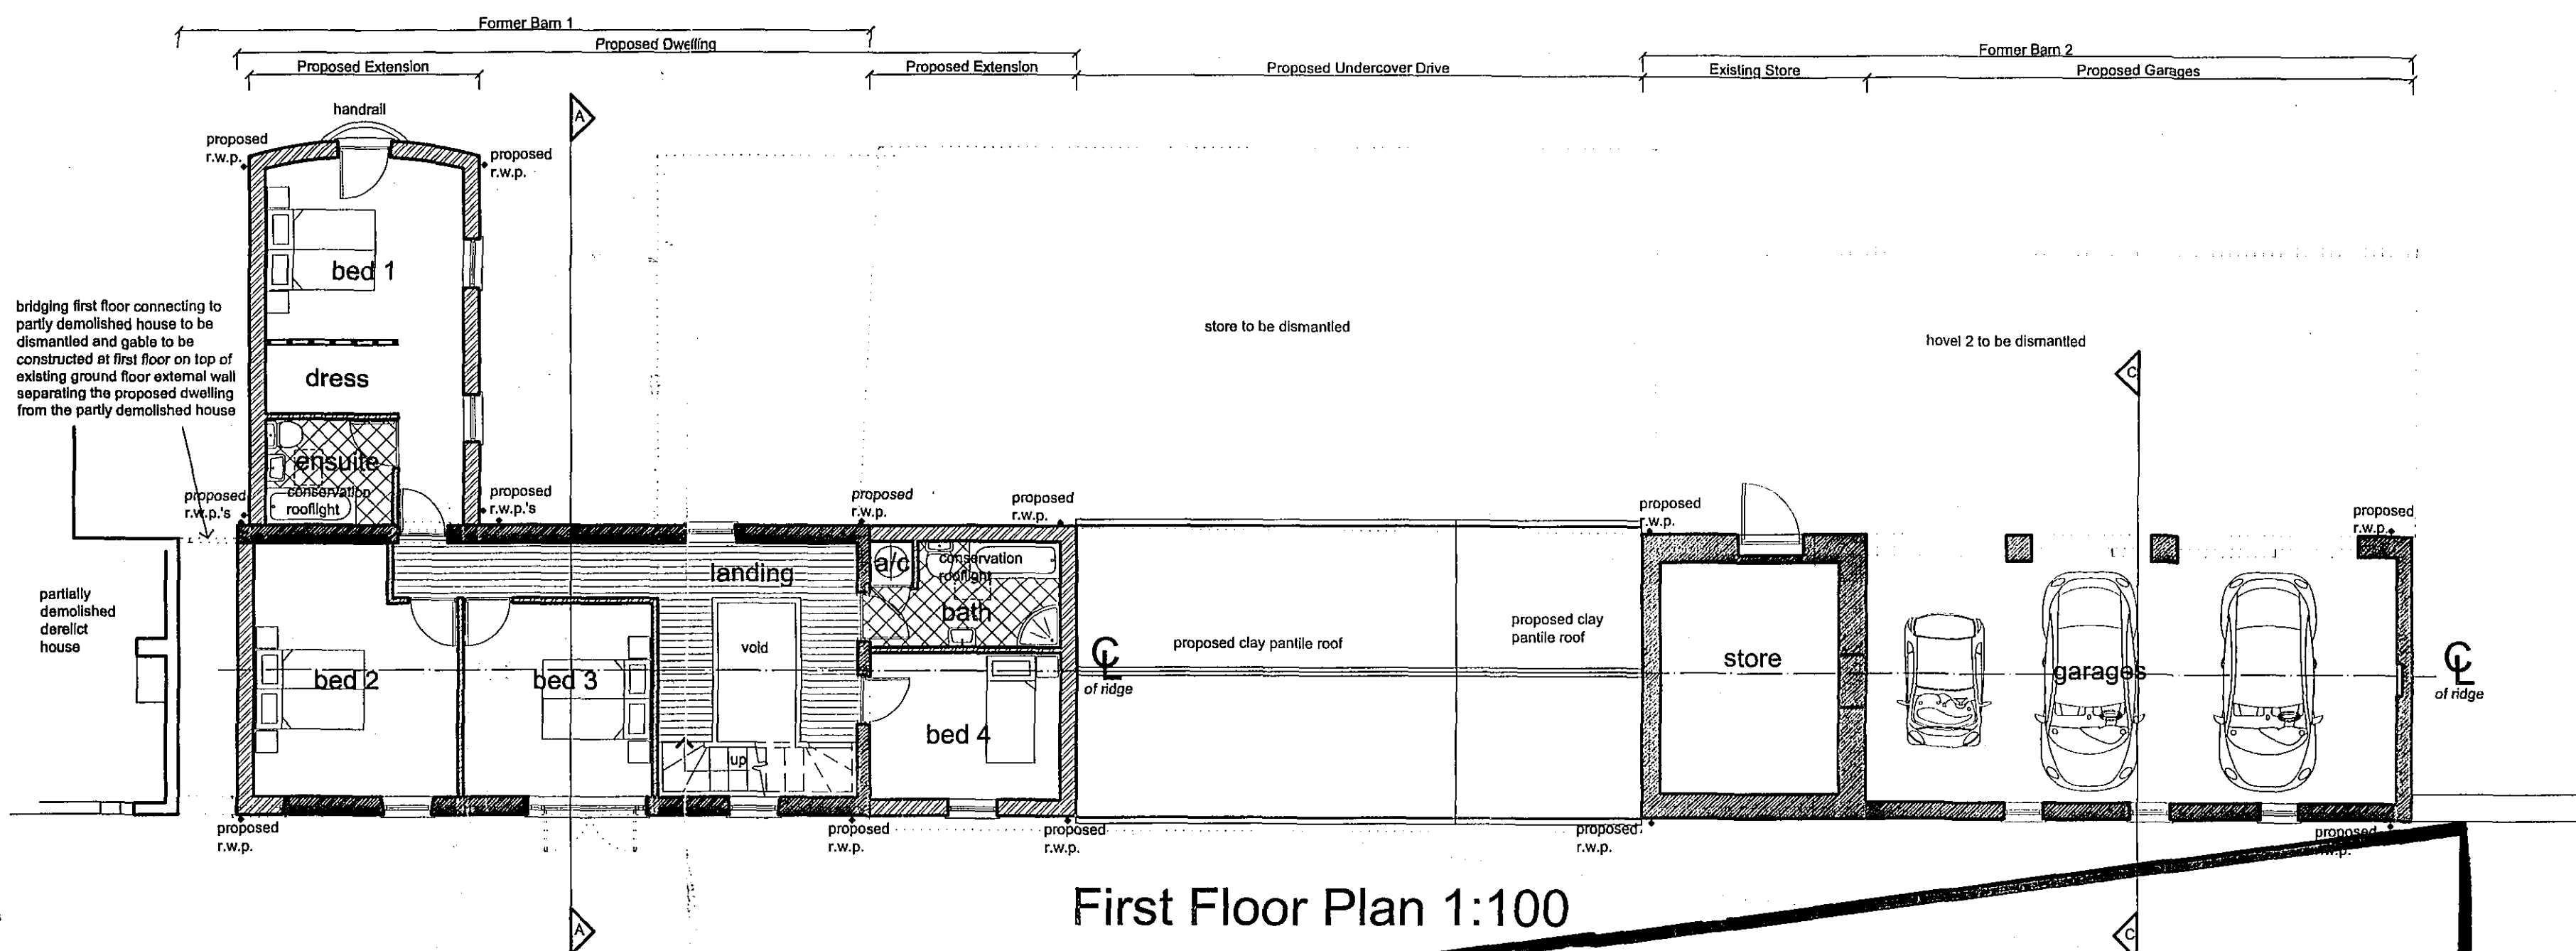

First Floor Plan 1:100

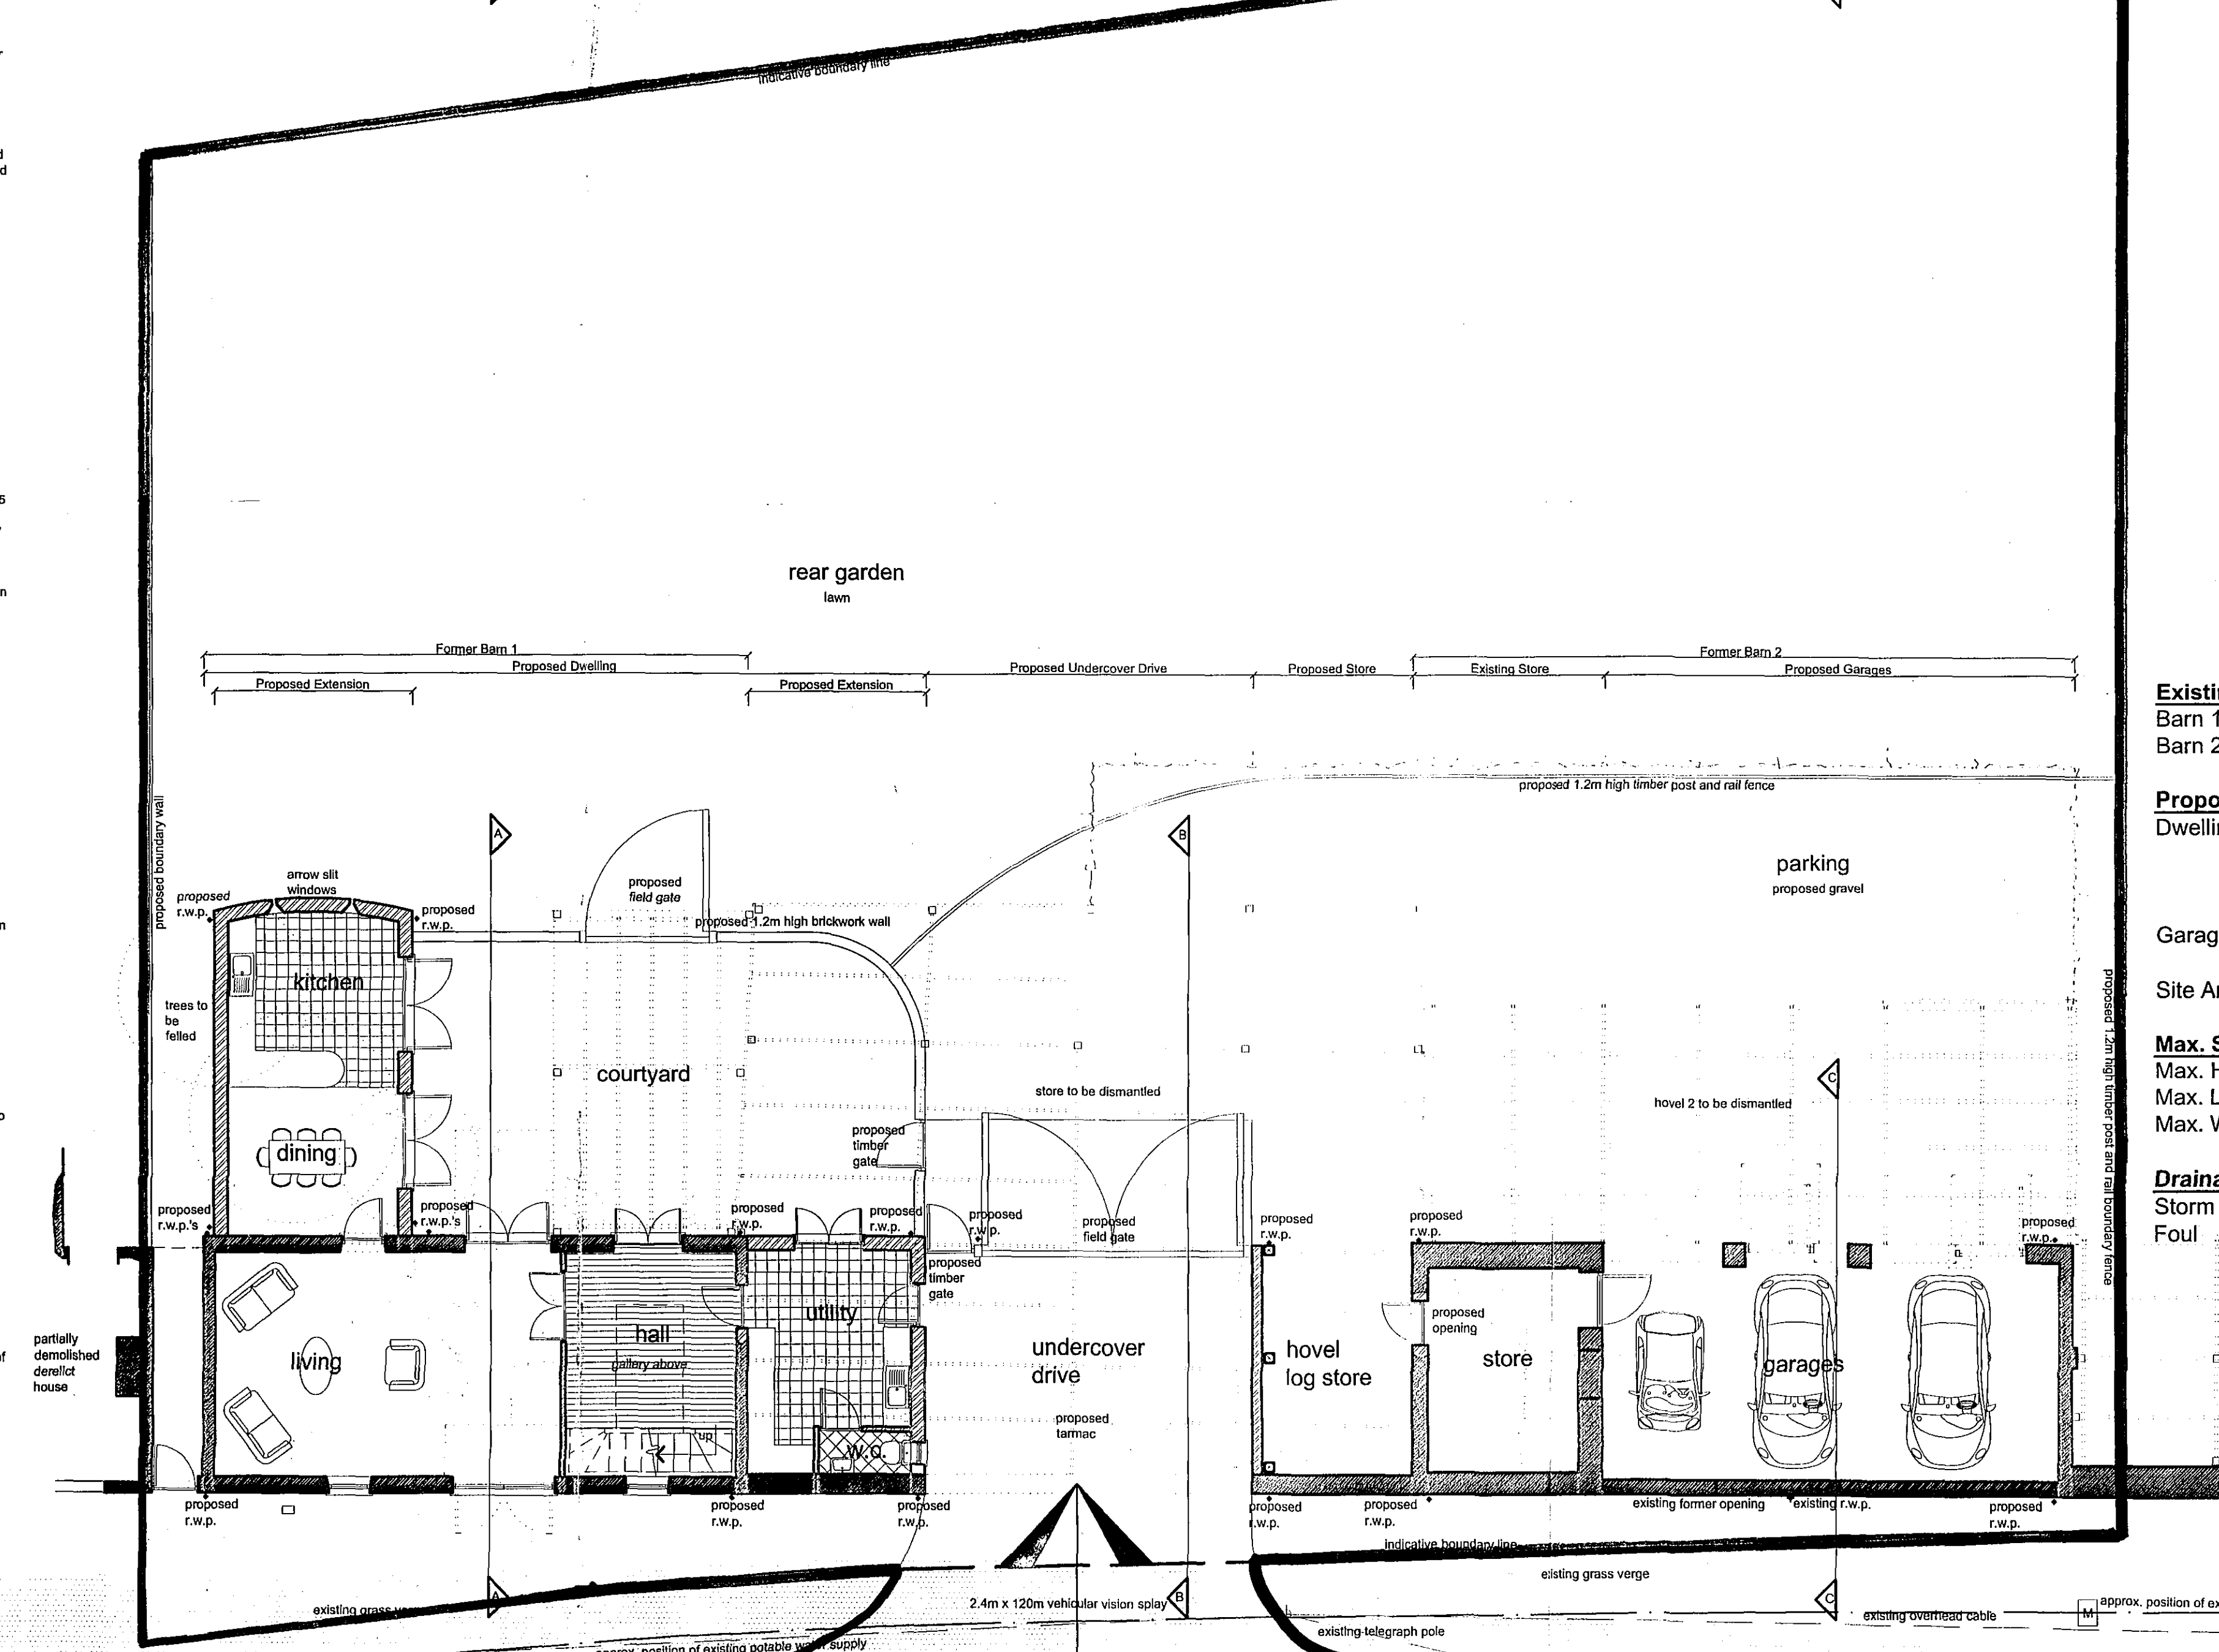

Ground Floor Plan 1:100

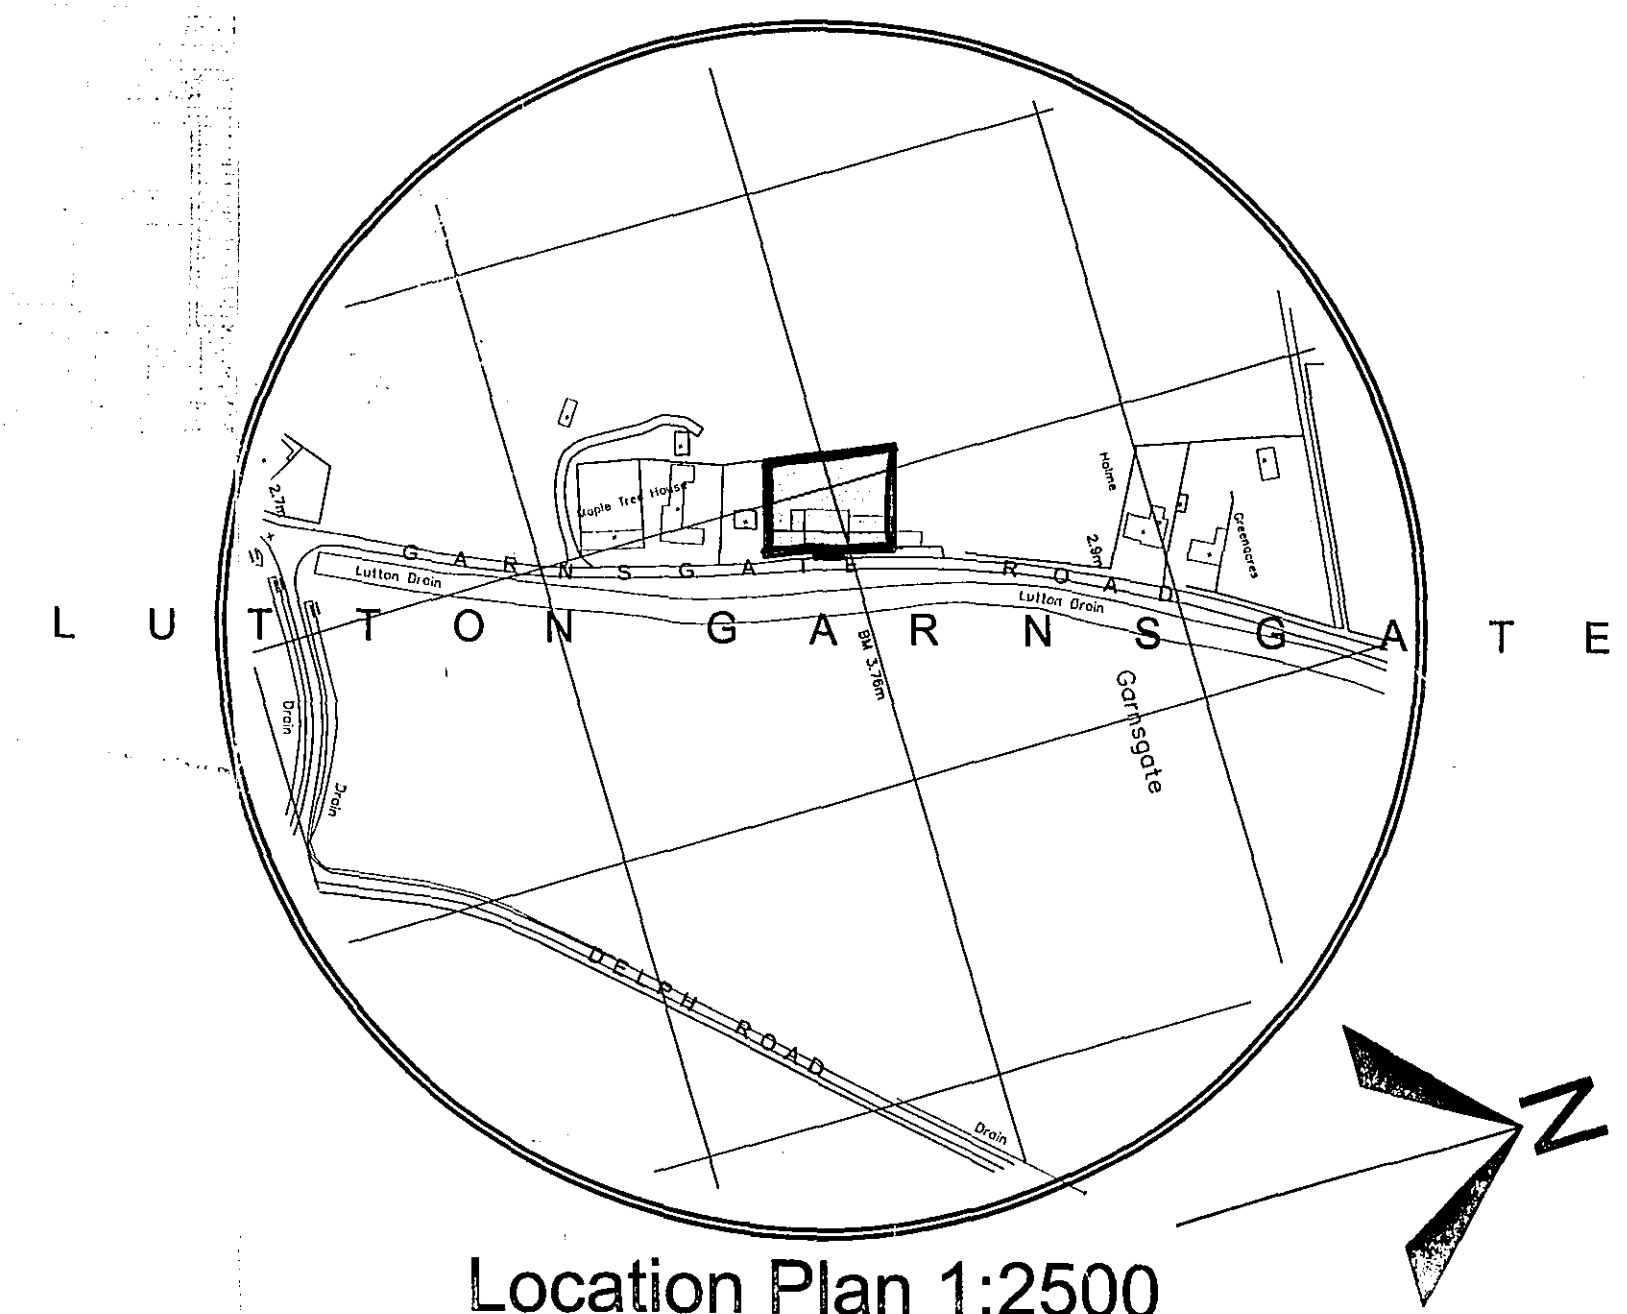

Location Plan 1:2500

Existing
Barn 1 = 60.3m²
Barn 2 = 62.4m²


Proposed
Dwelling (Former Barn 1) - Ground Floor = 98.4m²
- First Floor = 98.4m²
= 196.8m²

Garage (Former Barn 2) = 62.4m²

Site Area = 0.14m²

Max. Sizes
Max. Height = 6m
Max. Length = 7.3m
Max. Width = 4.3m

Drainage
Storm Water = Proposed Soakaway
Foul = Proposed Sewage Treatment Plant

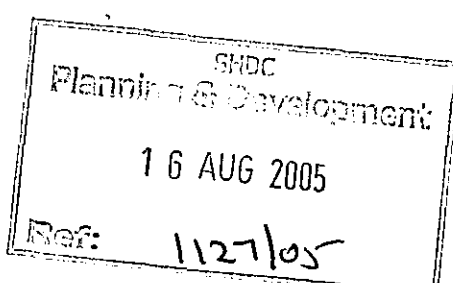

625/03
Mr P Godfrey
August 2005