
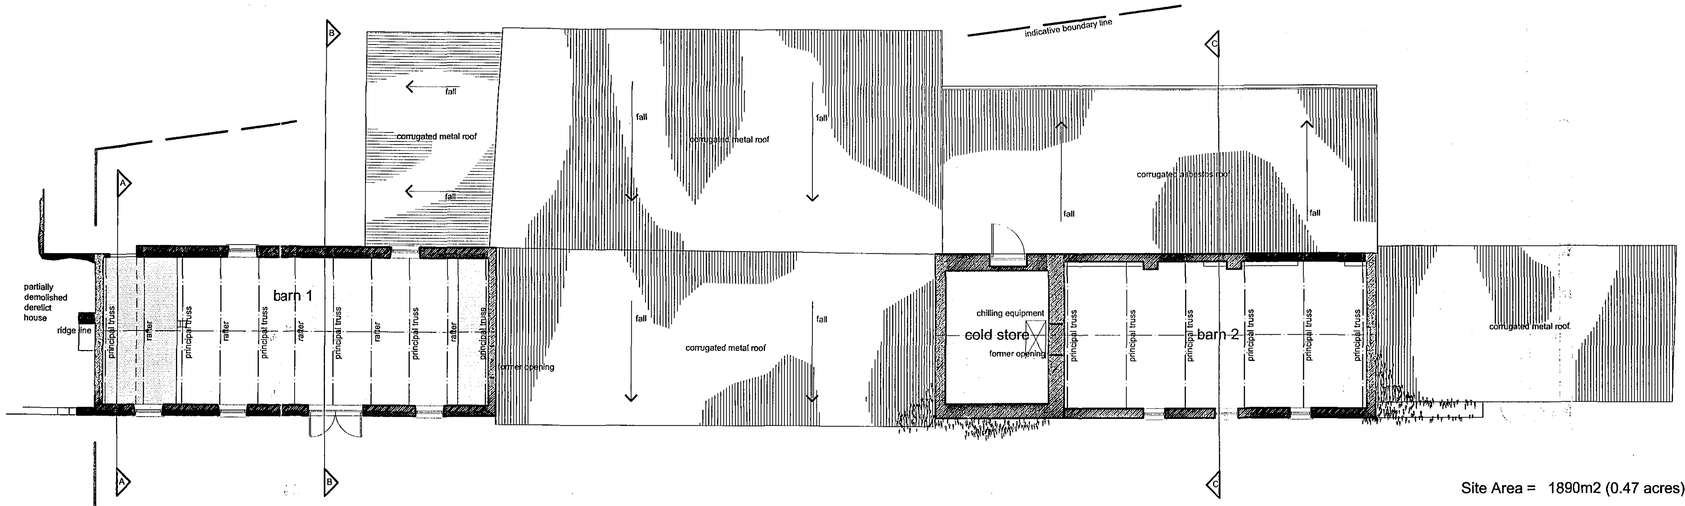



First Floor Plan 1:100

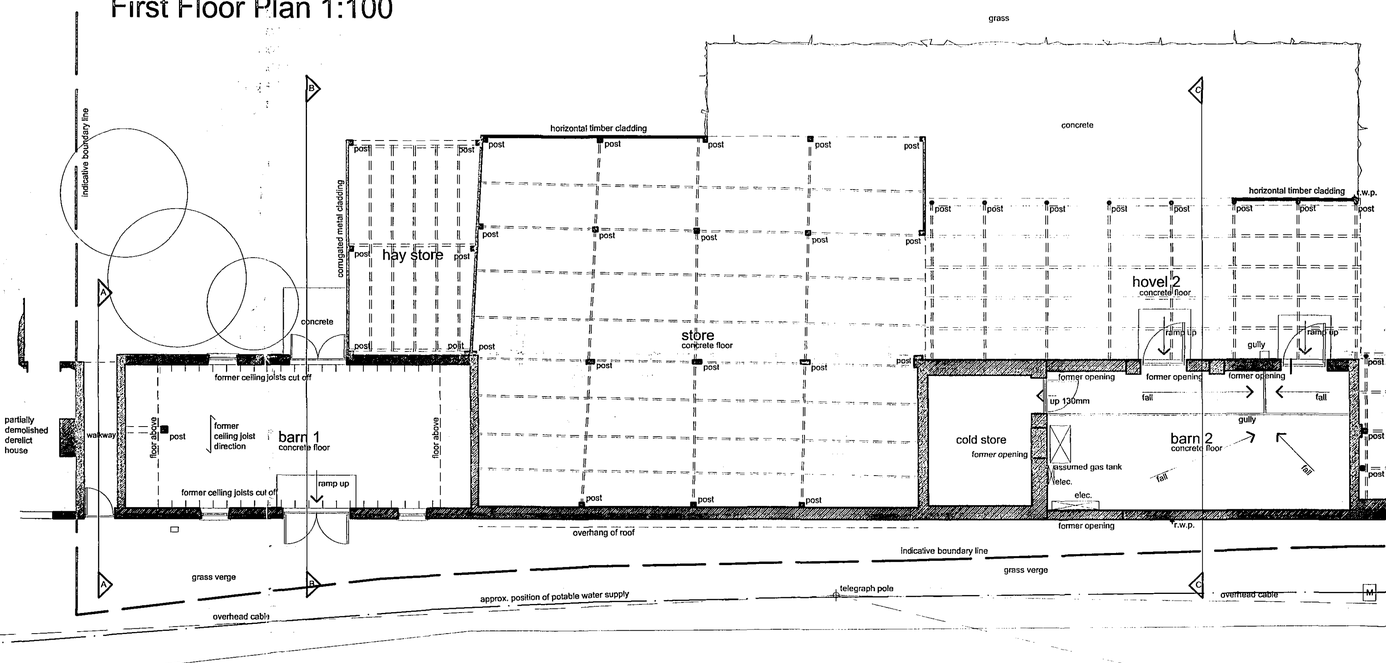

Ground Floor Plan 1:100

Site Area = 1890m2 (0.47 acres)

Barn 1 floor area =	60.3m2
Barn 2 floor area =	62.4m2
Hovel 1 floor area =	45.7m2
Hovel 2 floor area =	71.2m2
Store floor area =	176.0m2
Hay Store floor area =	28.4m2
Total =	444.0m2

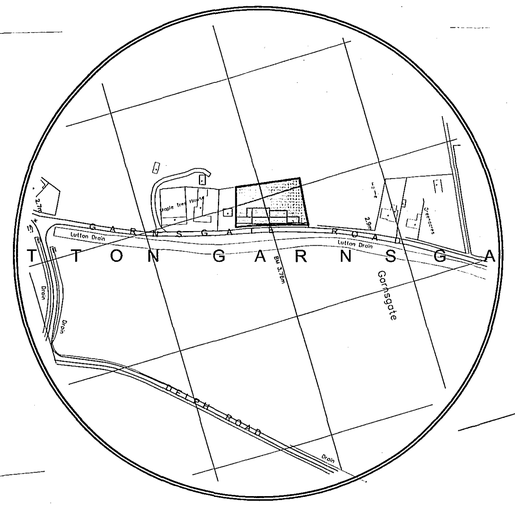

Location Plan 1:2500

THIS DRAWING IS THE COPYRIGHT OF THE ARCHITECT AND IS NOT TO BE REPRODUCED WITHOUT PRIOR PERMISSION.

ALL DIMENSIONS AND PARTICULARS ARE TO BE CHECKED ON SITE BEFORE WORK COMMENCES. DO NOT SCALE OFF THIS DRAWING.

SEAC
Planning & Development
16 AUG 2005
Ref: 1127/05

Proposed Barn Conversion, Garnsgate Road, Lutton Garnsgate — JOB

1:100 1:2500 — SCALE

Survey Drawing (Plans) — TITLE

REVISED

625/01

Mr. P. Godfrey

Feburary 2005

89 Gedney Road, Long Sutton, Spalding, Lincs. PE12 9JU.
Tel: (01406) 364646. Fax: (01406) 364471. Email molearch@tinyworld.co.uk

SEARCH
Sustainable Ecological Architecture Ltd