




Front (E) Elevation 1:100

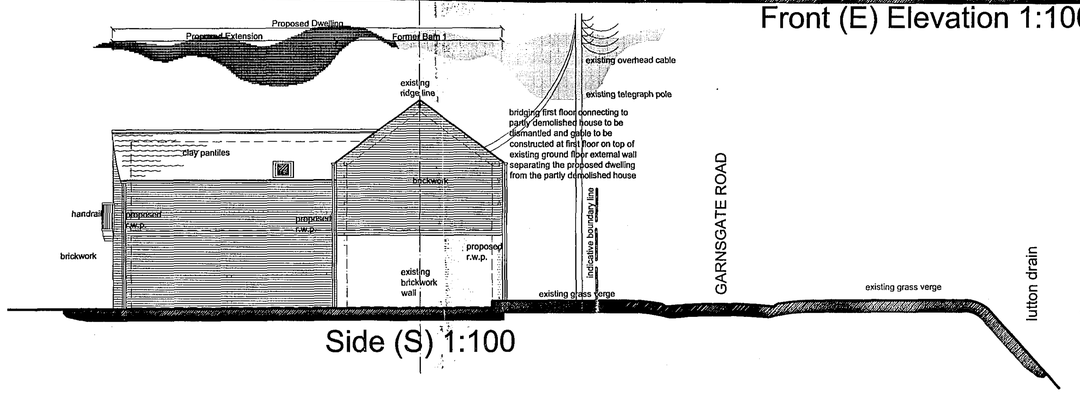


Side (S) 1:100

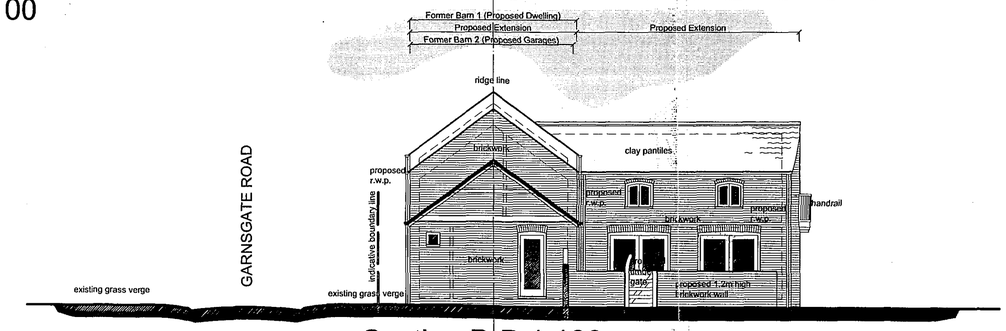


Section B-B 1:100

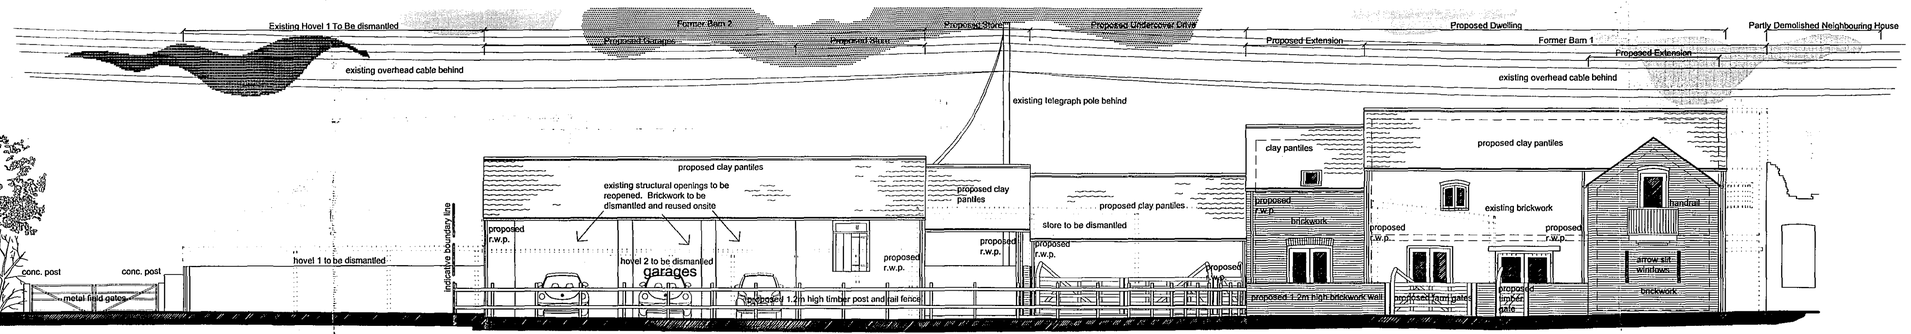


Rear (W) Elevation 1:100

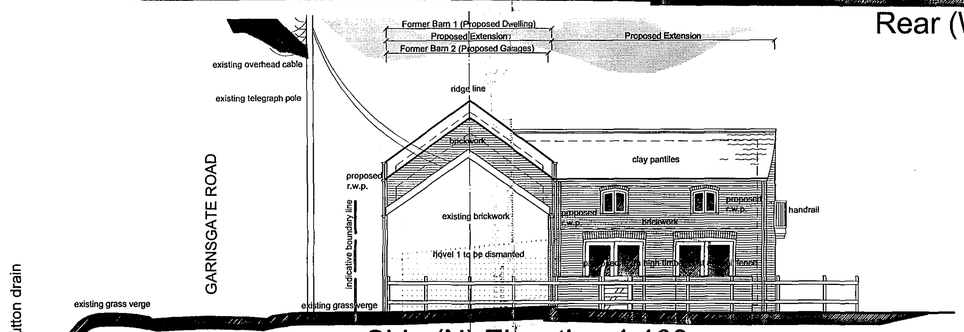

Side (N) Elevation 1:100

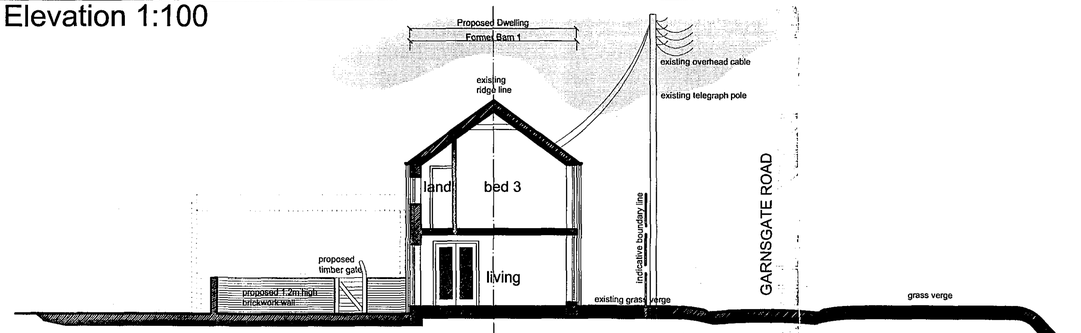

Section A-A 1:100

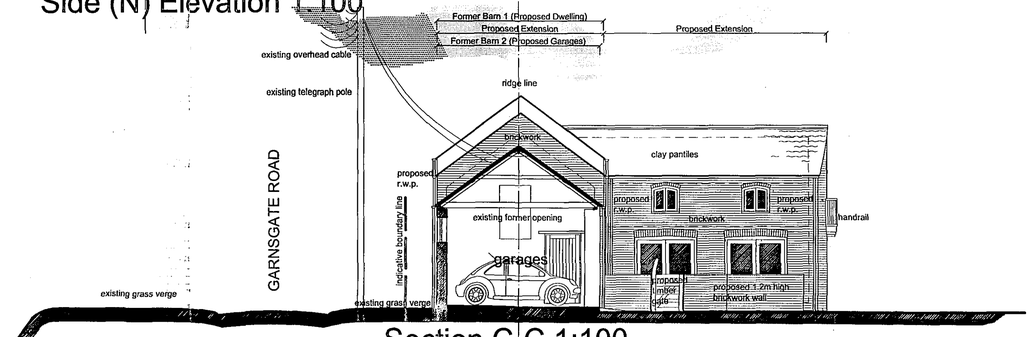

Section C-C 1:100

THIS DRAWING IS THE COPYRIGHT OF THE ARCHITECT AND IS NOT TO BE REPRODUCED WITHOUT PRIOR PERMISSION.

ALL DIMENSIONS AND PARTICULARS ARE TO BE CHECKED ON SITE BEFORE WORK COMMENCES. DO NOT SCALE OFF THIS DRAWING.

Proposed Barn Conversion, Garnsgate Road, Lutton Garnsgate — JOB
1:100 — SCALE
Scheme Drawing (Elevations) — TITLE
REVISED

625/04
Mr P Godfrey
August 2005

89 Gedney Road, Long Sutton, Spalding, Lincs. PE12 9JU.
Tel: (01406) 364646. Fax: (01406) 364471. Email mclearch@tinyworld.co.uk

SEARCH
Sustainable Ecological Architecture Ltd

Planning
16 AUG 2005
1128/01