




Front (E) Elevation 1:100

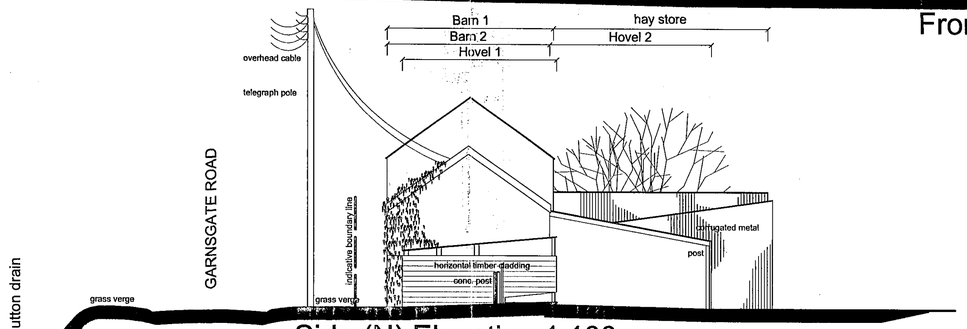


Side (N) Elevation 1:100

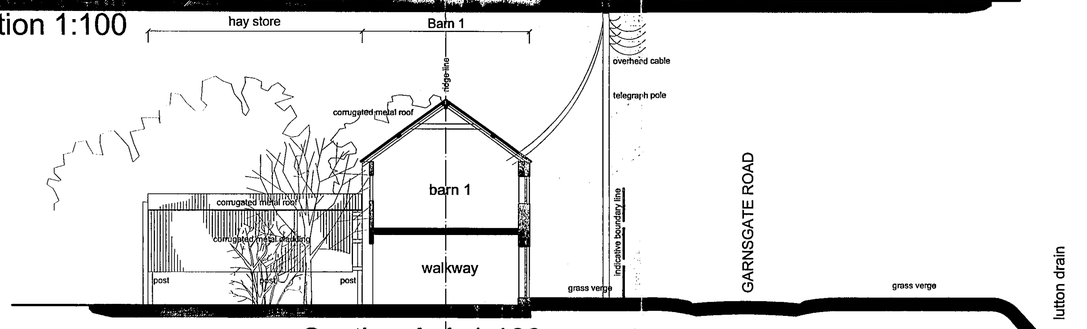


Section A-A 1:100

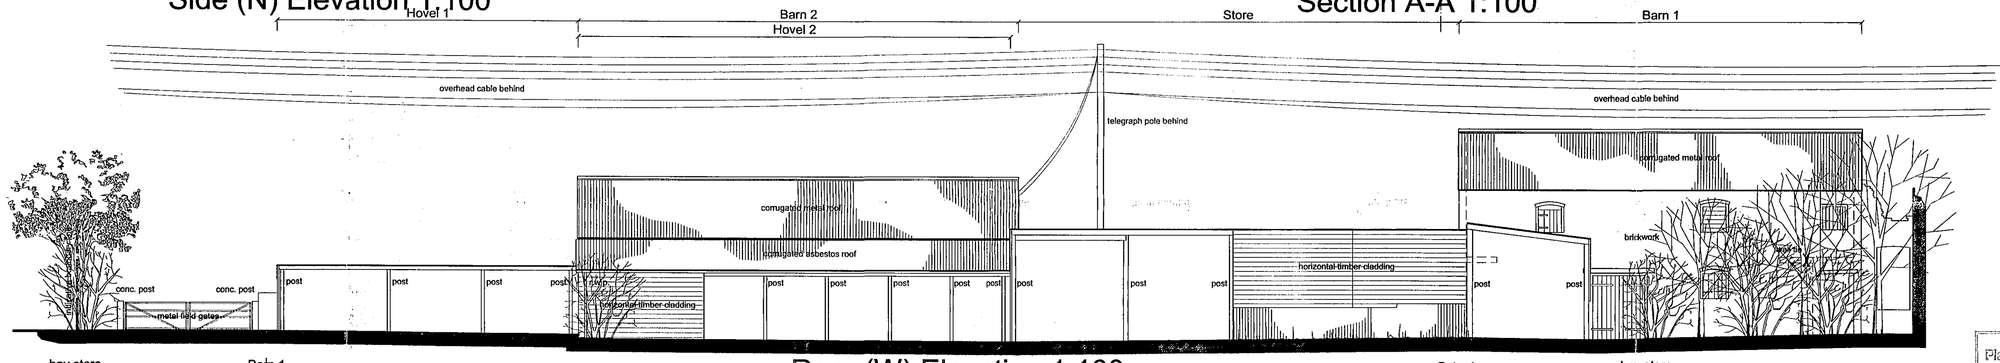


Rear (W) Elevation 1:100

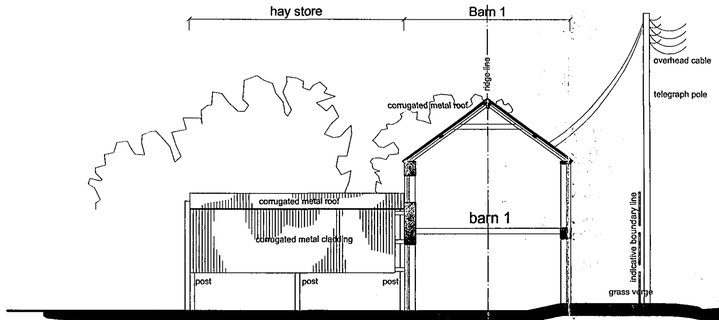


Section B-B 1:100

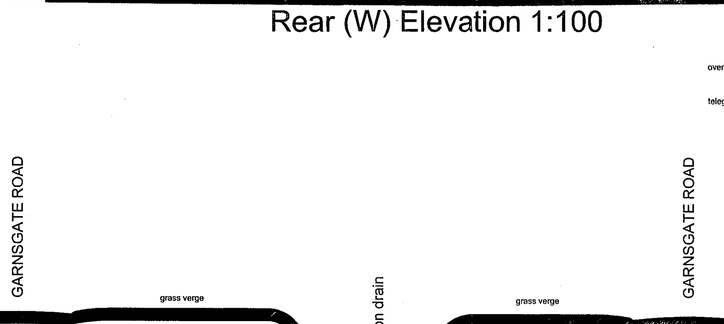

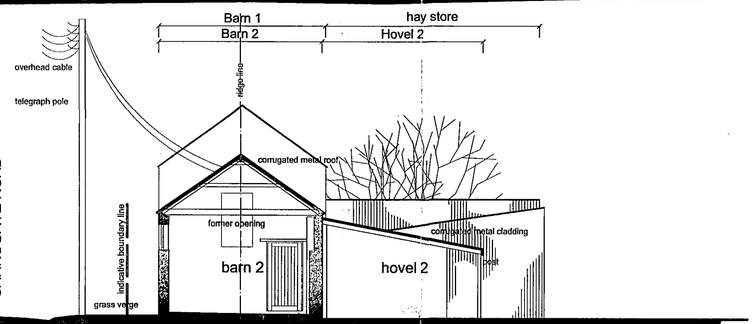

Section C-C 1:100

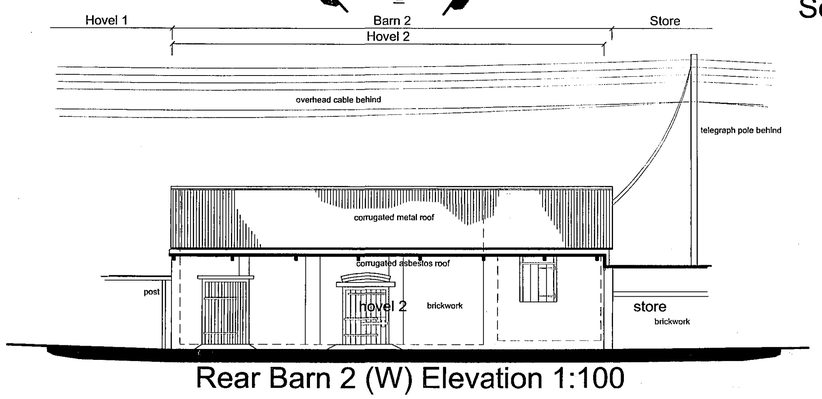

Rear Barn 2 (W) Elevation 1:100

THIS DRAWING IS THE COPYRIGHT OF THE ARCHITECT AND IS NOT TO BE REPRODUCED WITHOUT PRIOR PERMISSION.

ALL DIMENSIONS AND PARTICULARS ARE TO BE CHECKED ON SITE BEFORE WORK COMMENCES. DO NOT SCALE OFF THIS DRAWING.

SHDC
Planning & Development
16 AUG 2005
Ref: 1127/05

Proposed Barn Conversion, Garnsgate Road, Lutton Gamsgate — JOB
1:100 — SCALE
Survey Drawing (Elevations) — TITLE
REVISED
625/02
Mr. P. Godfrey
Feburary 2005

89 Gedney Road, Long Sutton, Spalding, Lincs. PE12 9JU.
Tel: (01406) 364646. Fax: (01406) 364471. Email molearch@tinyworld.co.uk

SEARCH
Sustainable Ecological Architecture Ltd