
Drawing LE01: *Damrack, Ryefield Lane, Location Plan*

Scale 1:1250 at A4

MICHAEL HARGREAVES PLANNING
5 HIGH STREET SWAFFHAM PRIOR
CAMBRIDGE CB25 0LD

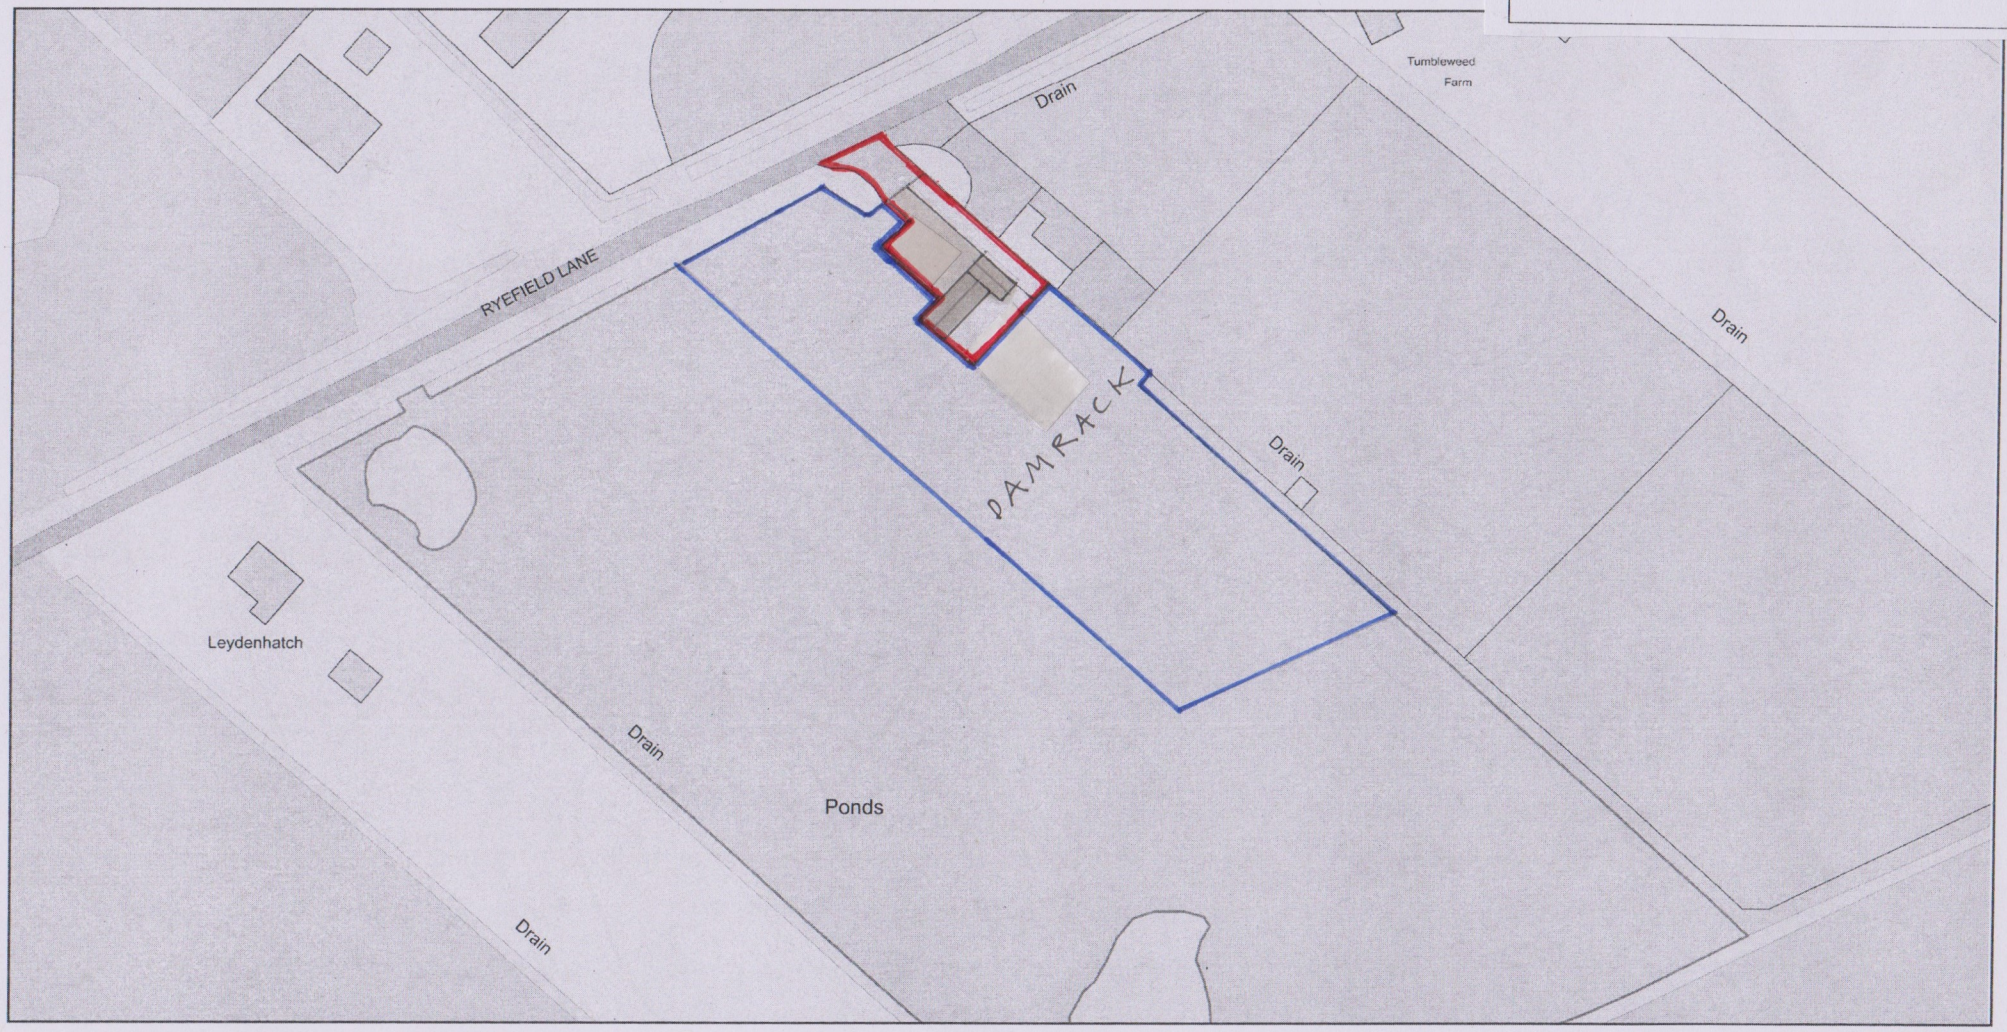

0 50
Metres

N

ReQuestaPlan

Plan Produced for: Michael Hargeaves Planning

Date Produced: 19 Nov 2020

Plan Reference Number: TQRQM20324154203430

Scale: 1:1250 @ A4

© Crown copyright and database rights 2019 OS 100042766