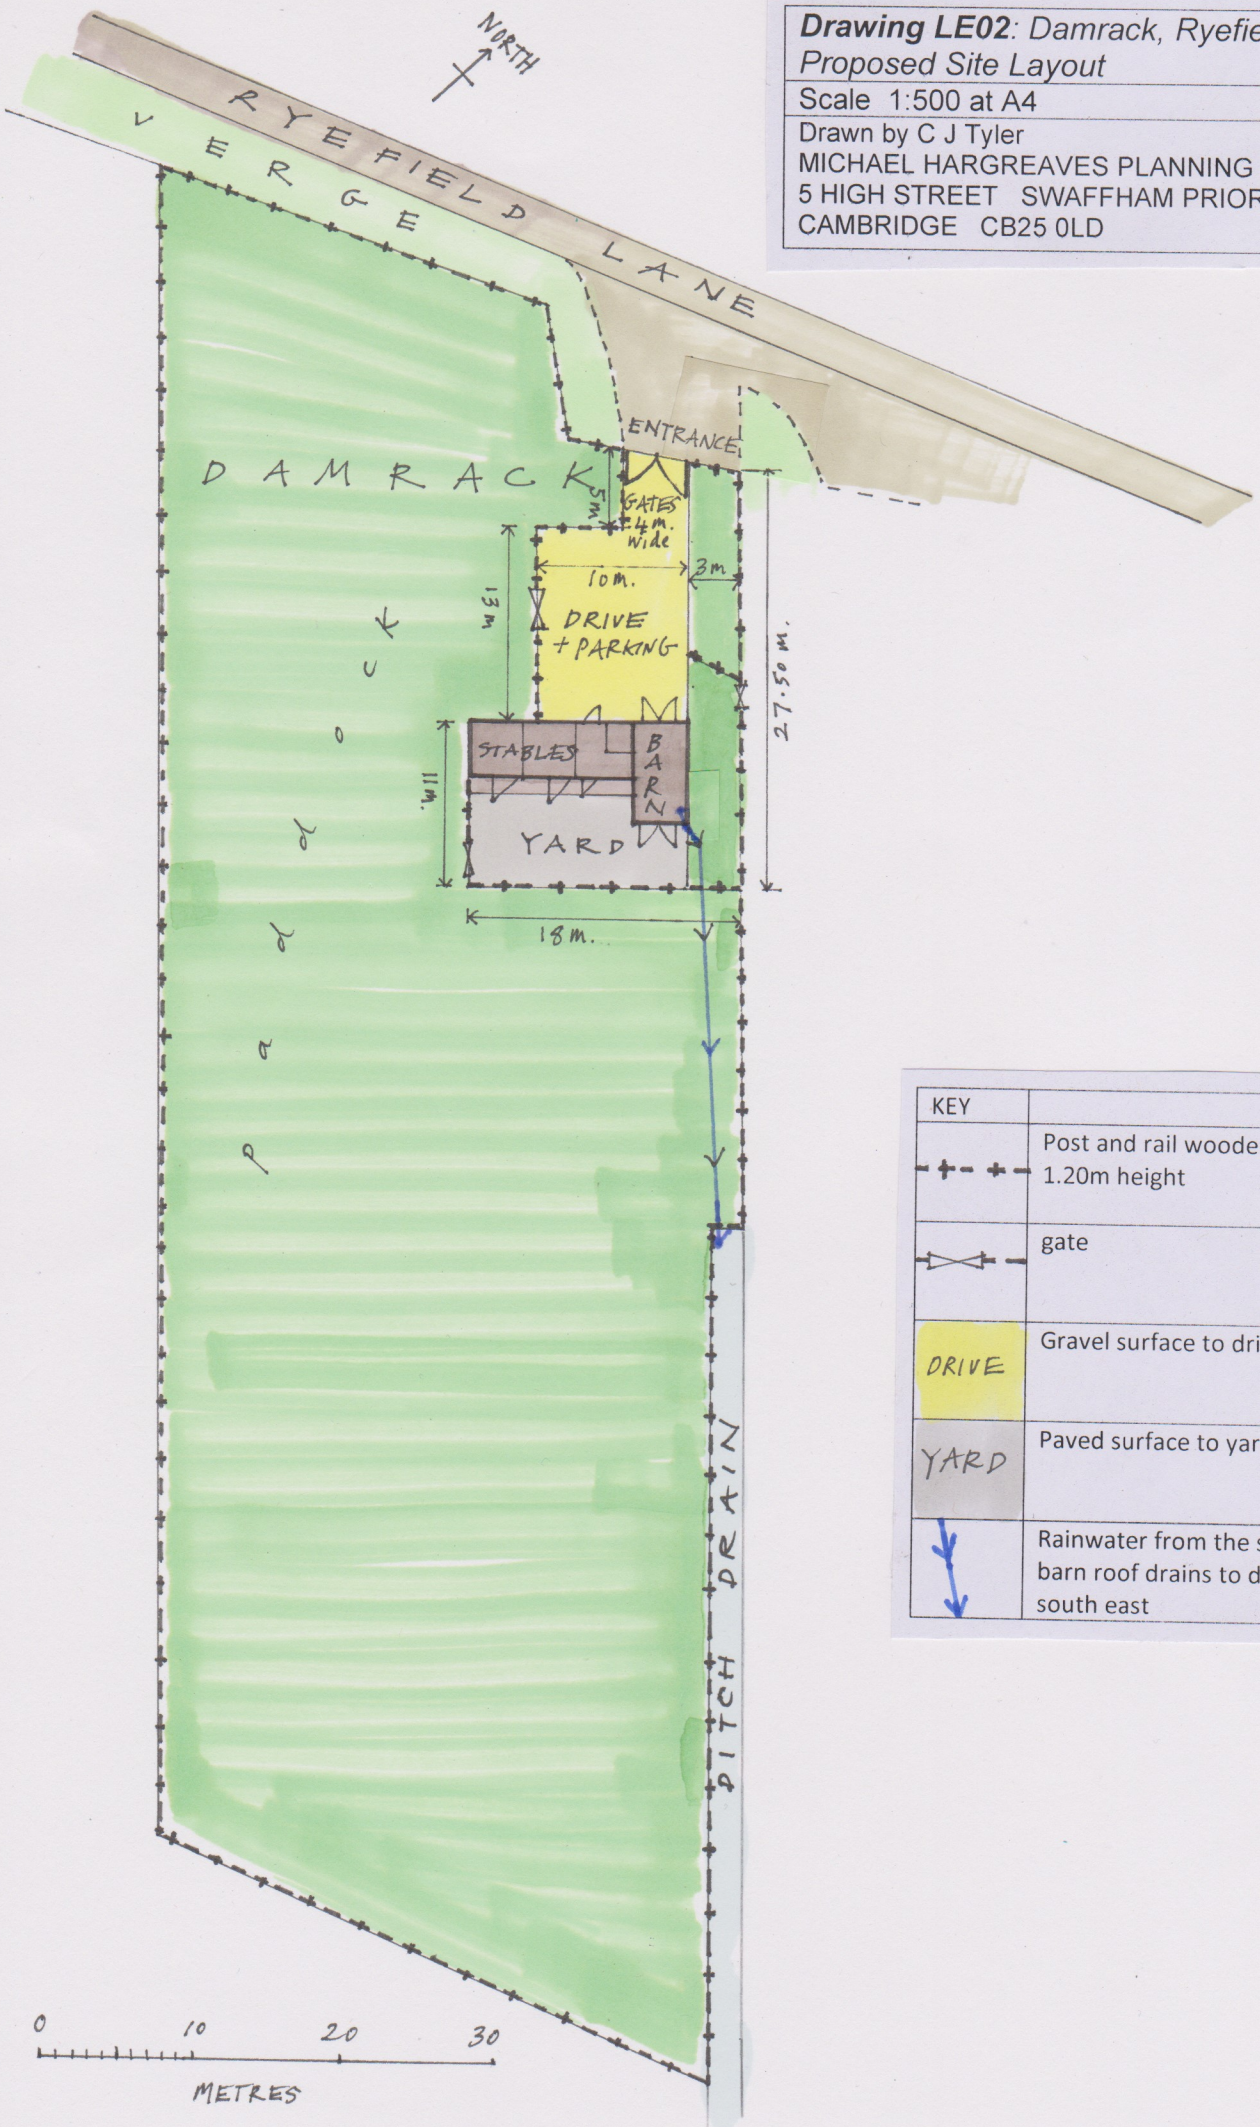


Drawing LE02: *Damrack, Ryefield Lane, Proposed Site Layout*

Scale 1:500 at A4

Drawn by C J Tyler
MICHAEL HARGREAVES PLANNING
5 HIGH STREET SWAFFHAM PRIOR
CAMBRIDGE CB25 0LD

KEY	
	Post and rail wooden fence 1.20m height
	gate
DRIVE	Gravel surface to drive
YARD	Paved surface to yard
	Rainwater from the stable and barn roof drains to ditch to the south east