


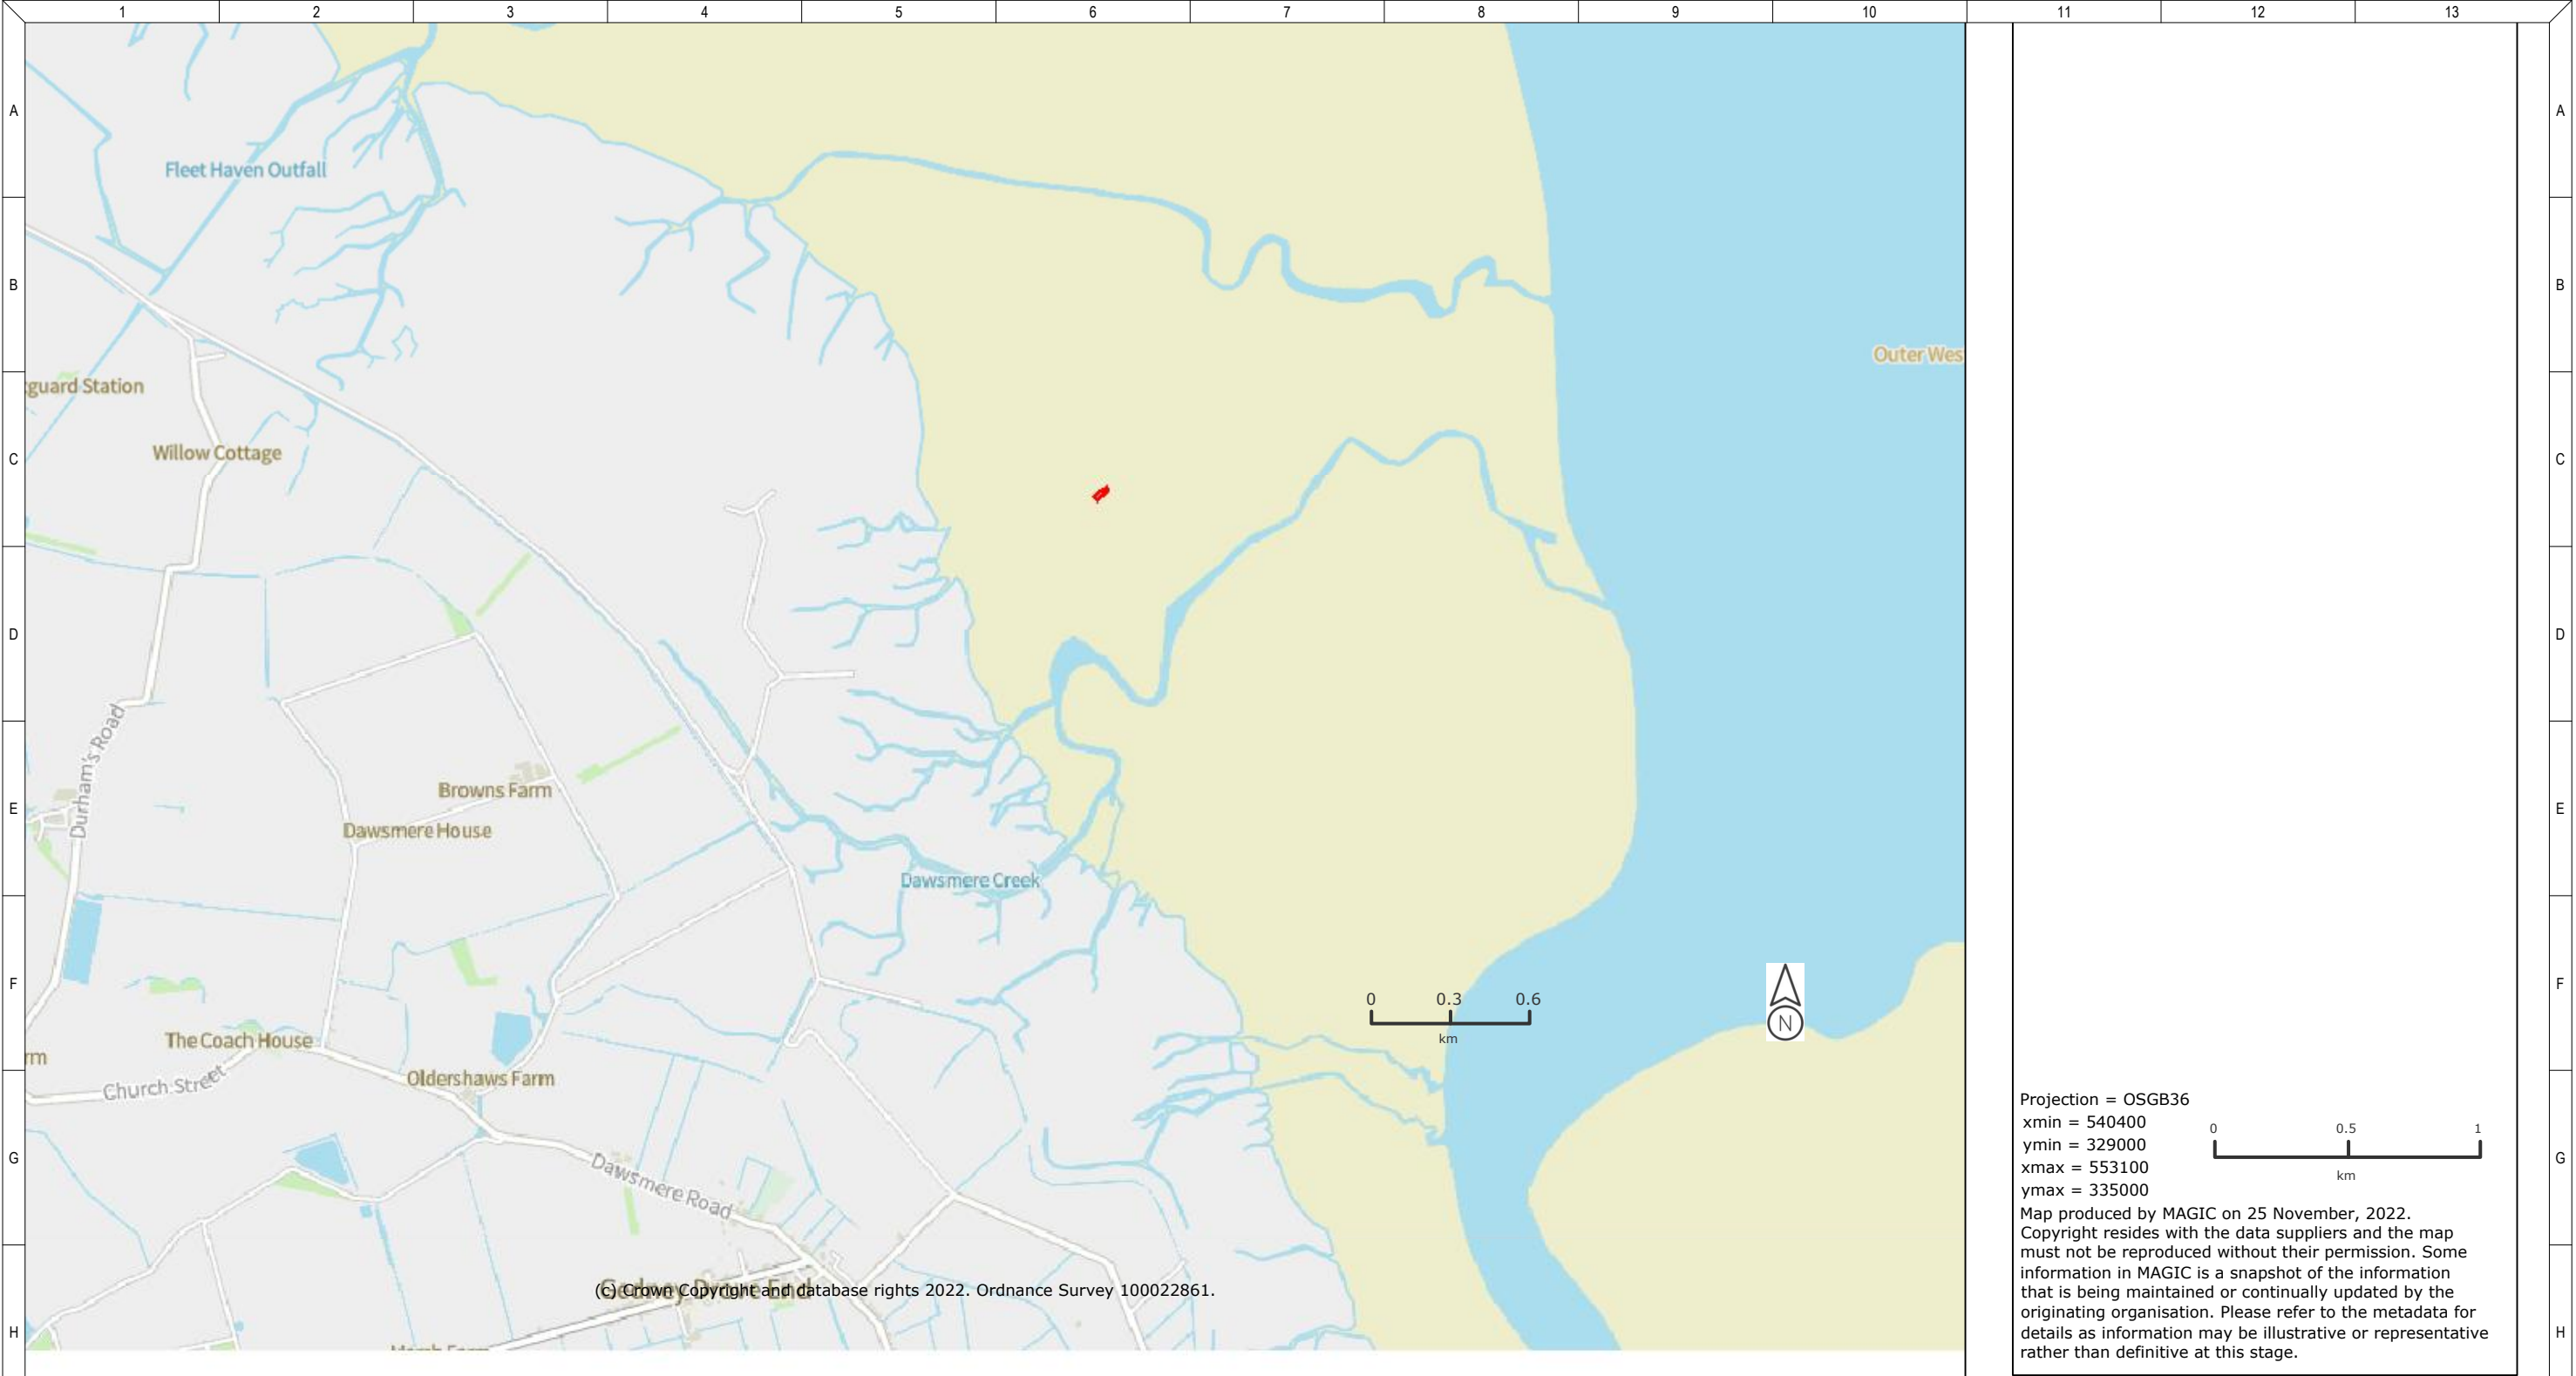

Projection = OSGB36
xmin = 540400
ymin = 329000
xmax = 553100
ymax = 335000

Map produced by MAGIC on 25 November, 2022.
Copyright resides with the data suppliers and the map must not be reproduced without their permission. Some information in MAGIC is a snapshot of the information that is being maintained or continually updated by the originating organisation. Please refer to the metadata for details as information may be illustrative or representative rather than definitive at this stage.

I					Notes: 1 - Do not scale this drawing. Work to figured dimensions only. This drawing is copyright of Marmus and should only be reproduced with their express permission. Check all dimensions on site. Any discrepancies should be reported to Marmus prior to commencement. 2 - All Dimensions in mm's unless noted. 3 - Background information from Magic Maps				Client: Landmarc				Title: Target Replacement Location Plan				I						
									Project: Holbeach AWR Target Replacement				Status: For Information										
J	Rev	By	App'd	Date	Description				Drawing No:				Revision No:		Scale: 1:25000				Original Size: A3				J
									CL-2202-P-04				-										
	MARMUS Marmus Ltd 17-18 High Street Leigh-on-Sea Essex SS9 2EN T: 01702 714771 E: graham.slack@marmus.co.uk																				</		