




Gedney Road (South - West) Elevation

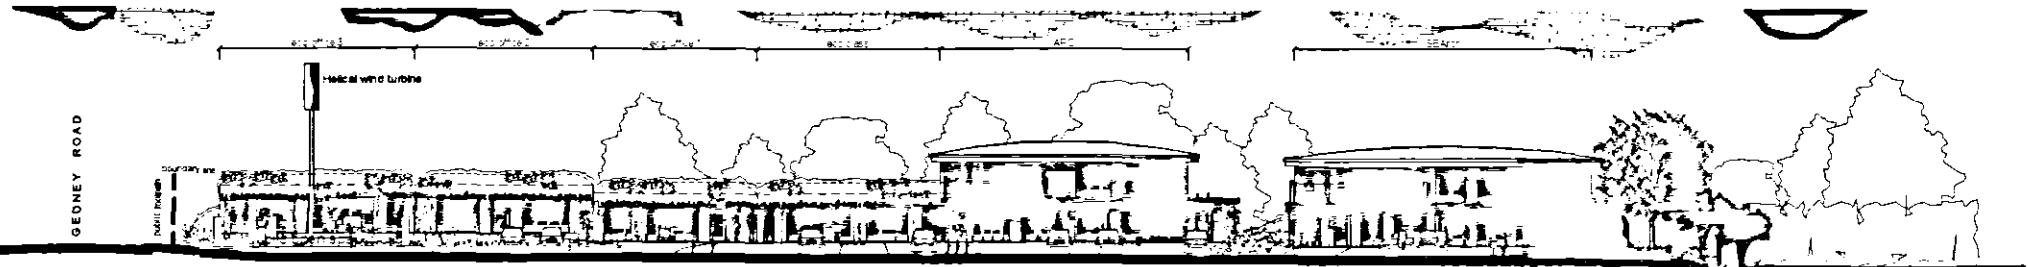

(South - East) Elevation

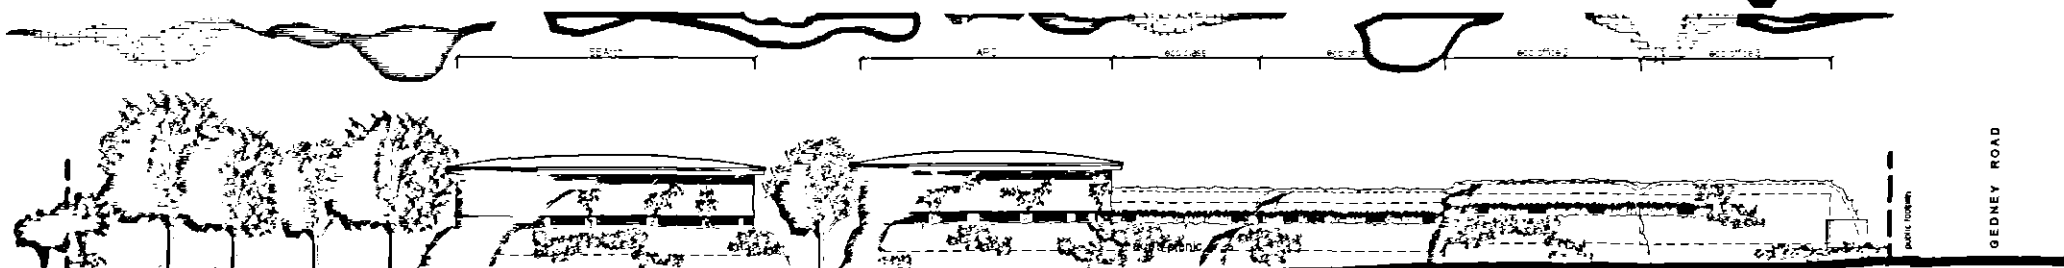

(North - West) Elevation

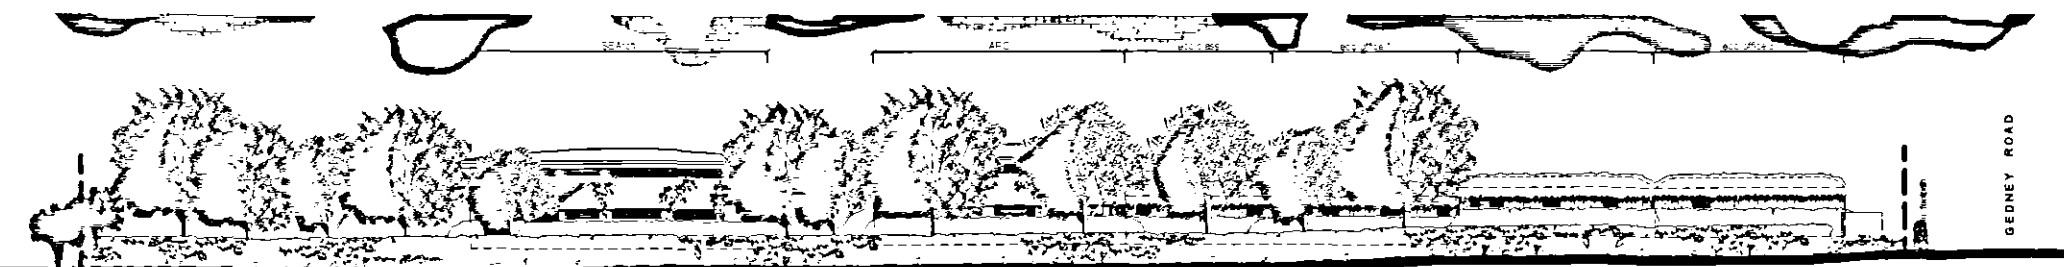

(North - West) Elevation

Proposed Earth Sheltered Development, Long Sutton

Scheme Drawing (Elevations)

519/04
SEArch
July 2004

88 Gedney Road, Long Sutton, Lincolnshire LN11 9JL
Tel: 01479 364471 Fax: 01479 364471 Email: info@seearch.co.uk

JOB
SCALE
TITLE
REVISED

SEARCH

Sustainable Ecological Architecture Ltd