
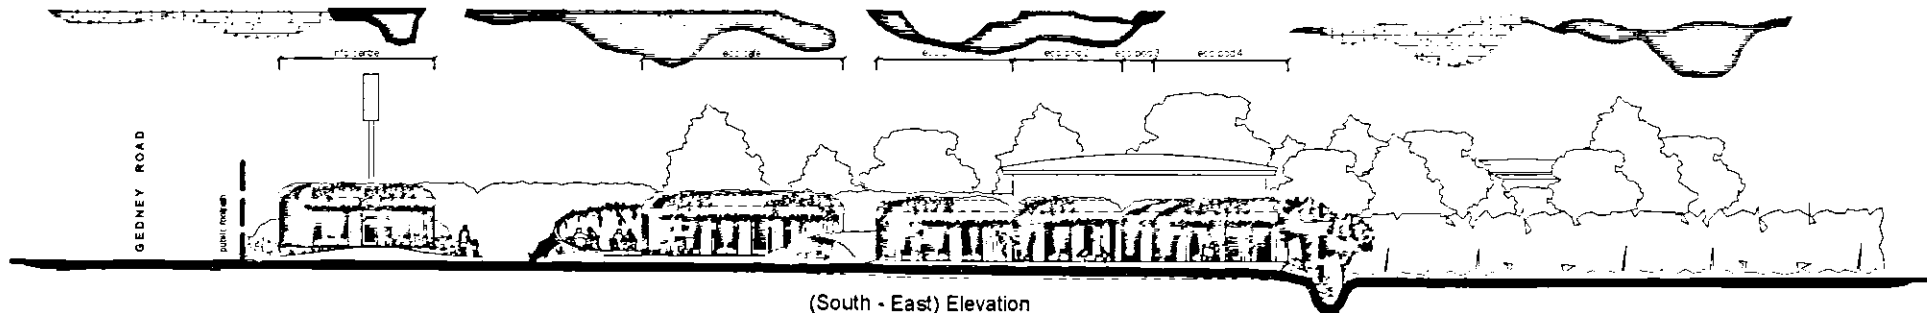
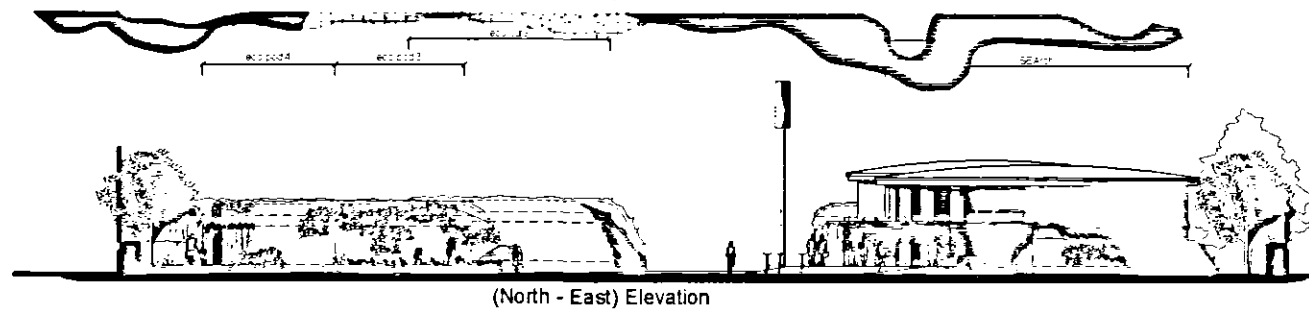


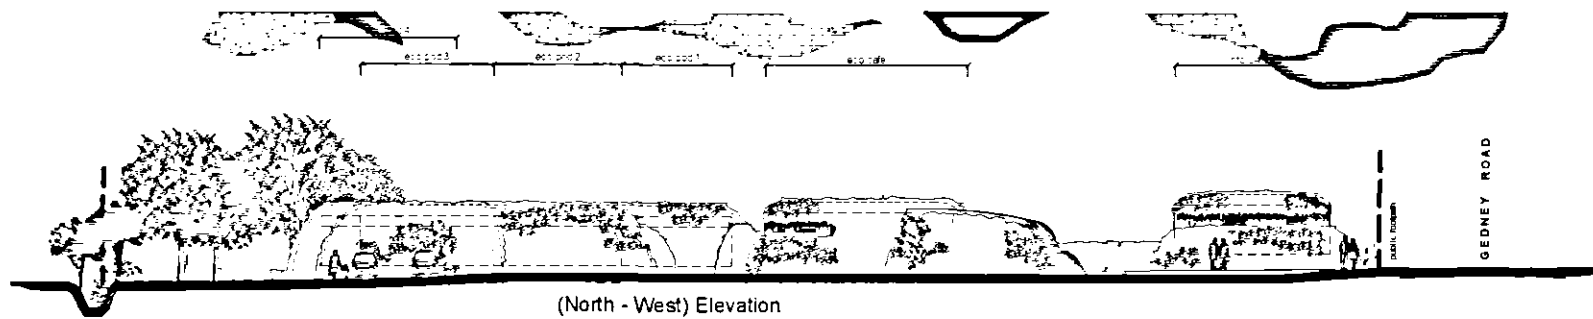

Proposed Earth Sheltered Development, Long Sutton

Scheme Drawing (Elevations)

519/05
SEArch
July 2004

89 Gedney Road, Long Sutton, Spalding, Lincs. PE12 9AU Tel: (01406) 364646
Fax: (01406) 364471 Email: m@seearch@seearcharchitects.co.uk

JOB
SCALE
TITLE
REVISED

SEARCH
Sustainable Ecological Architecture Ltd