


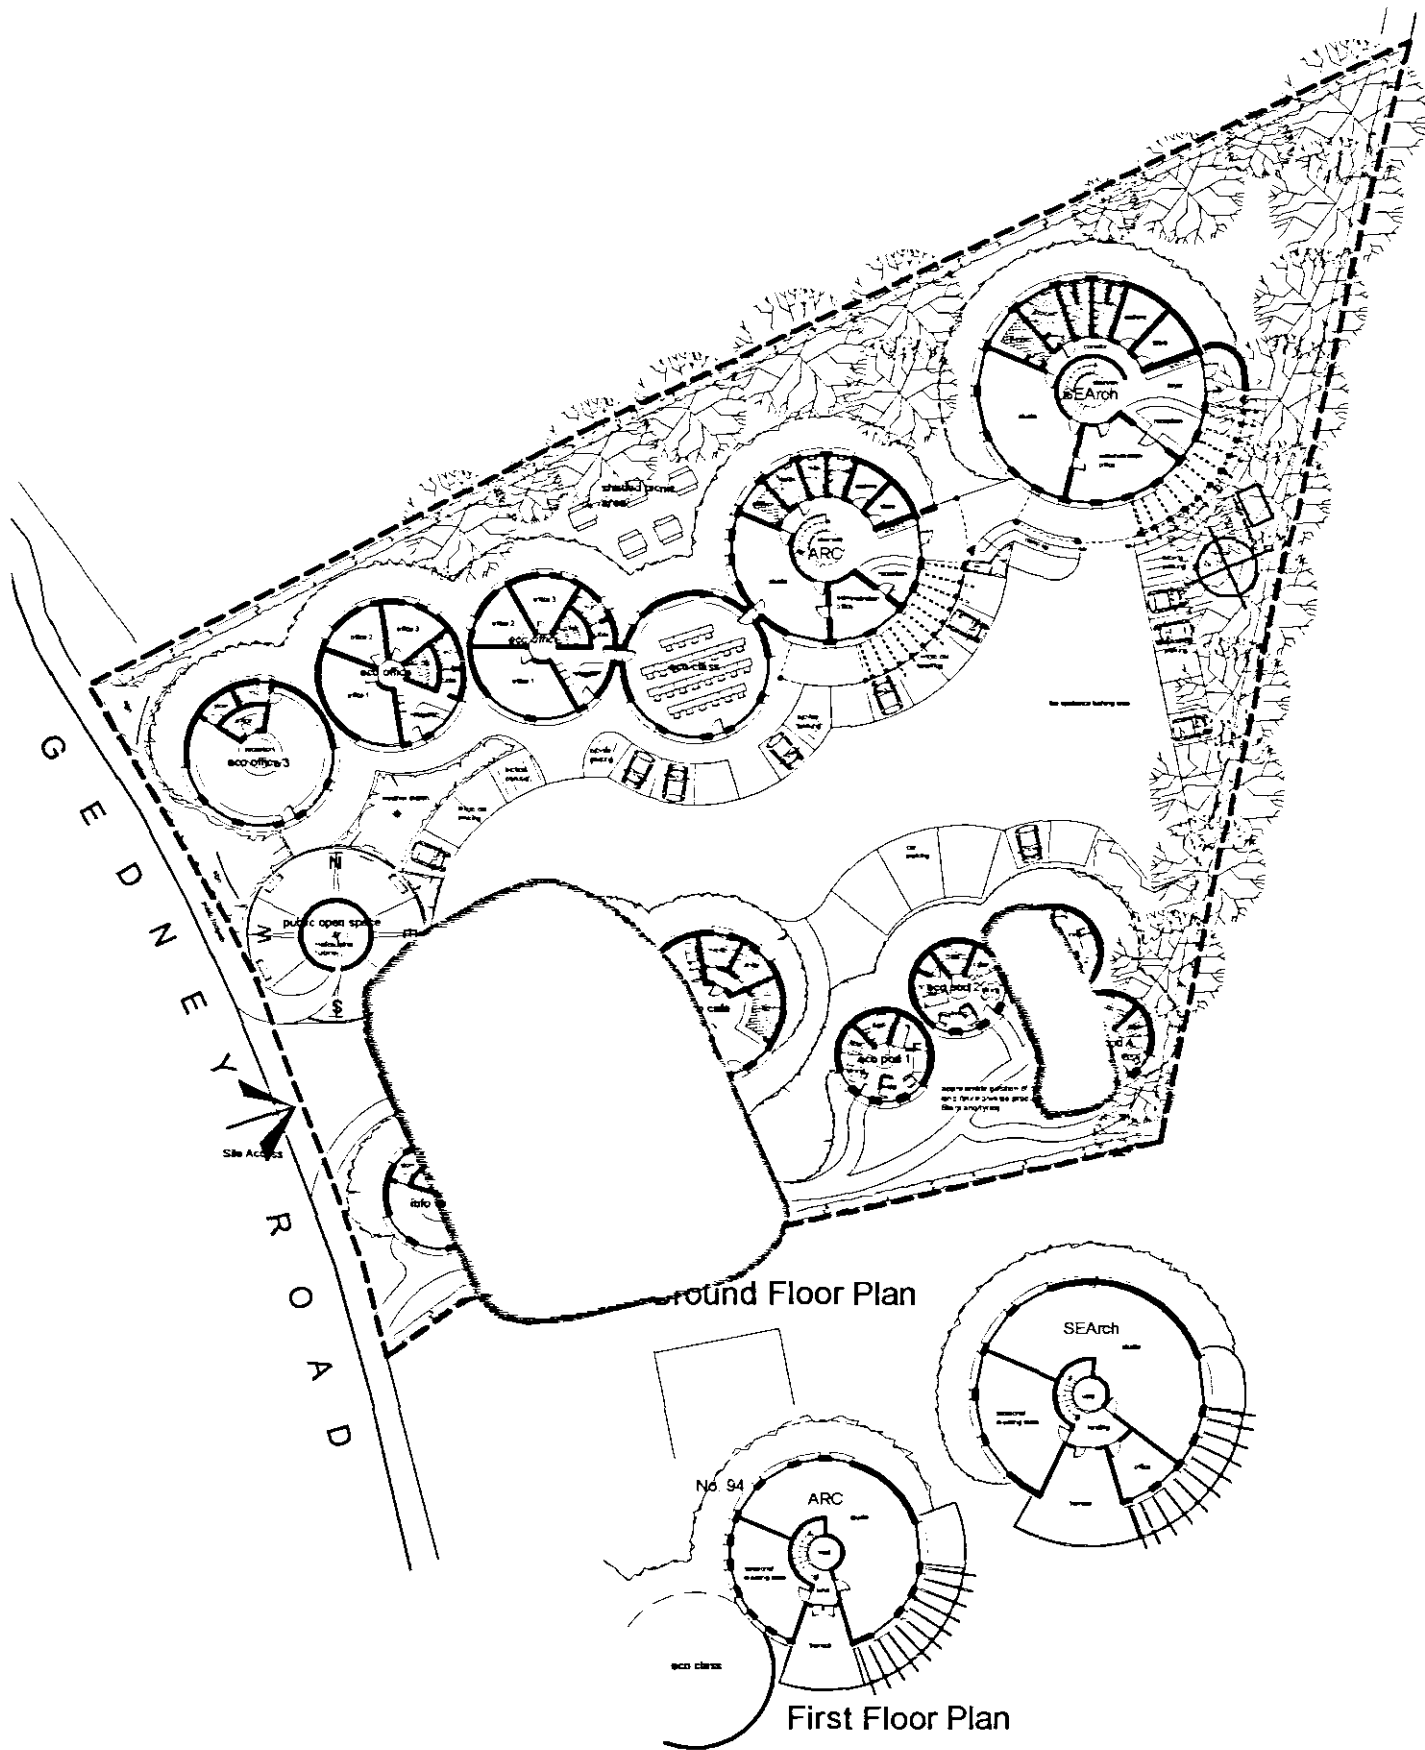

Proposed Earth Sheltered Development, Long Sutton

Scheme Drawing (Plans)

A 8 September 2004 (Contamination Information)

519/03A

SEArch

July 2004

89 Gedney Road, Long Sutton, Spalding, Lincs. PE 12 5JU. Tel: 01406 354645.
Fax: 01406 354471. Email: se@seearch.co.uk

JOB
SCALE
TITLE
REVISED

SEARCH

Sustainable Ecological Architecture Ltd