




Gedney Road (South - West) Elevation 1:200

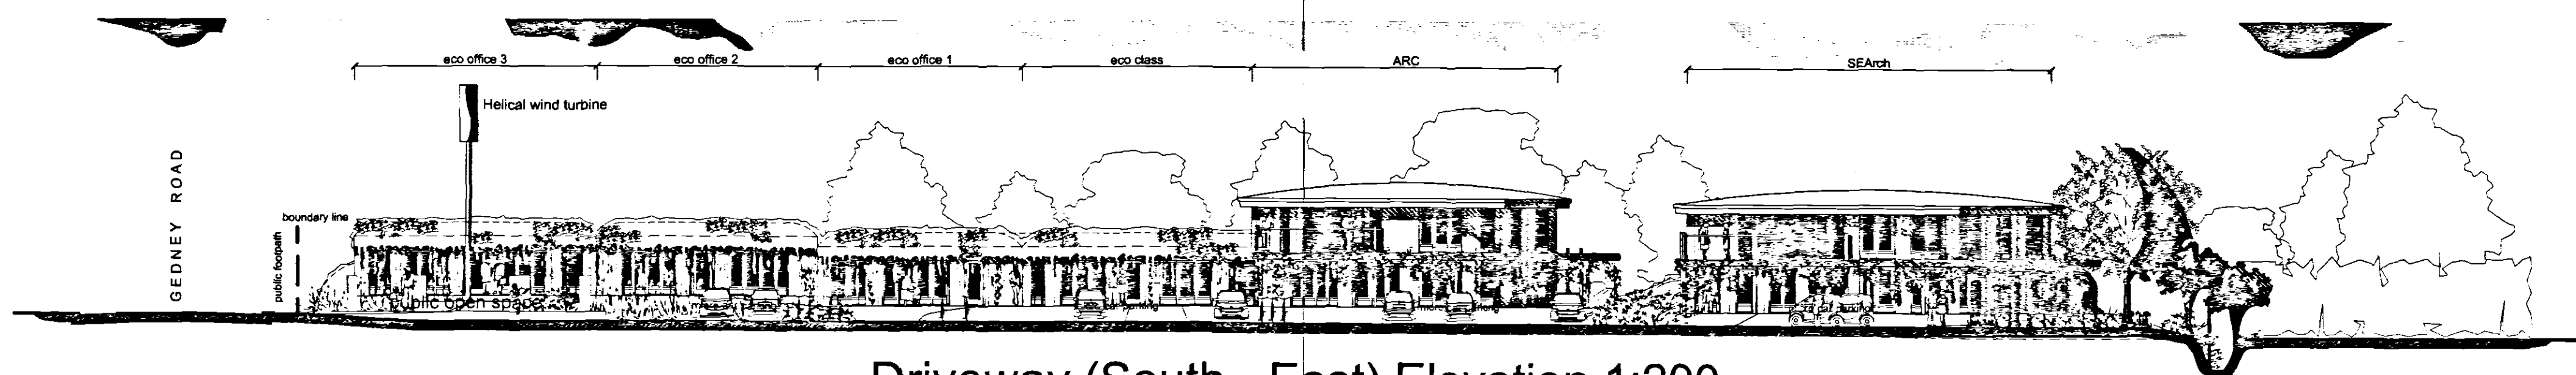


Driveway (South - East) Elevation 1:200

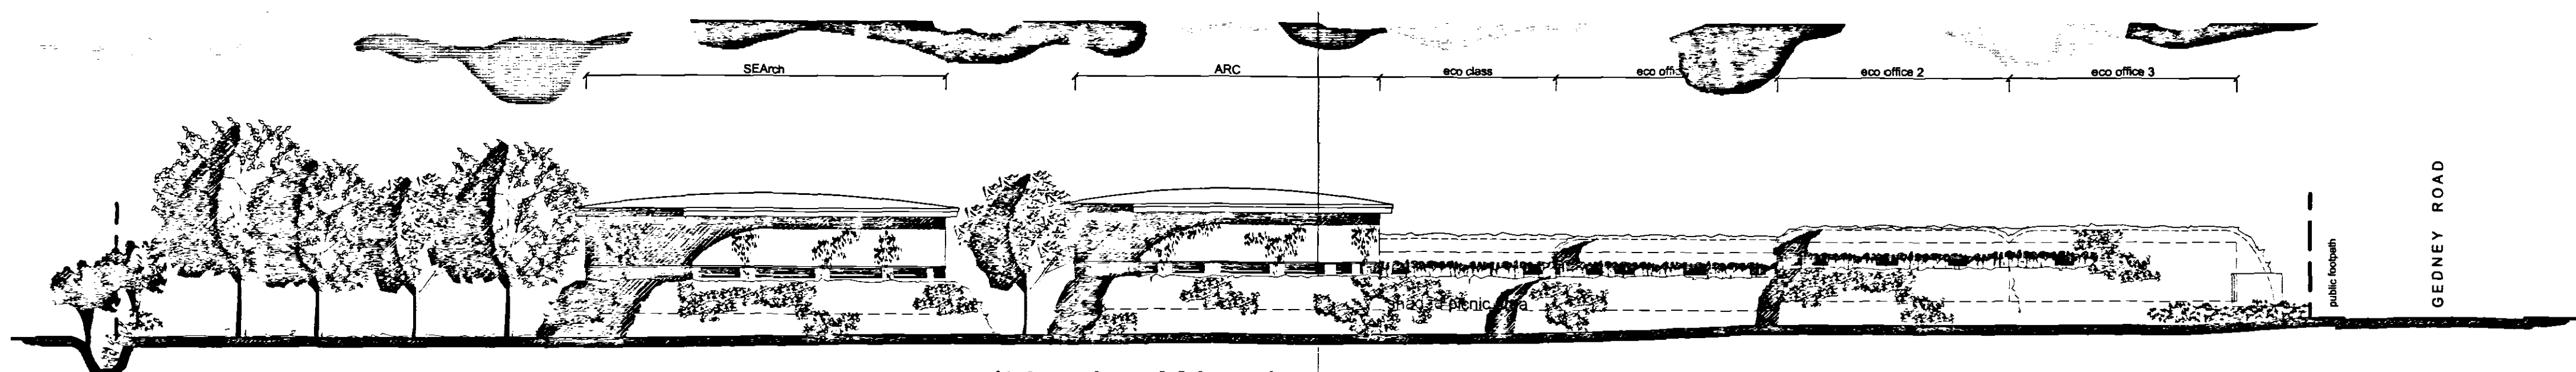


(North - West) Elevation 1:200

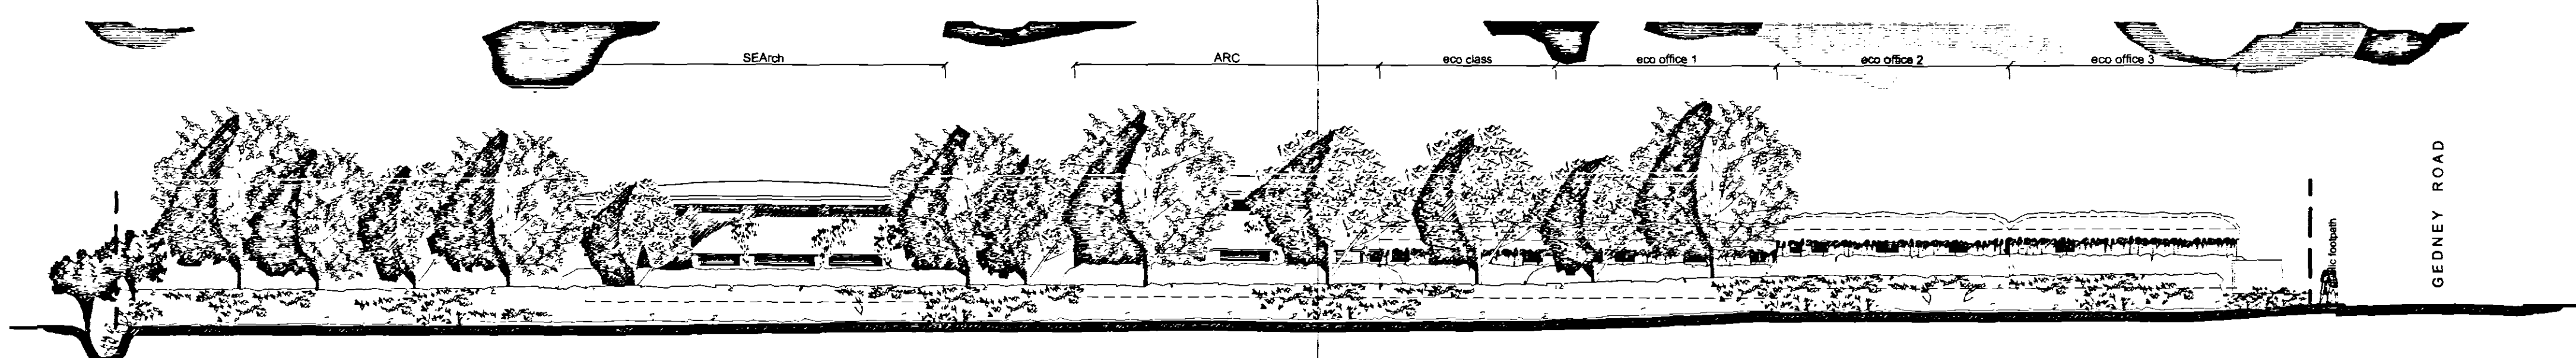


Neighbouring Field (North - West) Elevation 1:200

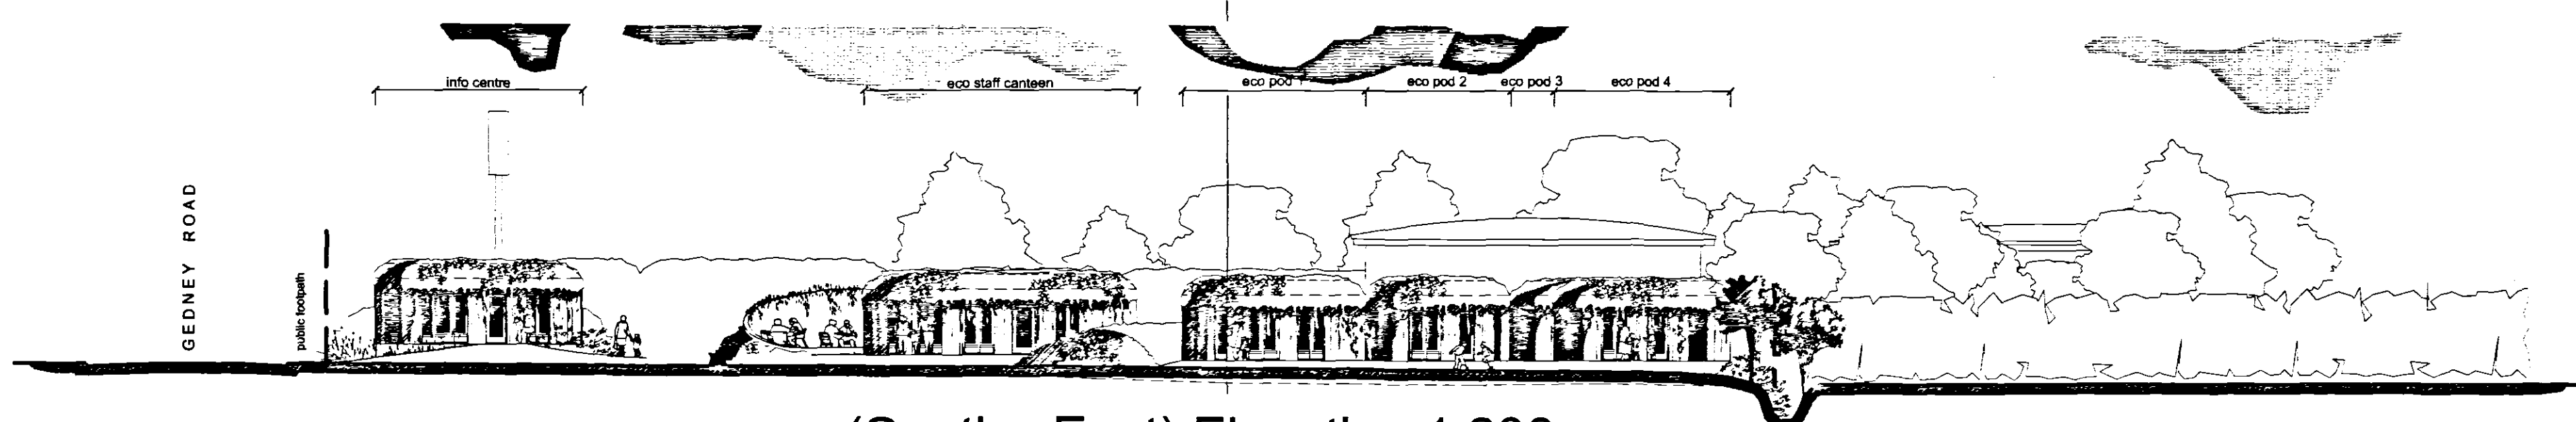

(South - East) Elevation 1:200

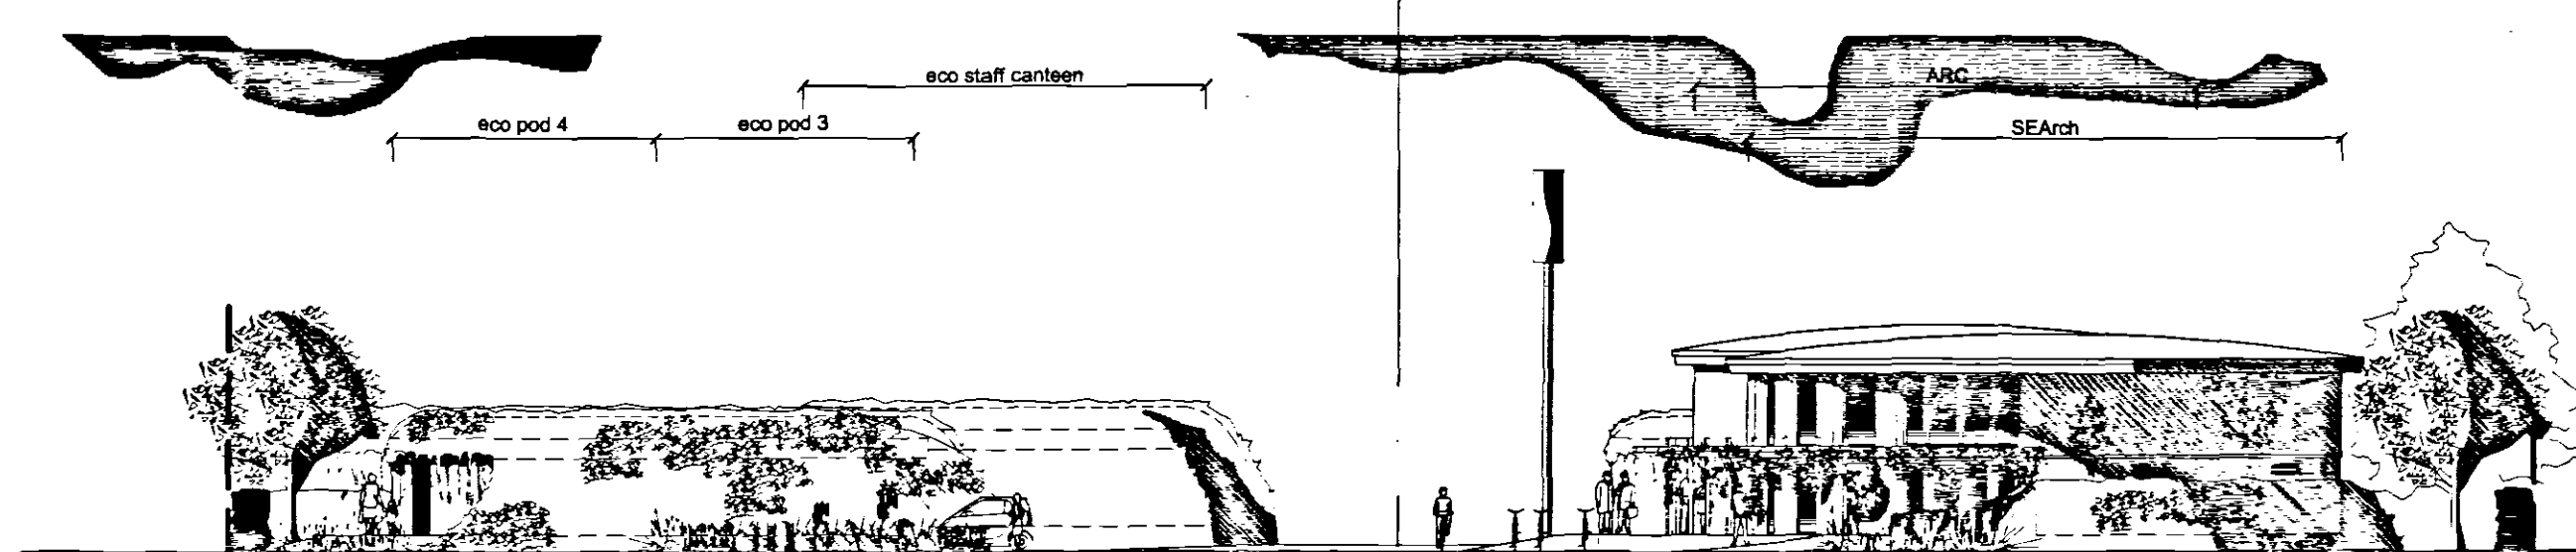

(North - East) Elevation 1:200

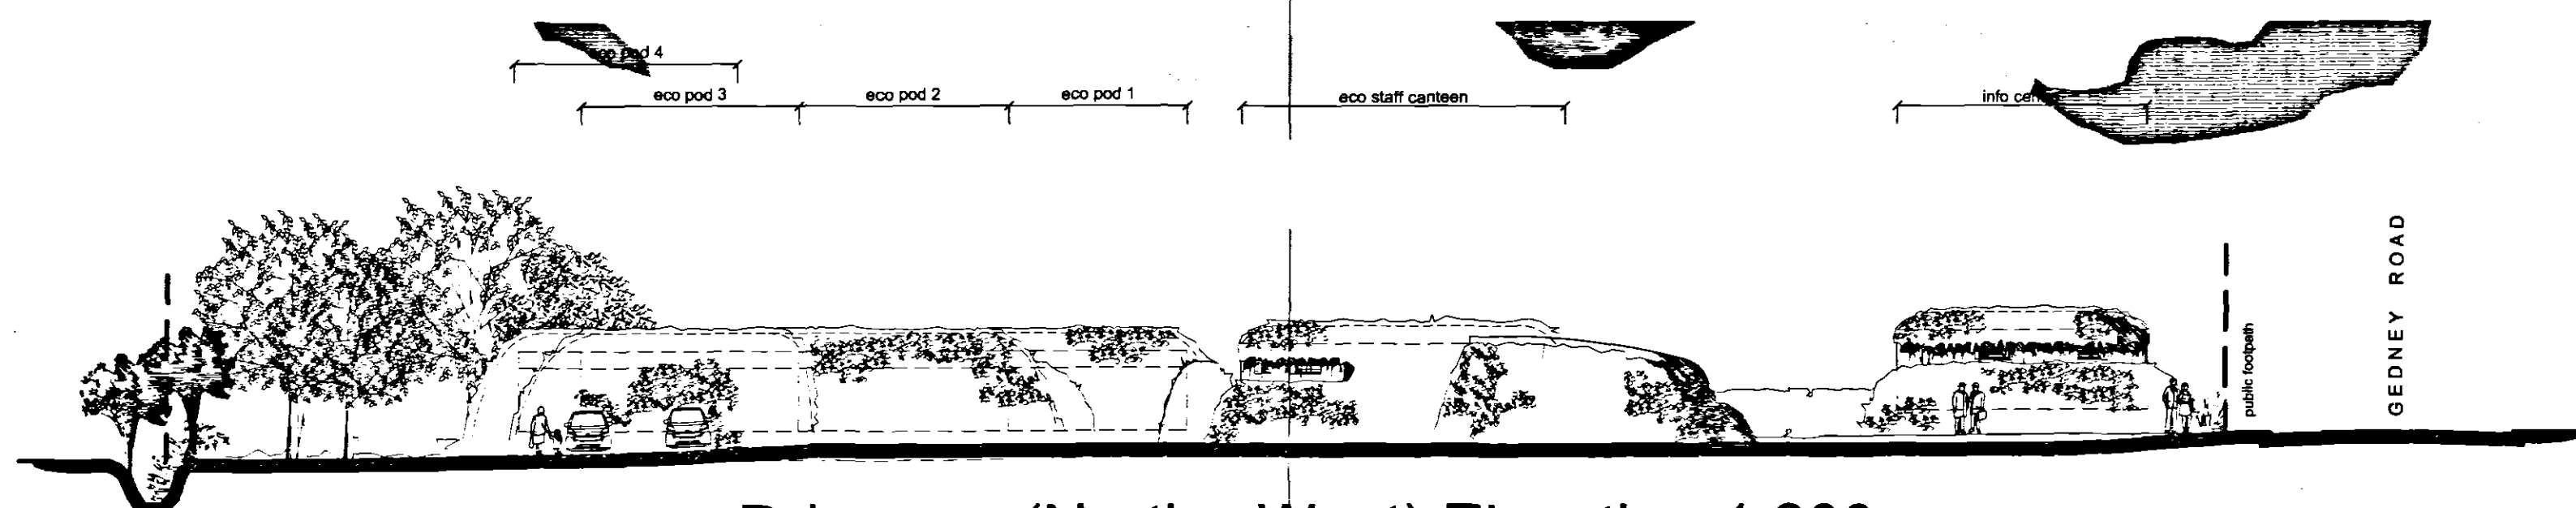

Driveway (North - West) Elevation 1:200

SHDC
Planning & Development
29 SEP 2004
Ref: 1163/04

Proposed Earth Sheltered Development, Long Sutton
1:200
Scheme Drawing (Elevations)

**DETERMINED
PLAN**

519/07
SEArch
September 2004

SEArch
Sustainable Ecological Architecture Ltd

89 Gedney Road, Long Sutton, Spalding, Lincs PE12 8JU
Tel: (01406) 364646 Fax: (01406) 364471 Email: molearch@skyworld.co.uk