
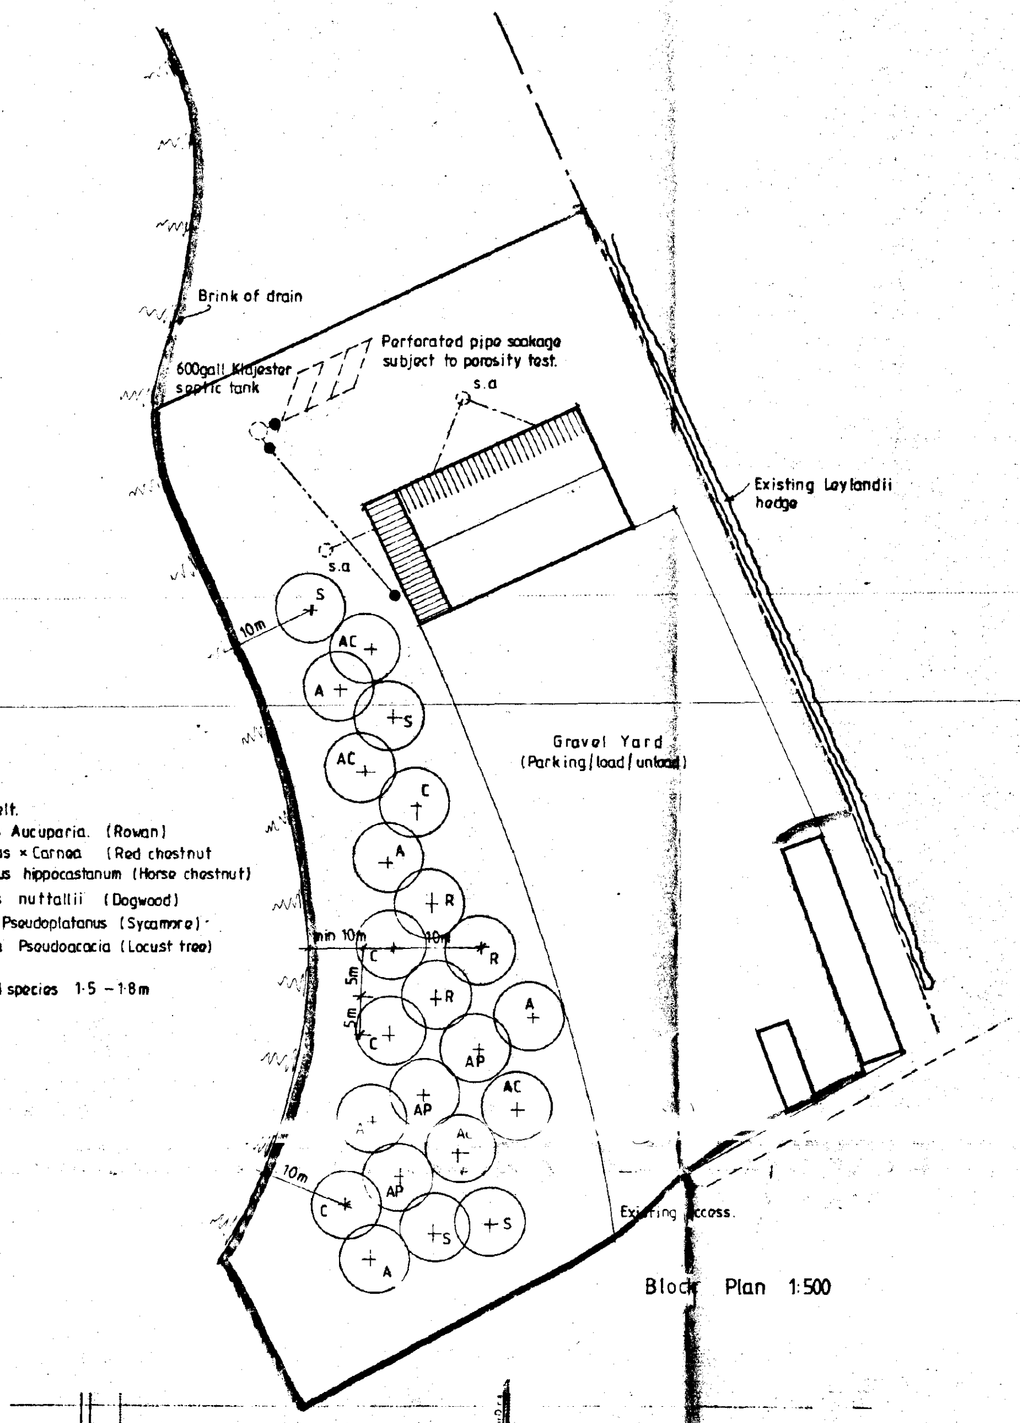


Tree belt.

S	Sorbus Aucuparia. (Rowan)
AC	Aesculus × Carnea (Red chestnut
A	Aesculus hippocastanum (Horse chestnut)
C	Cornus nuttallii (Dogwood)
AP	Acer Pseudoplatanus (Sycamore)
R	Robina Pseudoacacia (Locust tree)

Plant ht all species 1·5 – 1·8m

Block Plan 1:500

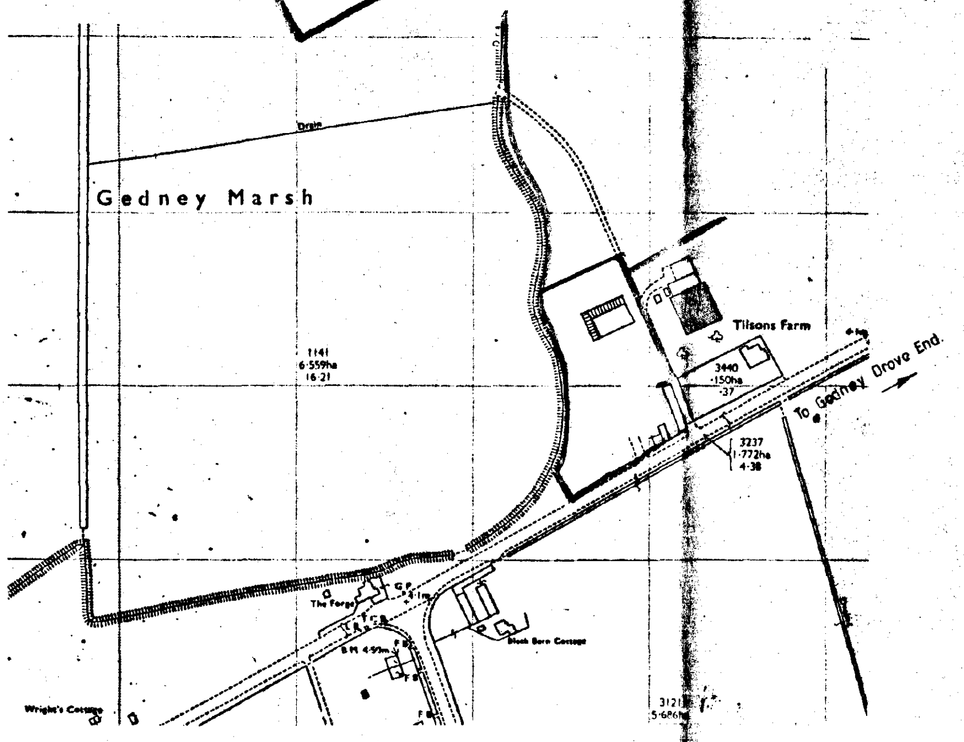

Location Plan 1:2500

SOUTH HOLLAND DC
HOUSING & PLANNING
12 JAN 1996
Ref: 1173/95

NORTH

AMENDED PLAN
Ref.

COOPER ARCHITECTURAL DESIGN
BRONAVON HOCKSGATE
FLEET SPALDING LINCS PE12 8LF
TEL: 0406 423783

client
F. PARNELL (AGRICULTURAL CONTRACTOR)

project
EXTENSION TO EXISTING STORE / WORKSHOP

TILSONS FARM.
BLACK BARN, GEDNEY.

drawing

scale	drawing no.
	95018 : 1
date: OCT. '95	drawn

AMENDED PLAN