
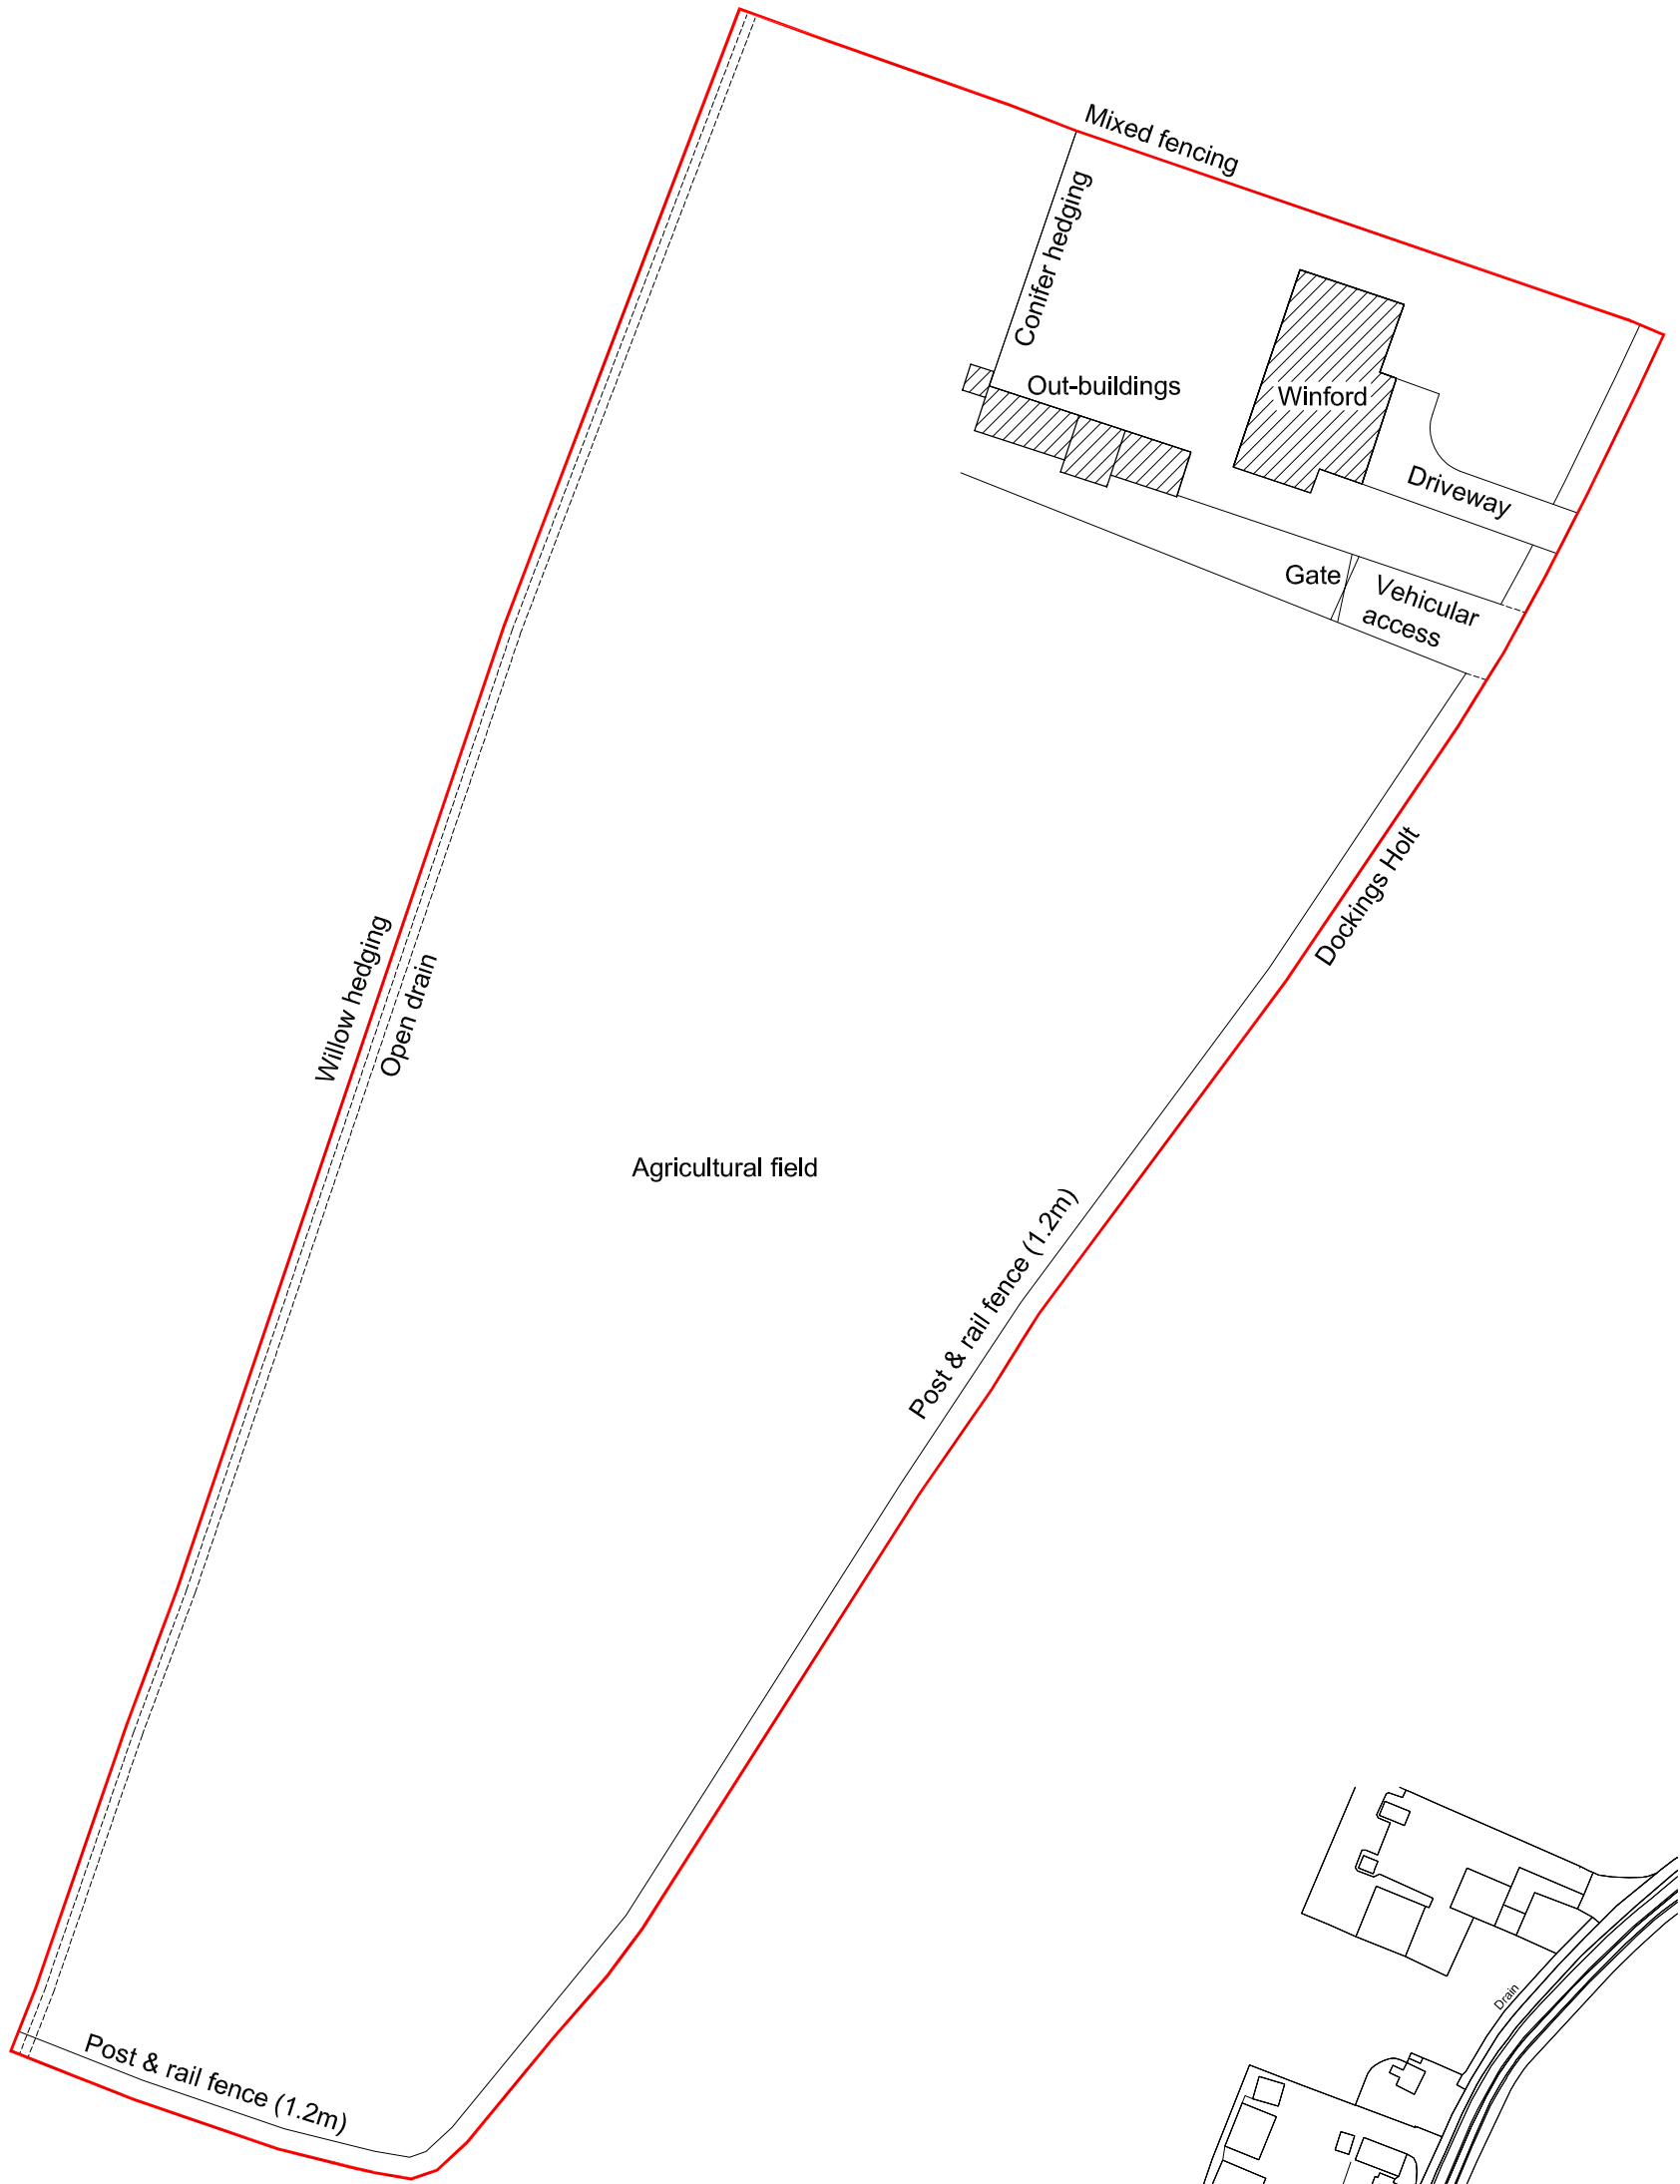


Existing Block Plan (1:500)

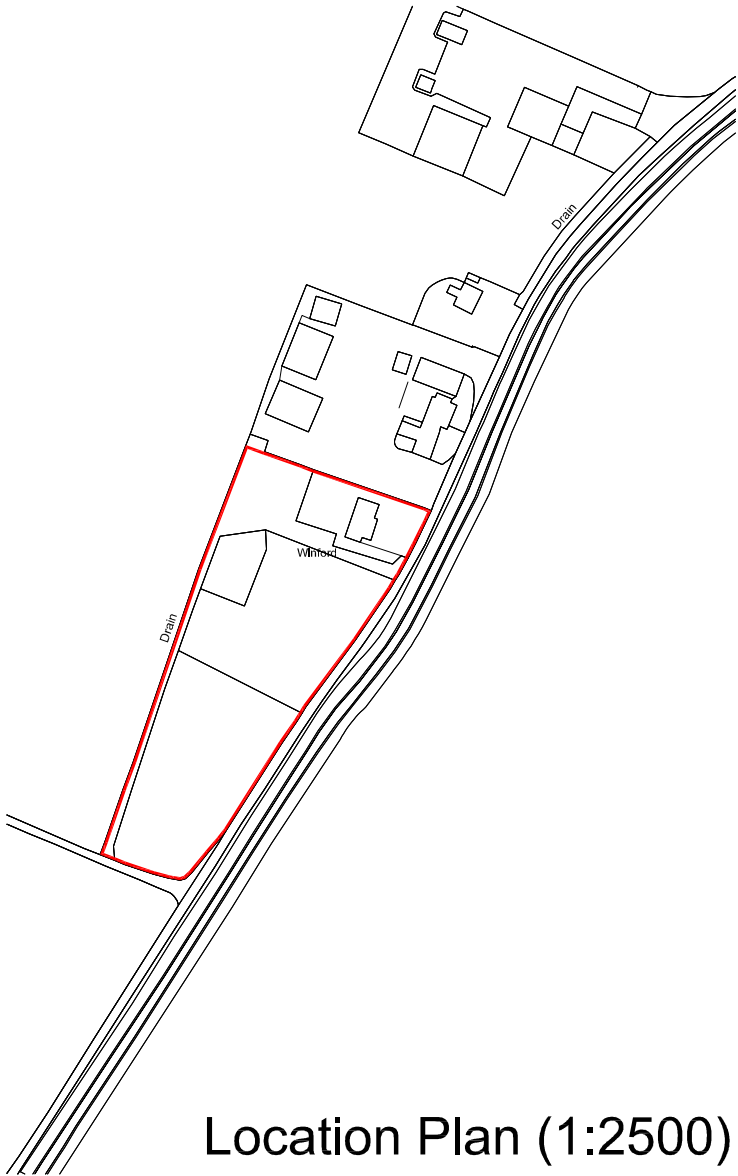

Location Plan (1:2500)


All dimensions to be verified on site by Main Contractor before the start of any shop drawings or work whatsoever either on their own behalf or that of sub-contractors.

Report any discrepancies to the Contract Administrator at once.

This drawing is to be read with all relevant Architect's and Engineer's drawings and other relevant information.

Andrew M Wright Ltd, Registered in England & Wales No. 9399034, Registered office: 22 Church Street, Holbeach, Spalding, Lincs, PE12 7LL

LEGEND: DO NOT SCALE

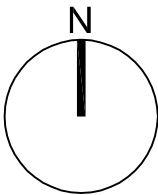

P1	30.11.18	Planning Issue	AMW	AMW
D1	21.11.18	Draft Issue	AMW	AMW
Revision:	Date:	Description:	Drawn:	Checked:

ANDREW M WRIGHT LTD
CHARTERED ARCHITECT



26 Joys Bank, Holbeach St Johns, Spalding, Lincs, PE12 8SD
Telephone: 01406 540573 Mobile: 07940 914778

Project: Winford
Dockings Holt
Long Sutton
Lincolnshire

Drawing Title: Location Plan
Existing Block Plan

Client: Ms E Hazell

Drawn:	Checked:	Date:	Scale:	Paper Size:
AMW	AMW	21.11.18	As shown	A3
Job No.:	Dwg No.:	Stage:	Revision:	
111801	PD01	Planning	P1	