





Post & 3 rail (wire stockproof) fence




Infill existing willow hedge with countryside mix hedge

Rainwater Drainage Strategy

Rainwater from the roof of the building is transferred via the gutters and down pipes inside the building where it is collected in 6 no. 1000 litre intermediate bulk containers (IBC). This water is then used for animal drinking water and for washing out purposes. Should these IBC's become full then any overflow water flows into an external 3500 litre overflow tank.

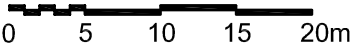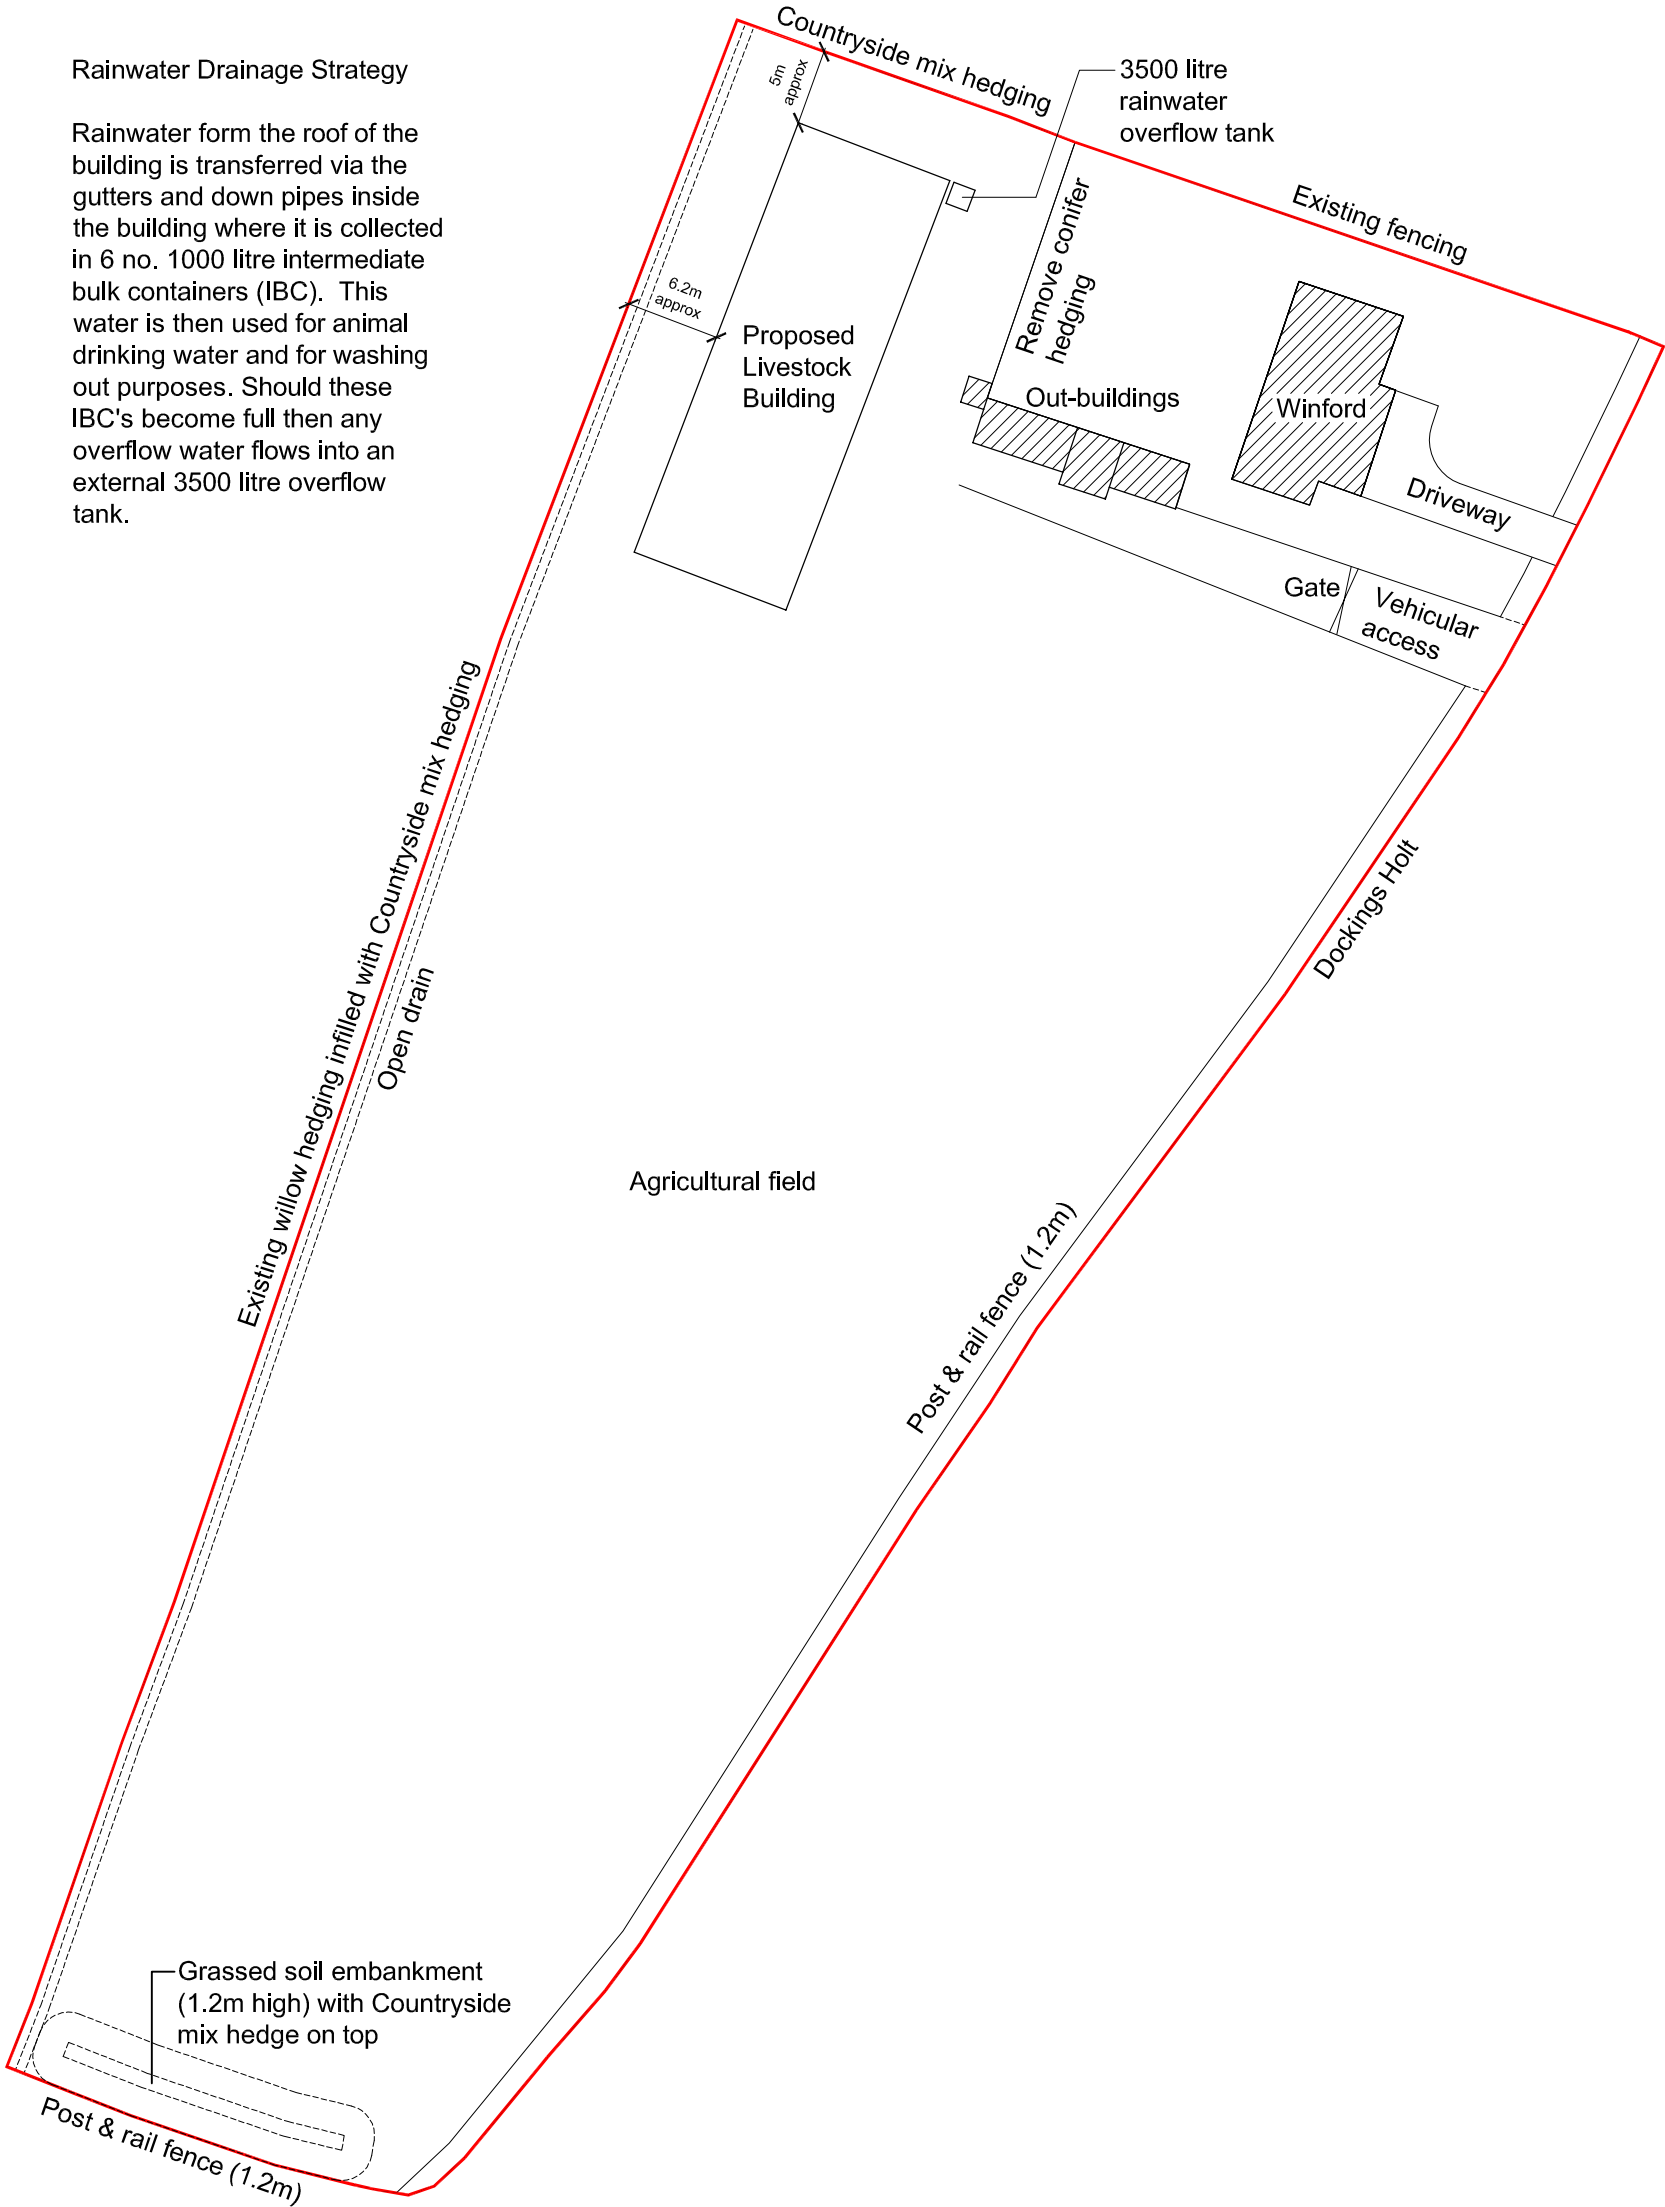

Proposed Block Plan (1:500)

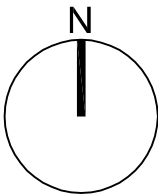

P1	30.11.18	Planning Issue	AMW	AMW
D1	21.11.18	Draft Issue	AMW	AMW
Revision:	Date:	Description:	Drawn:	Checked:

ANDREW M WRIGHT LTD
CHARTERED ARCHITECT



26 Joys Bank, Holbeach St Johns, Spalding, Lincs, PE12 8SD
Telephone: 01406 540573 Mobile: 07940 914778

Project:	Winford Dockings Holt Long Sutton Lincolnshire
Drawing Title:	Proposed Block Plan
Client:	Ms E Hazell

Drawn:	Checked:	Date:	Scale:	Paper Size:
AMW	AMW	21.11.18	1:500	A3
Job No.:	Dwg No.:	Stage:	Revision:	
111801	PD02	Planning	P1	