


DRAWING NO: SC 246/3

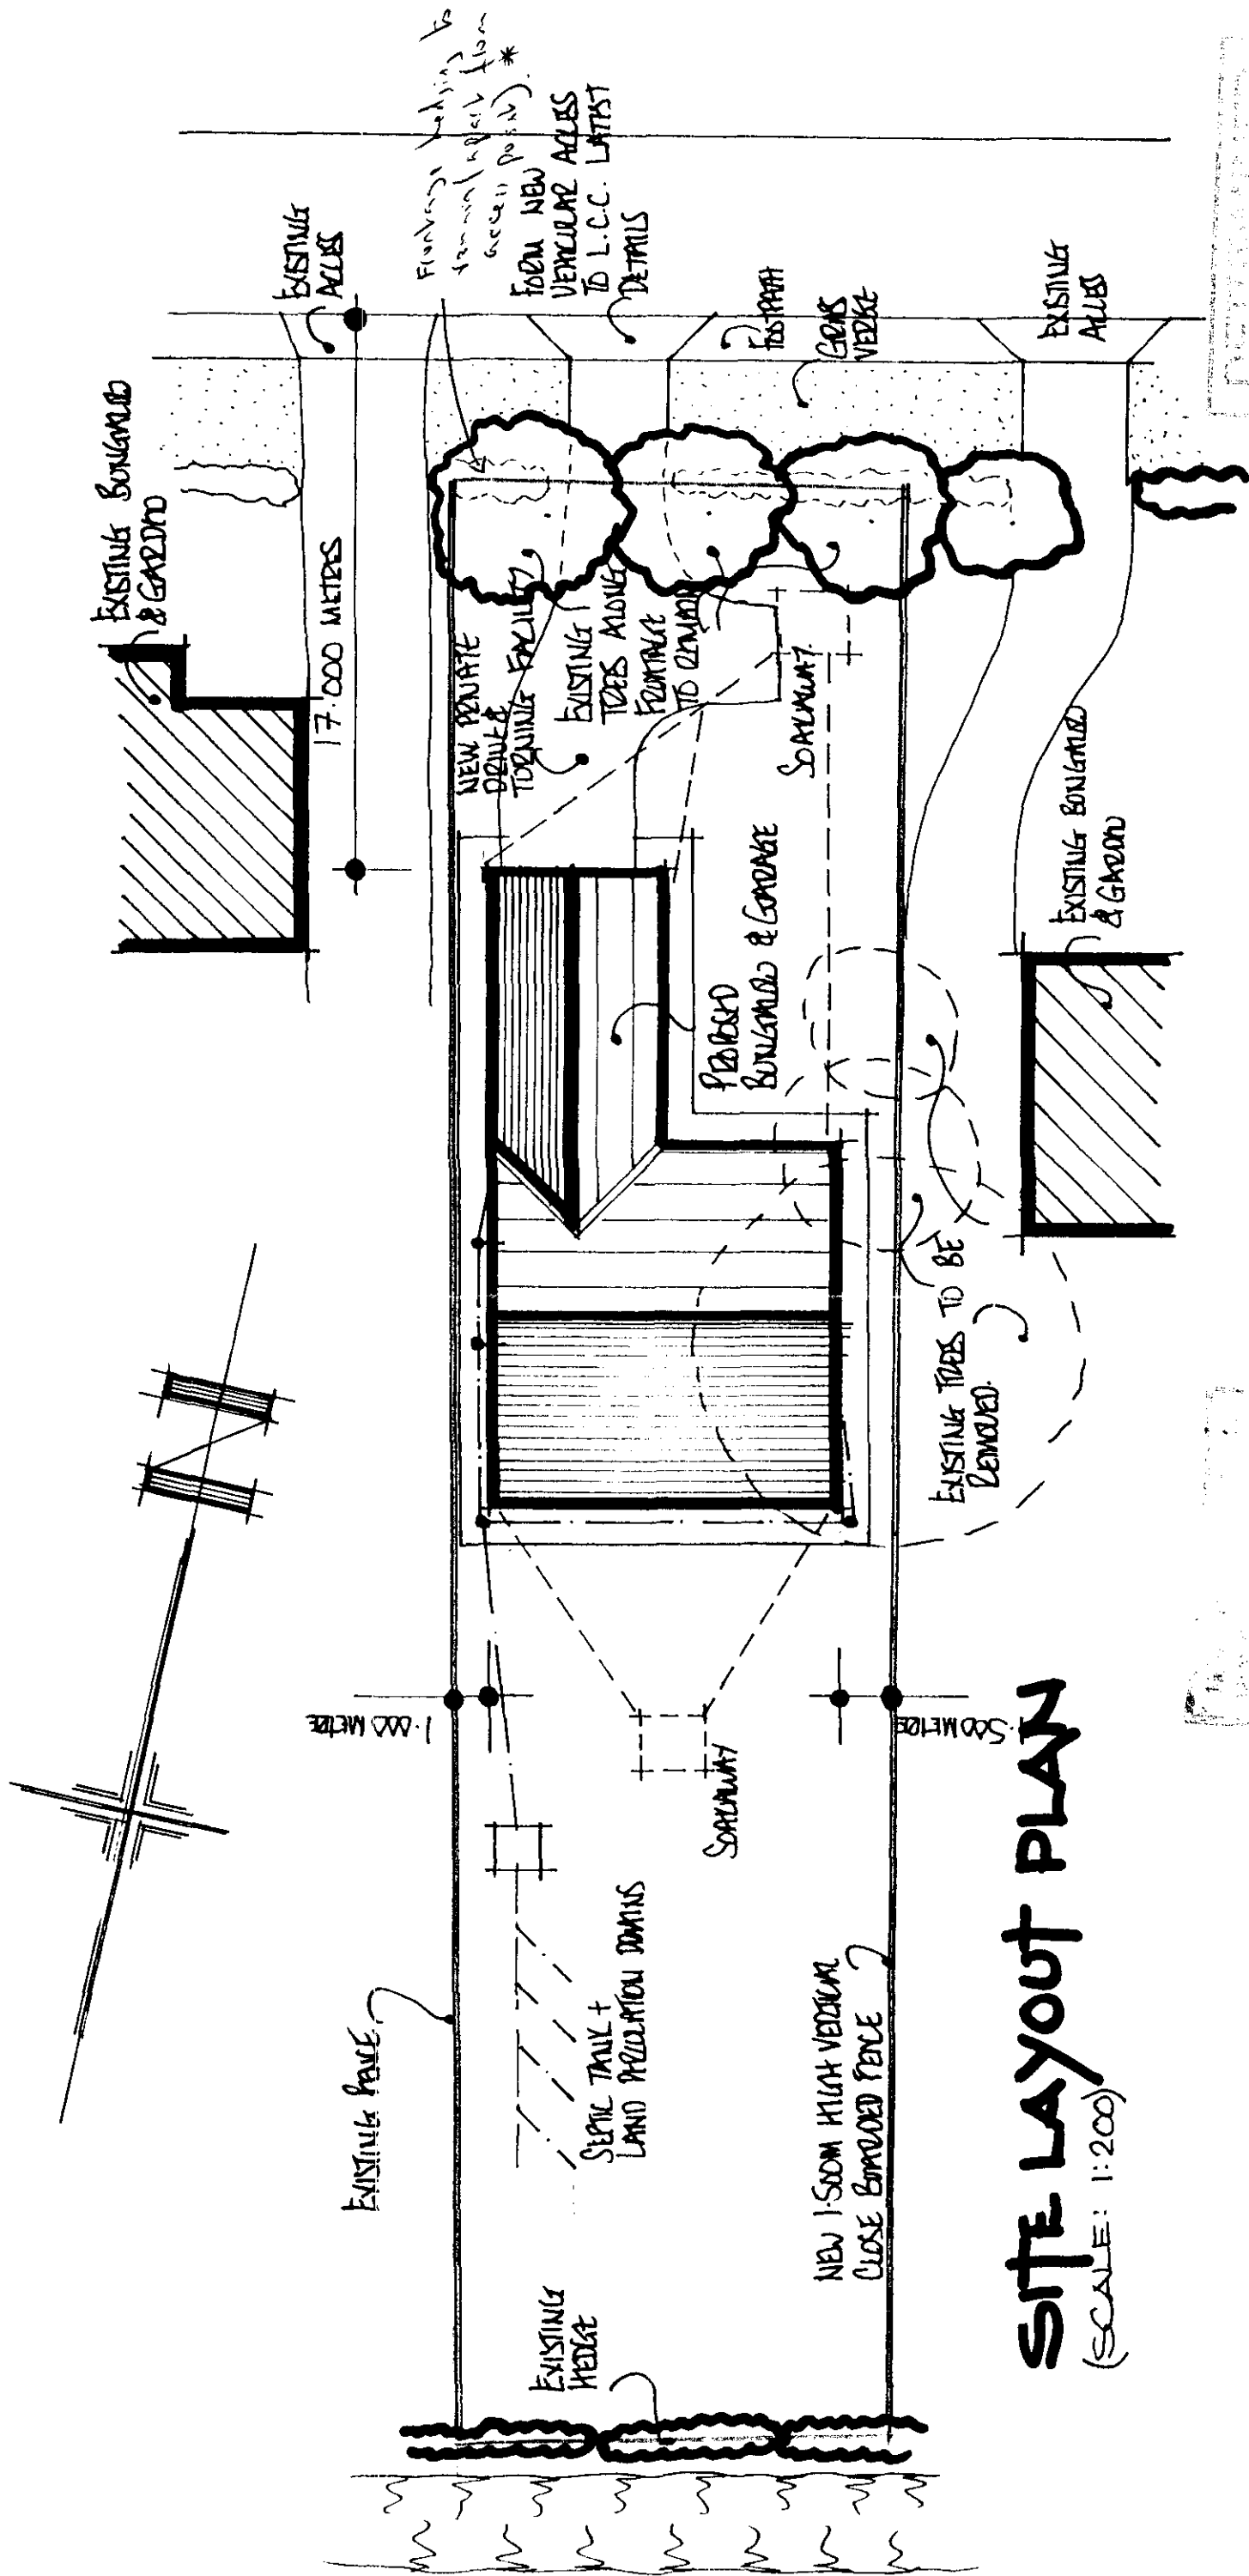

SITE LAYOUT PLAN
(SCALE: 1:200)


BUNGALOW & GARAGE
MAIN ROAD, GEDNEY DROVE END
SPALDING.

for MR. & MRS. BELLAMY

* as confirmed by M. Glenister
on 27/11/00.

DRAWING NO SC246 / 6


SCALE: 1:100

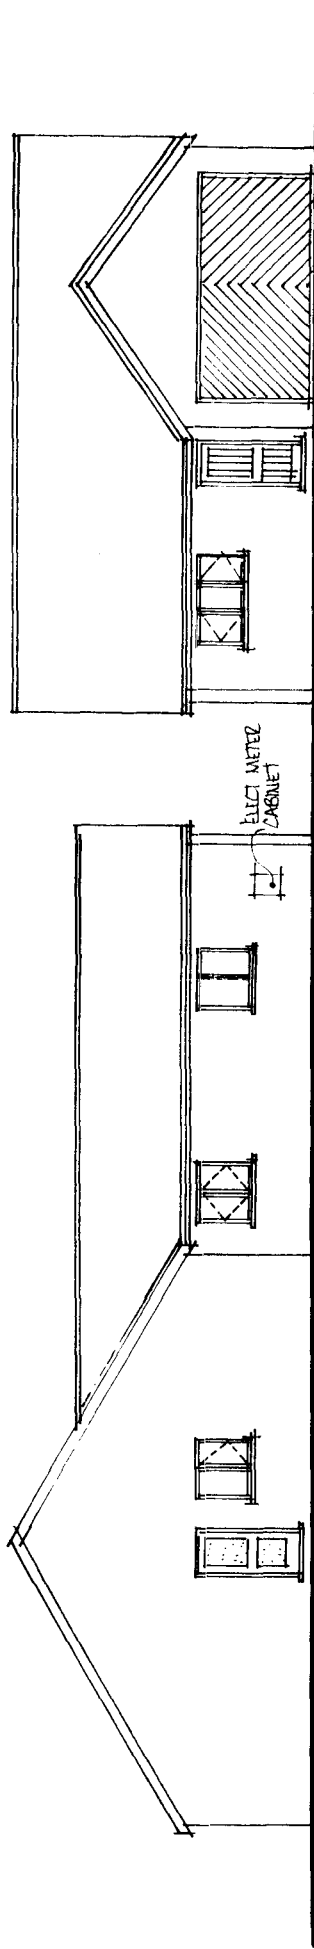

SIDE


FRONT

WHITE UPVC WINDOWS & SLIDING PATIO
DOOR COMPLETE WITH ROMAN CURTAINS & BUILT-IN
FOURMERS TO CLOSE & INSULATE CAVITIES AT
JAMBS & HEAD.

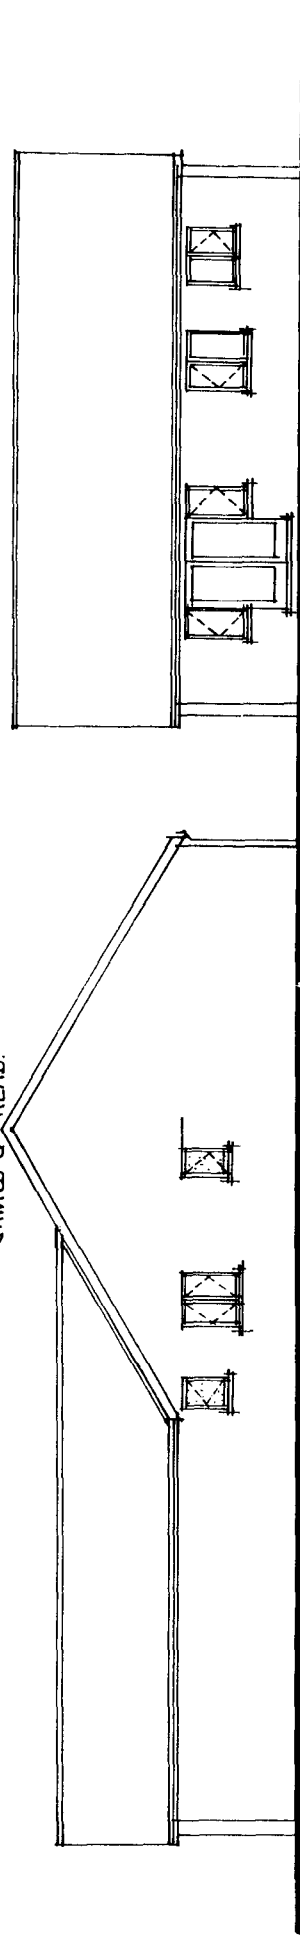

SIDE

REAR

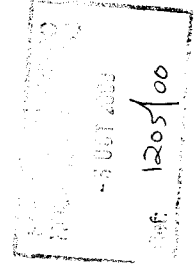

Ref. 1205/00.

