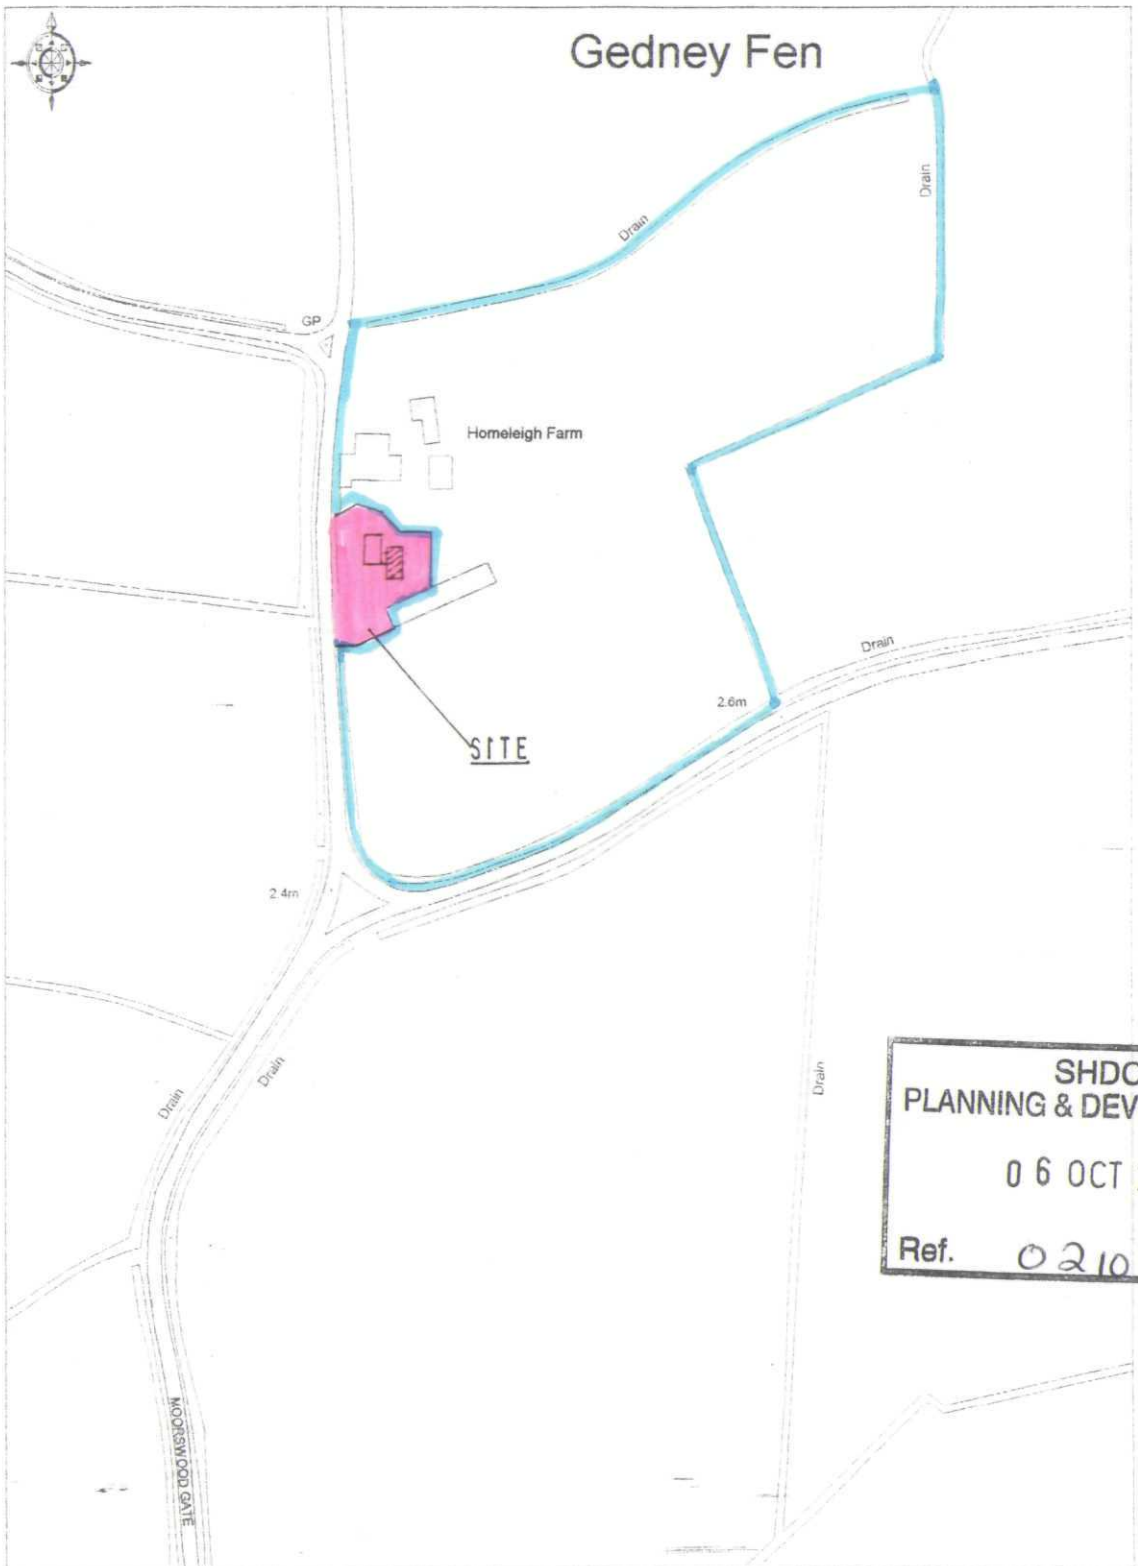



SHDC
PLANNING & DEVELOPMENT
0 6 OCT 2003
Ref. 0210/03

© Crown copyright 2003. All rights reserved. Licence Number 100020449. Survey Scale - 1:2500. Plotted Scale - 1:2500