


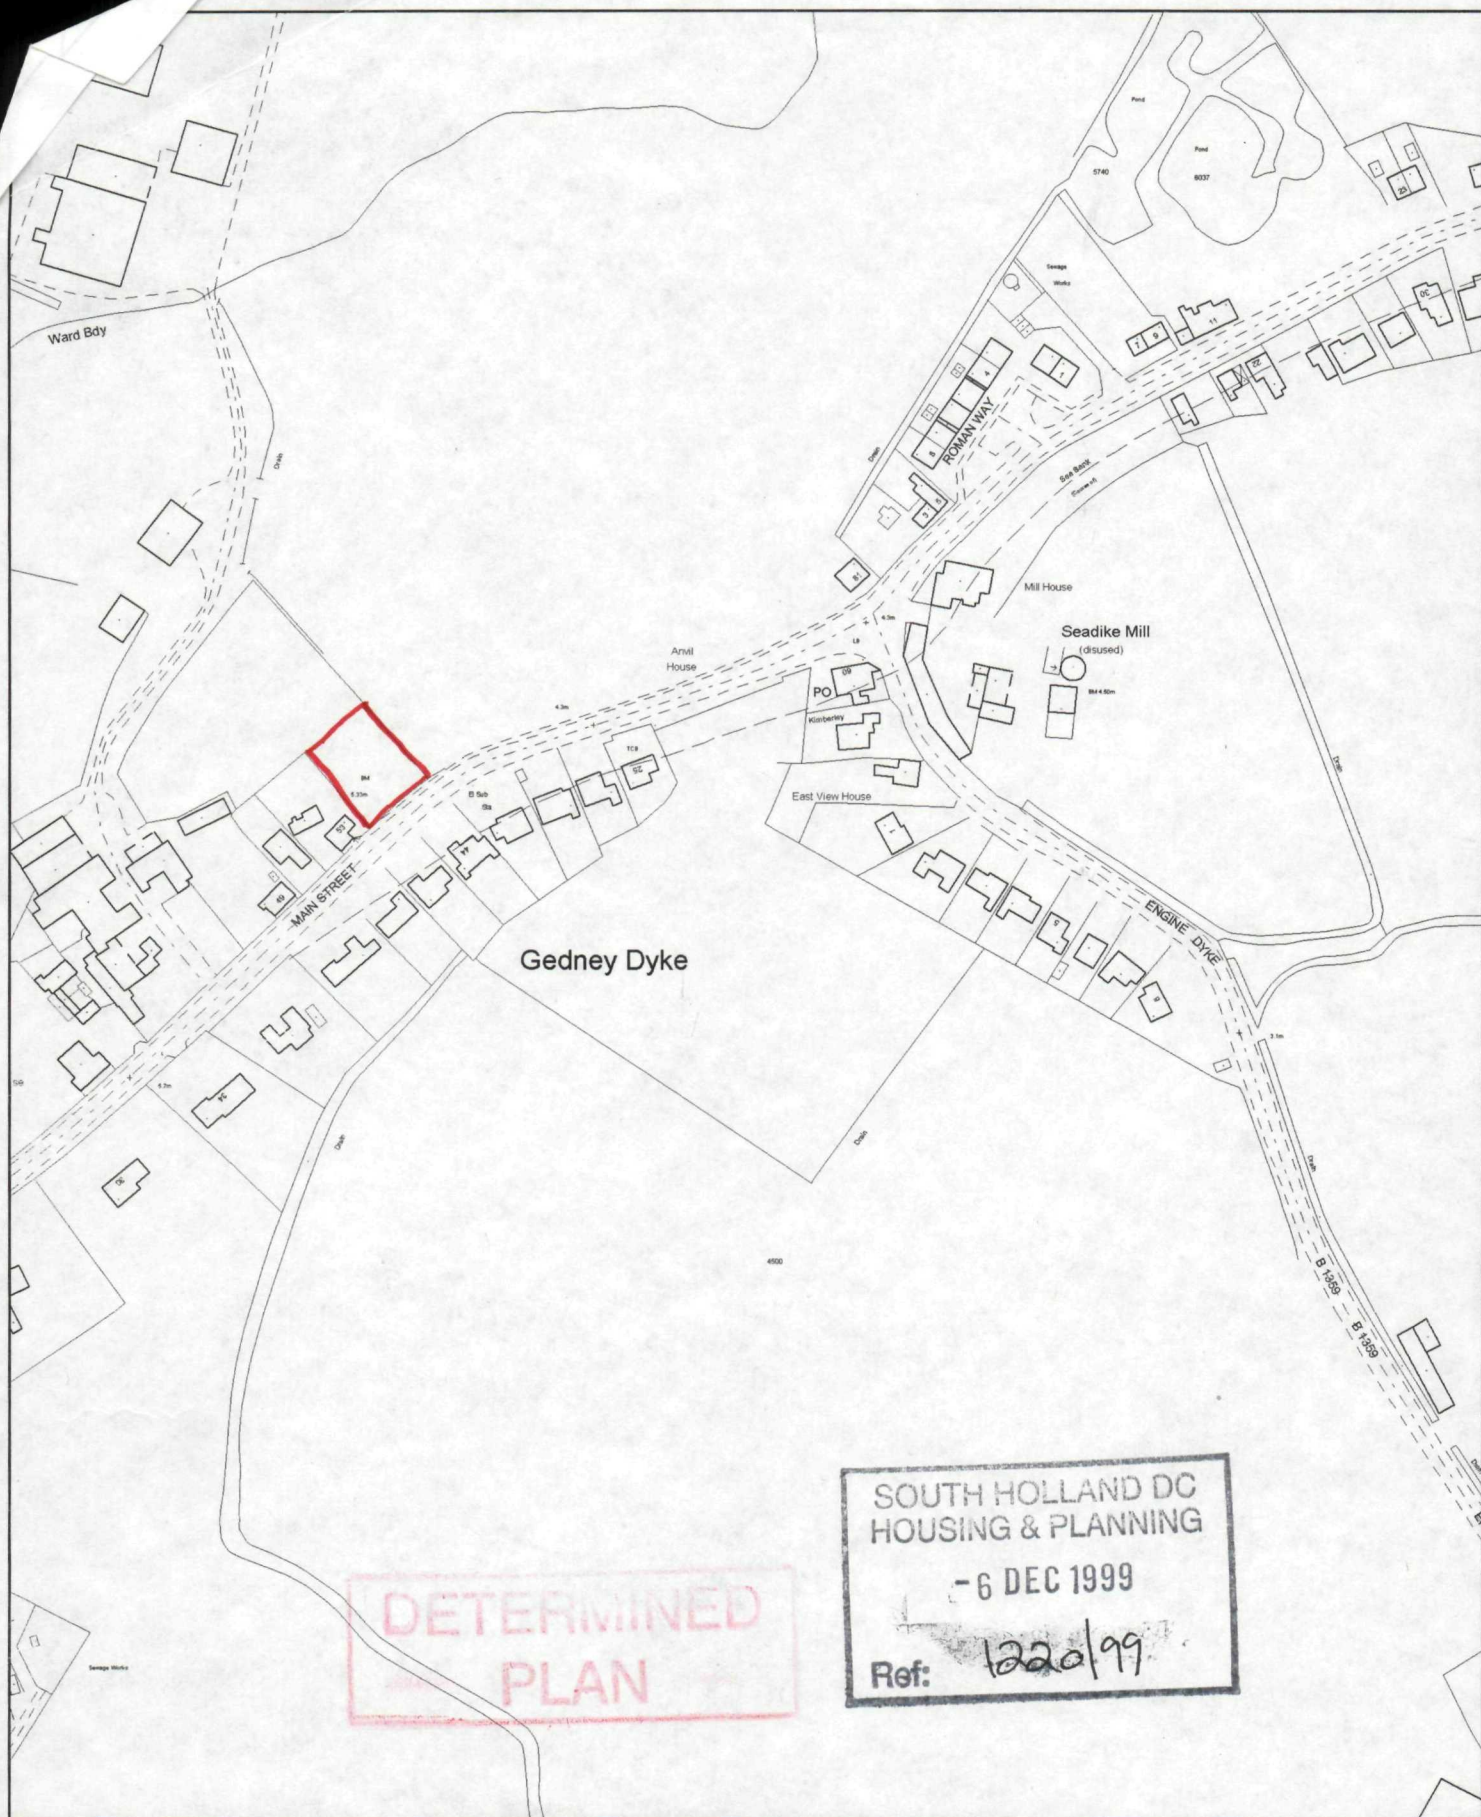

SOUTH HOLLAND DC
HOUSING & PLANNING
- 6 DEC 1999
Ref: 1220/99

DETERMINED
PLAN




Council Offices, Priory Road, Spalding,
Lincolnshire PE11 2XE


This copy has been produced specifically for the map return
scheme purposes only. No further copies may be made.

Scale:
1:2500

This map is reproduced from Ordnance Survey material with
permission of Ordnance Survey on behalf of Her Majesty's
Stationary Office (c) Crown copyright. Unauthorised reproduction
infringes Crown copyright and may lead to prosecution or civil
proceedings. South Holland District Council LA079413 1999

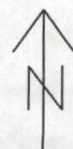

SUPERSEDED

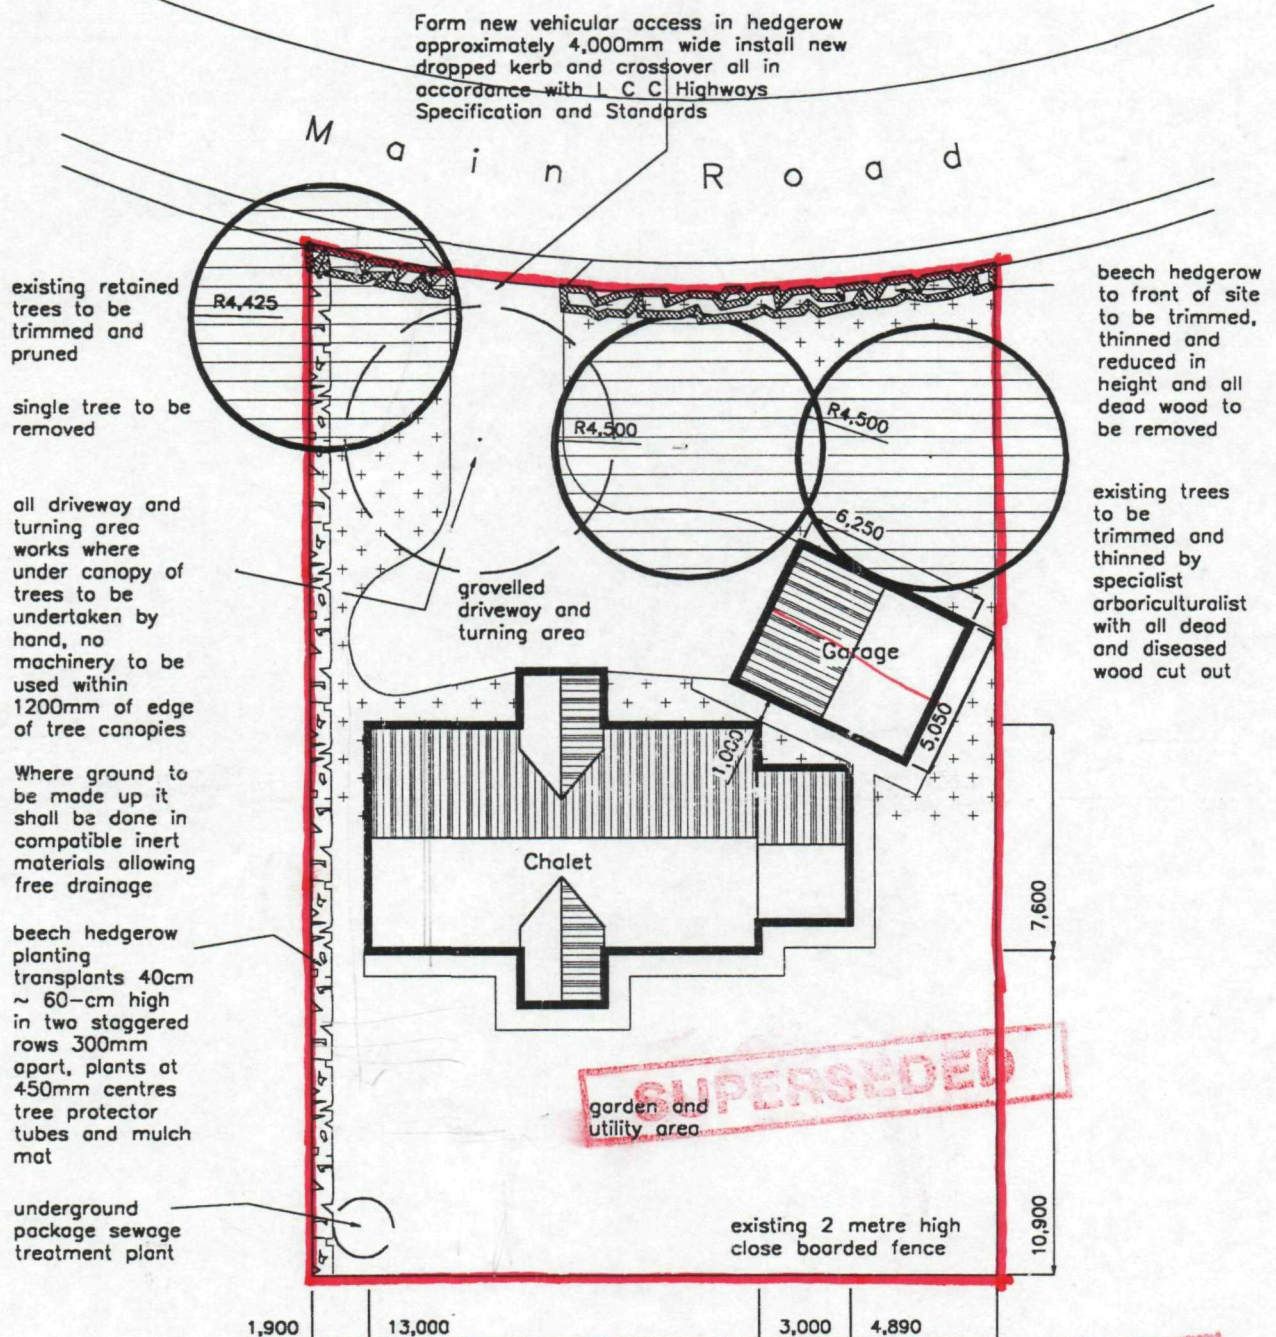

LA Building Design

Architectural and Surveying Practice
55 Hannam Boulevard
Spalding
Lincolnshire PE11 1LB
Tel/Fax: (01775) 711437

SOUTH HOLLAND DC
HOUSING & PLANNING

- 1 FEB 2000

Ref:

1220/99

PROPOSED RESIDENTIAL DEVELOPMENT
MAIN ROAD
GEDNEY DYKE
S E KING BUILDING CONTRACTORS

Date: January 2000
Scale: 1:250
Drawn: Peter S Lithgow MCIQB MBIAT
Org No: 99/34/02

AMENDED PLAN

Ref.