MR JACKSON.
MARSH ROAD
GEDNEY DROVE END.

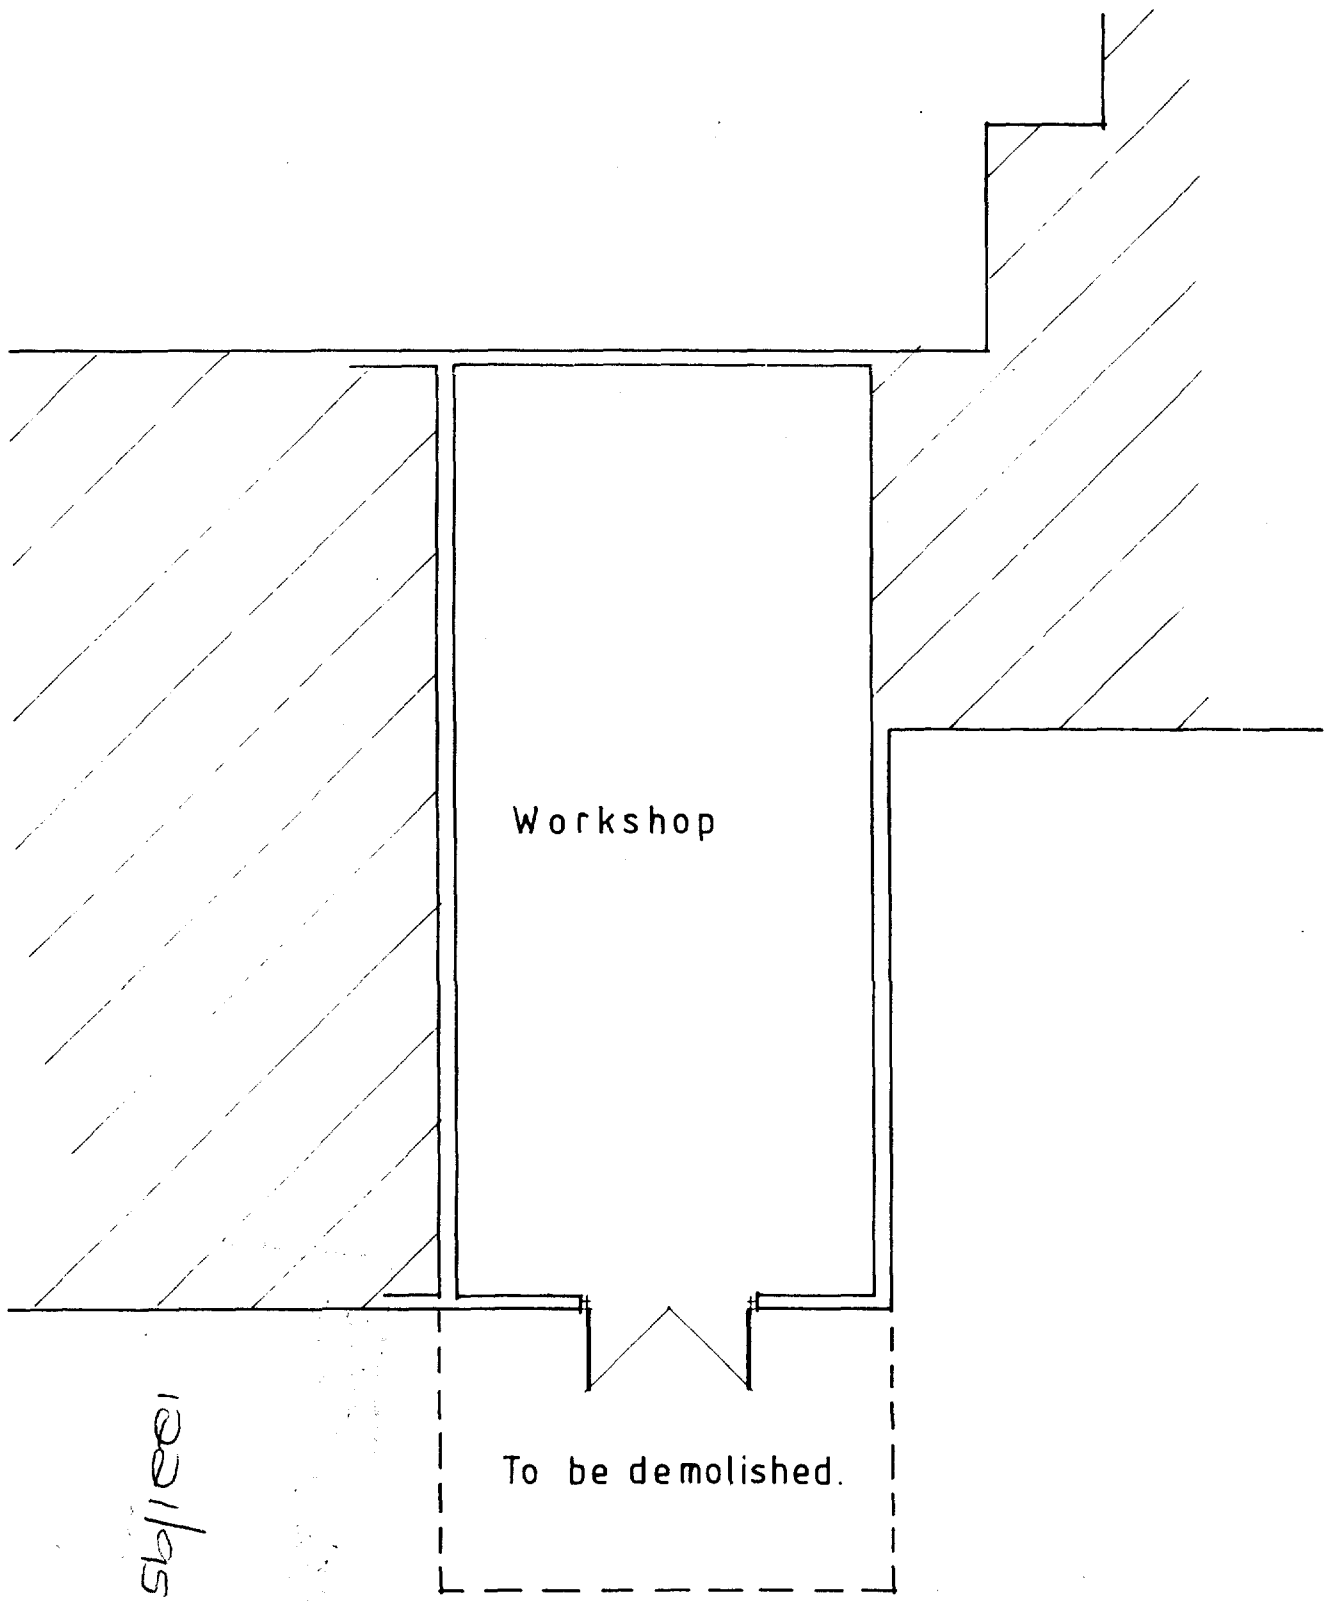

Floor Plan 1:100

NB amended with consent of J. Cooper DMG

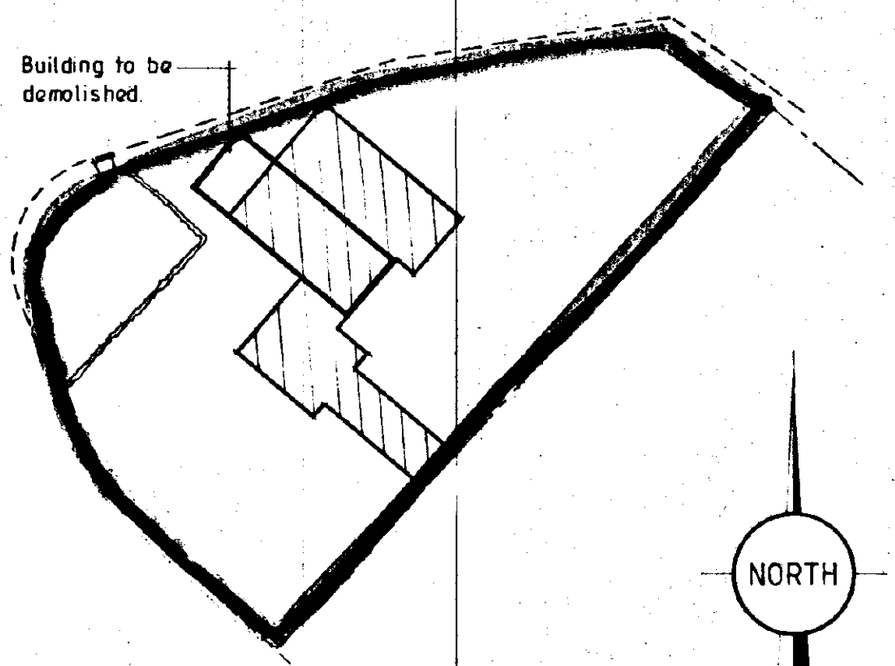

Block Plan. 1:500

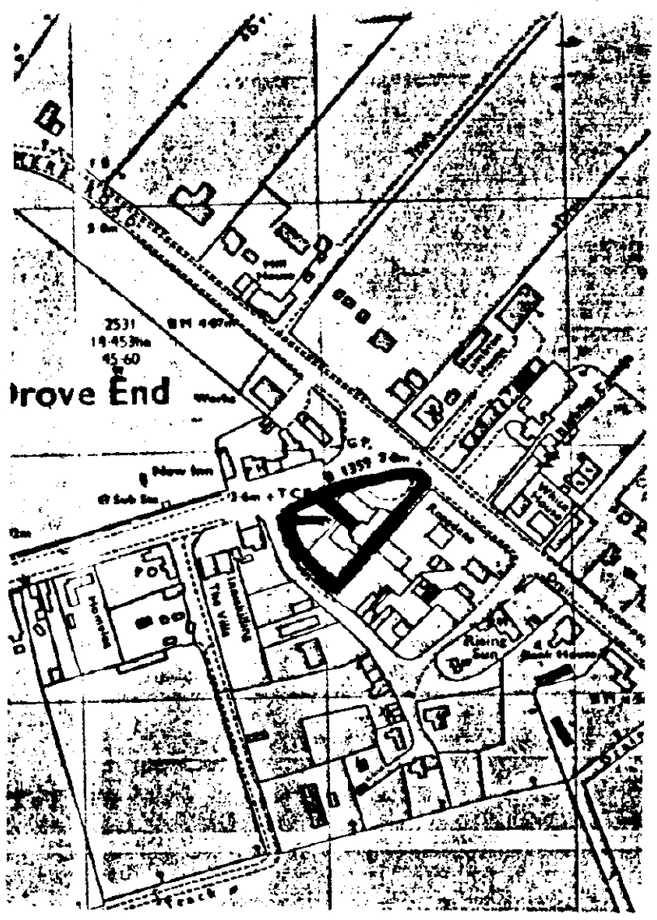

Location Plan 1:2500

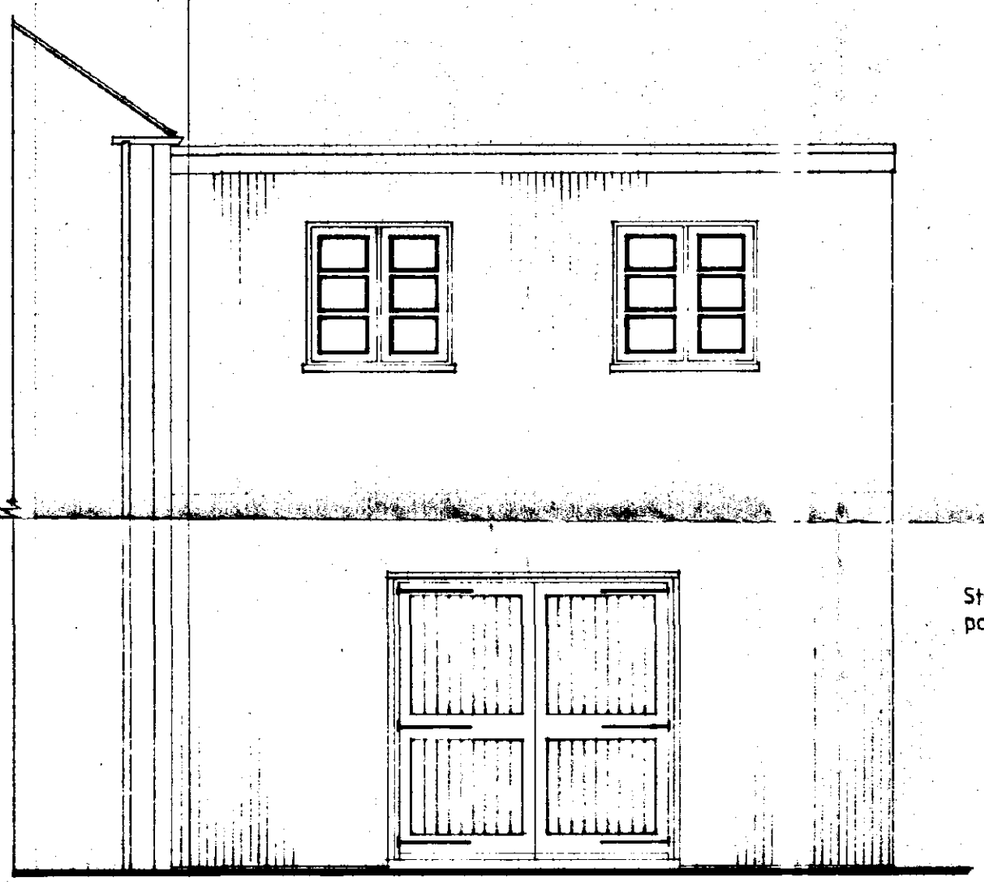

Steel corrugated cladding painted to match existing

Proposed Elevation.

2.3m high × 2.3m wide stained timber doors



Steel corrugated cladding

Existing Elevation.

SOUTH HOLLAND DC
HOUSING
16 DEC 1995
Ref: 1221/95

CONTRACTOR TO CHECK ALL DIMENSIONS
ON SITE BEFORE WORK COMMENCES
COPYRIGHT RESERVED

revision	date	init.	revision details

COOPER ARCHITECTURAL DESIGN
BRONAVON HOCKLESGATE
FLEET SPALDING LINCS PE12 8LF
TEL/FAX (01406) 423762

Client: MR JACKSON

Project: PROPOSED CHANGE OF USE
MAIN
~~MARSH~~ ROAD
GEDNEY DROVE END
LINC'S.

Drawing: DETERMINED PLAN

Scale	Drawing No.
1:50	95032.
Date: DEC 95	Drawn