


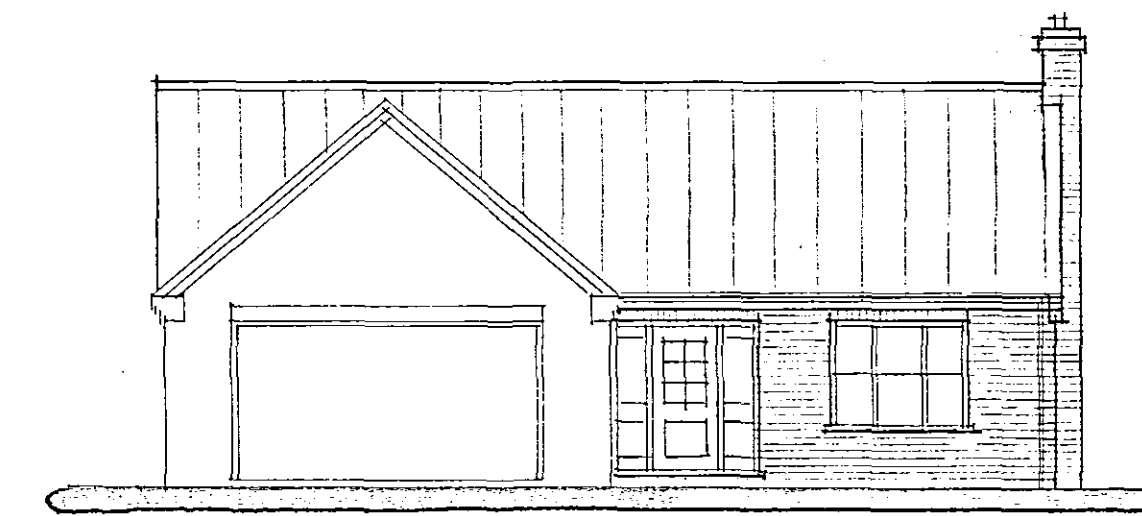


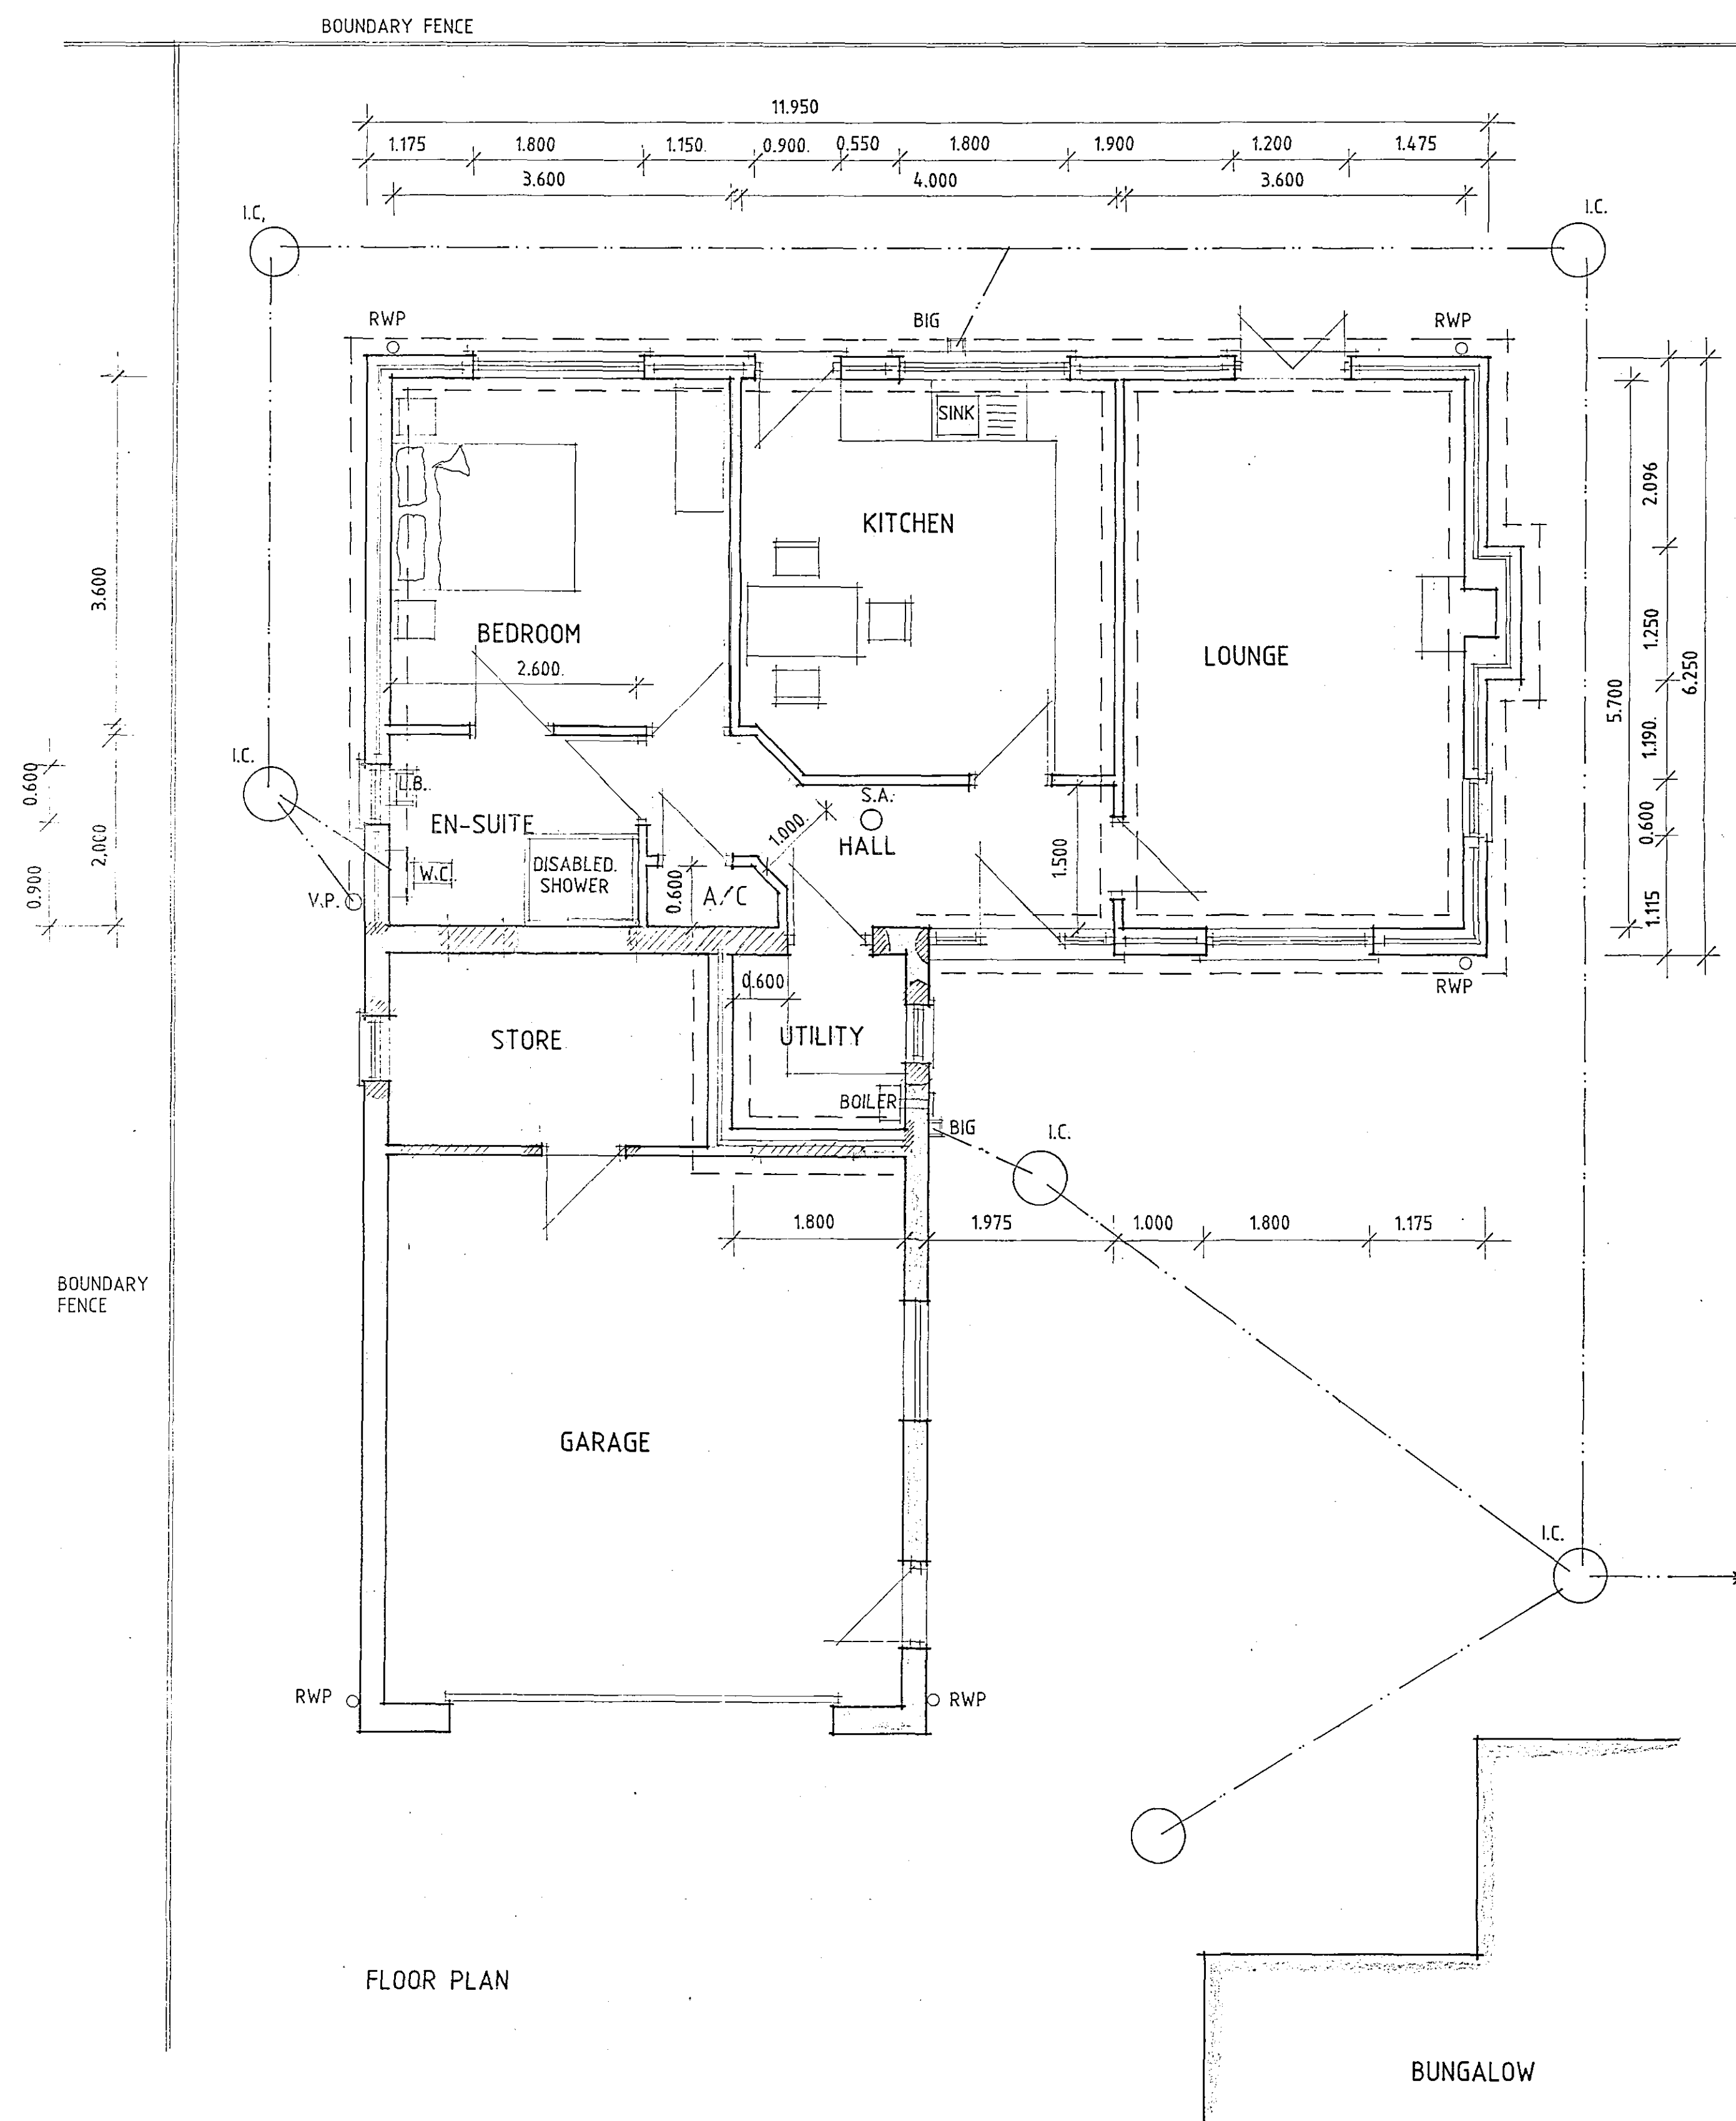


FRONT

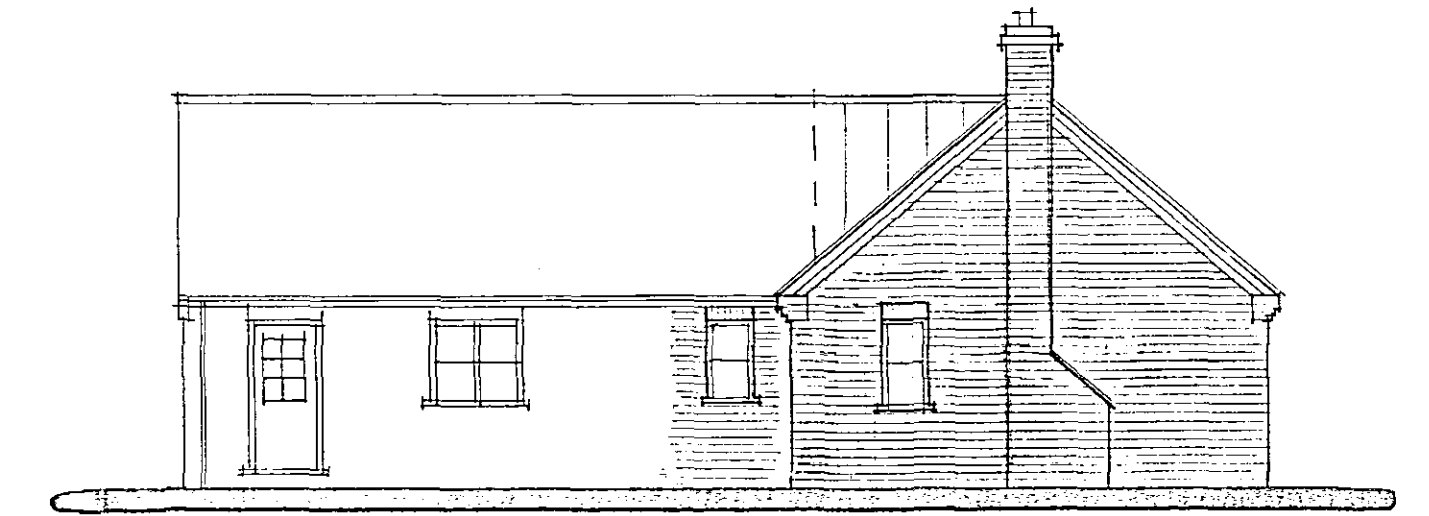

SIDE

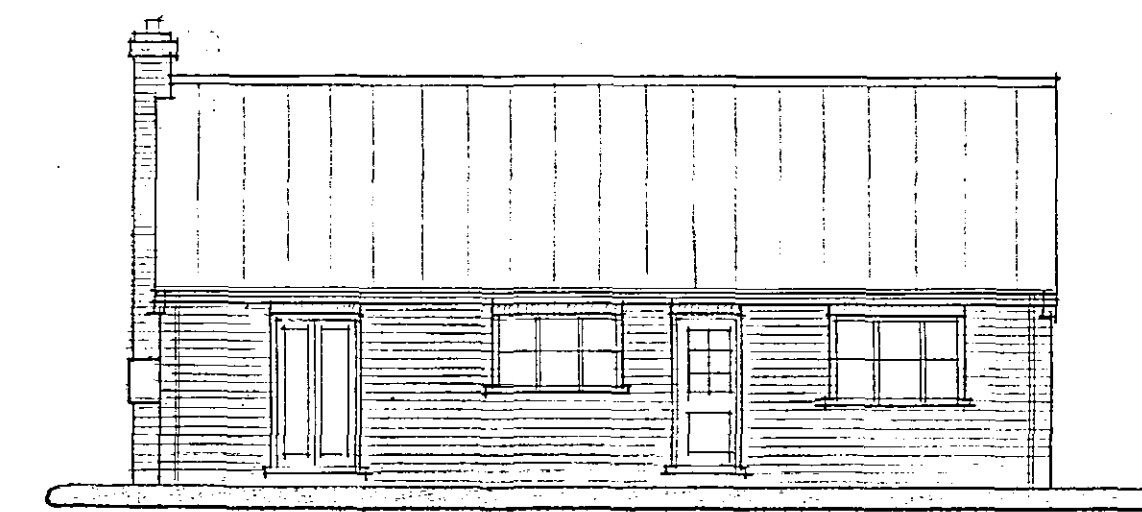

REAR

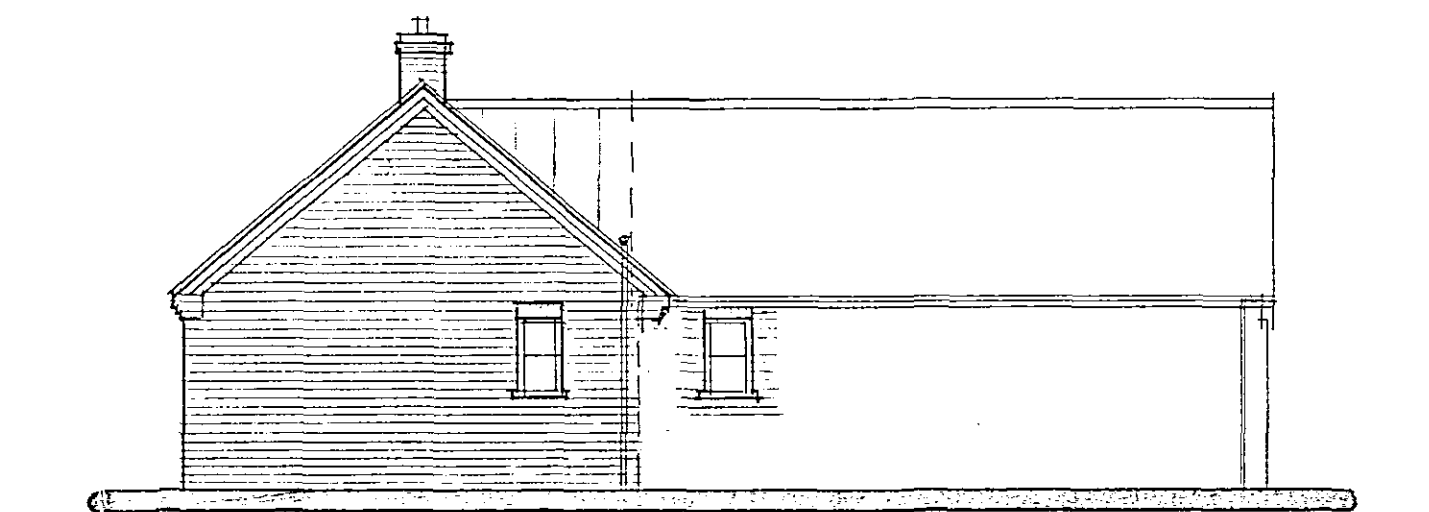

SIDE

SHDC
PLANNING & DEVELOPMENT
13 OCT 2003
Ref 1237/03

A - ALTS ETC. - 1.10.03

Status
DESIGN
CONSULTANTS IN ARCHITECTURE & PLANNING

PROPOSED GRANNY ANNEXE
AT PLOT .8, STONEGATE,
GEDNEY FOR

MR. T. PACK.

1:50 1:100 SD03-088/1
SEPT-03 B.GILHAM.

2 Edinburgh Walk, Holbeach,
Spalding, Lincs. PE12 7AP
Tel: 01406 424343 Fax: 01406 490702

