
ONLY SCALE FOR PLANNING PURPOSES

Copyright © 2014 Rural Partners Ltd.
All rights reserved. No part of this drawing may be altered, traced, copied, electronically scanned, or photographed with out the consent of Rural Partners Ltd. Neither may this drawing or part of it be used for any purpose other than for which it was issued without the consent of Rural Partners Ltd.

Reproduced from the Ordnance Survey Map with the Permission of The Controller of HM Stationery Office, Crown Copyright Reserved. Licence No. AL 100030540

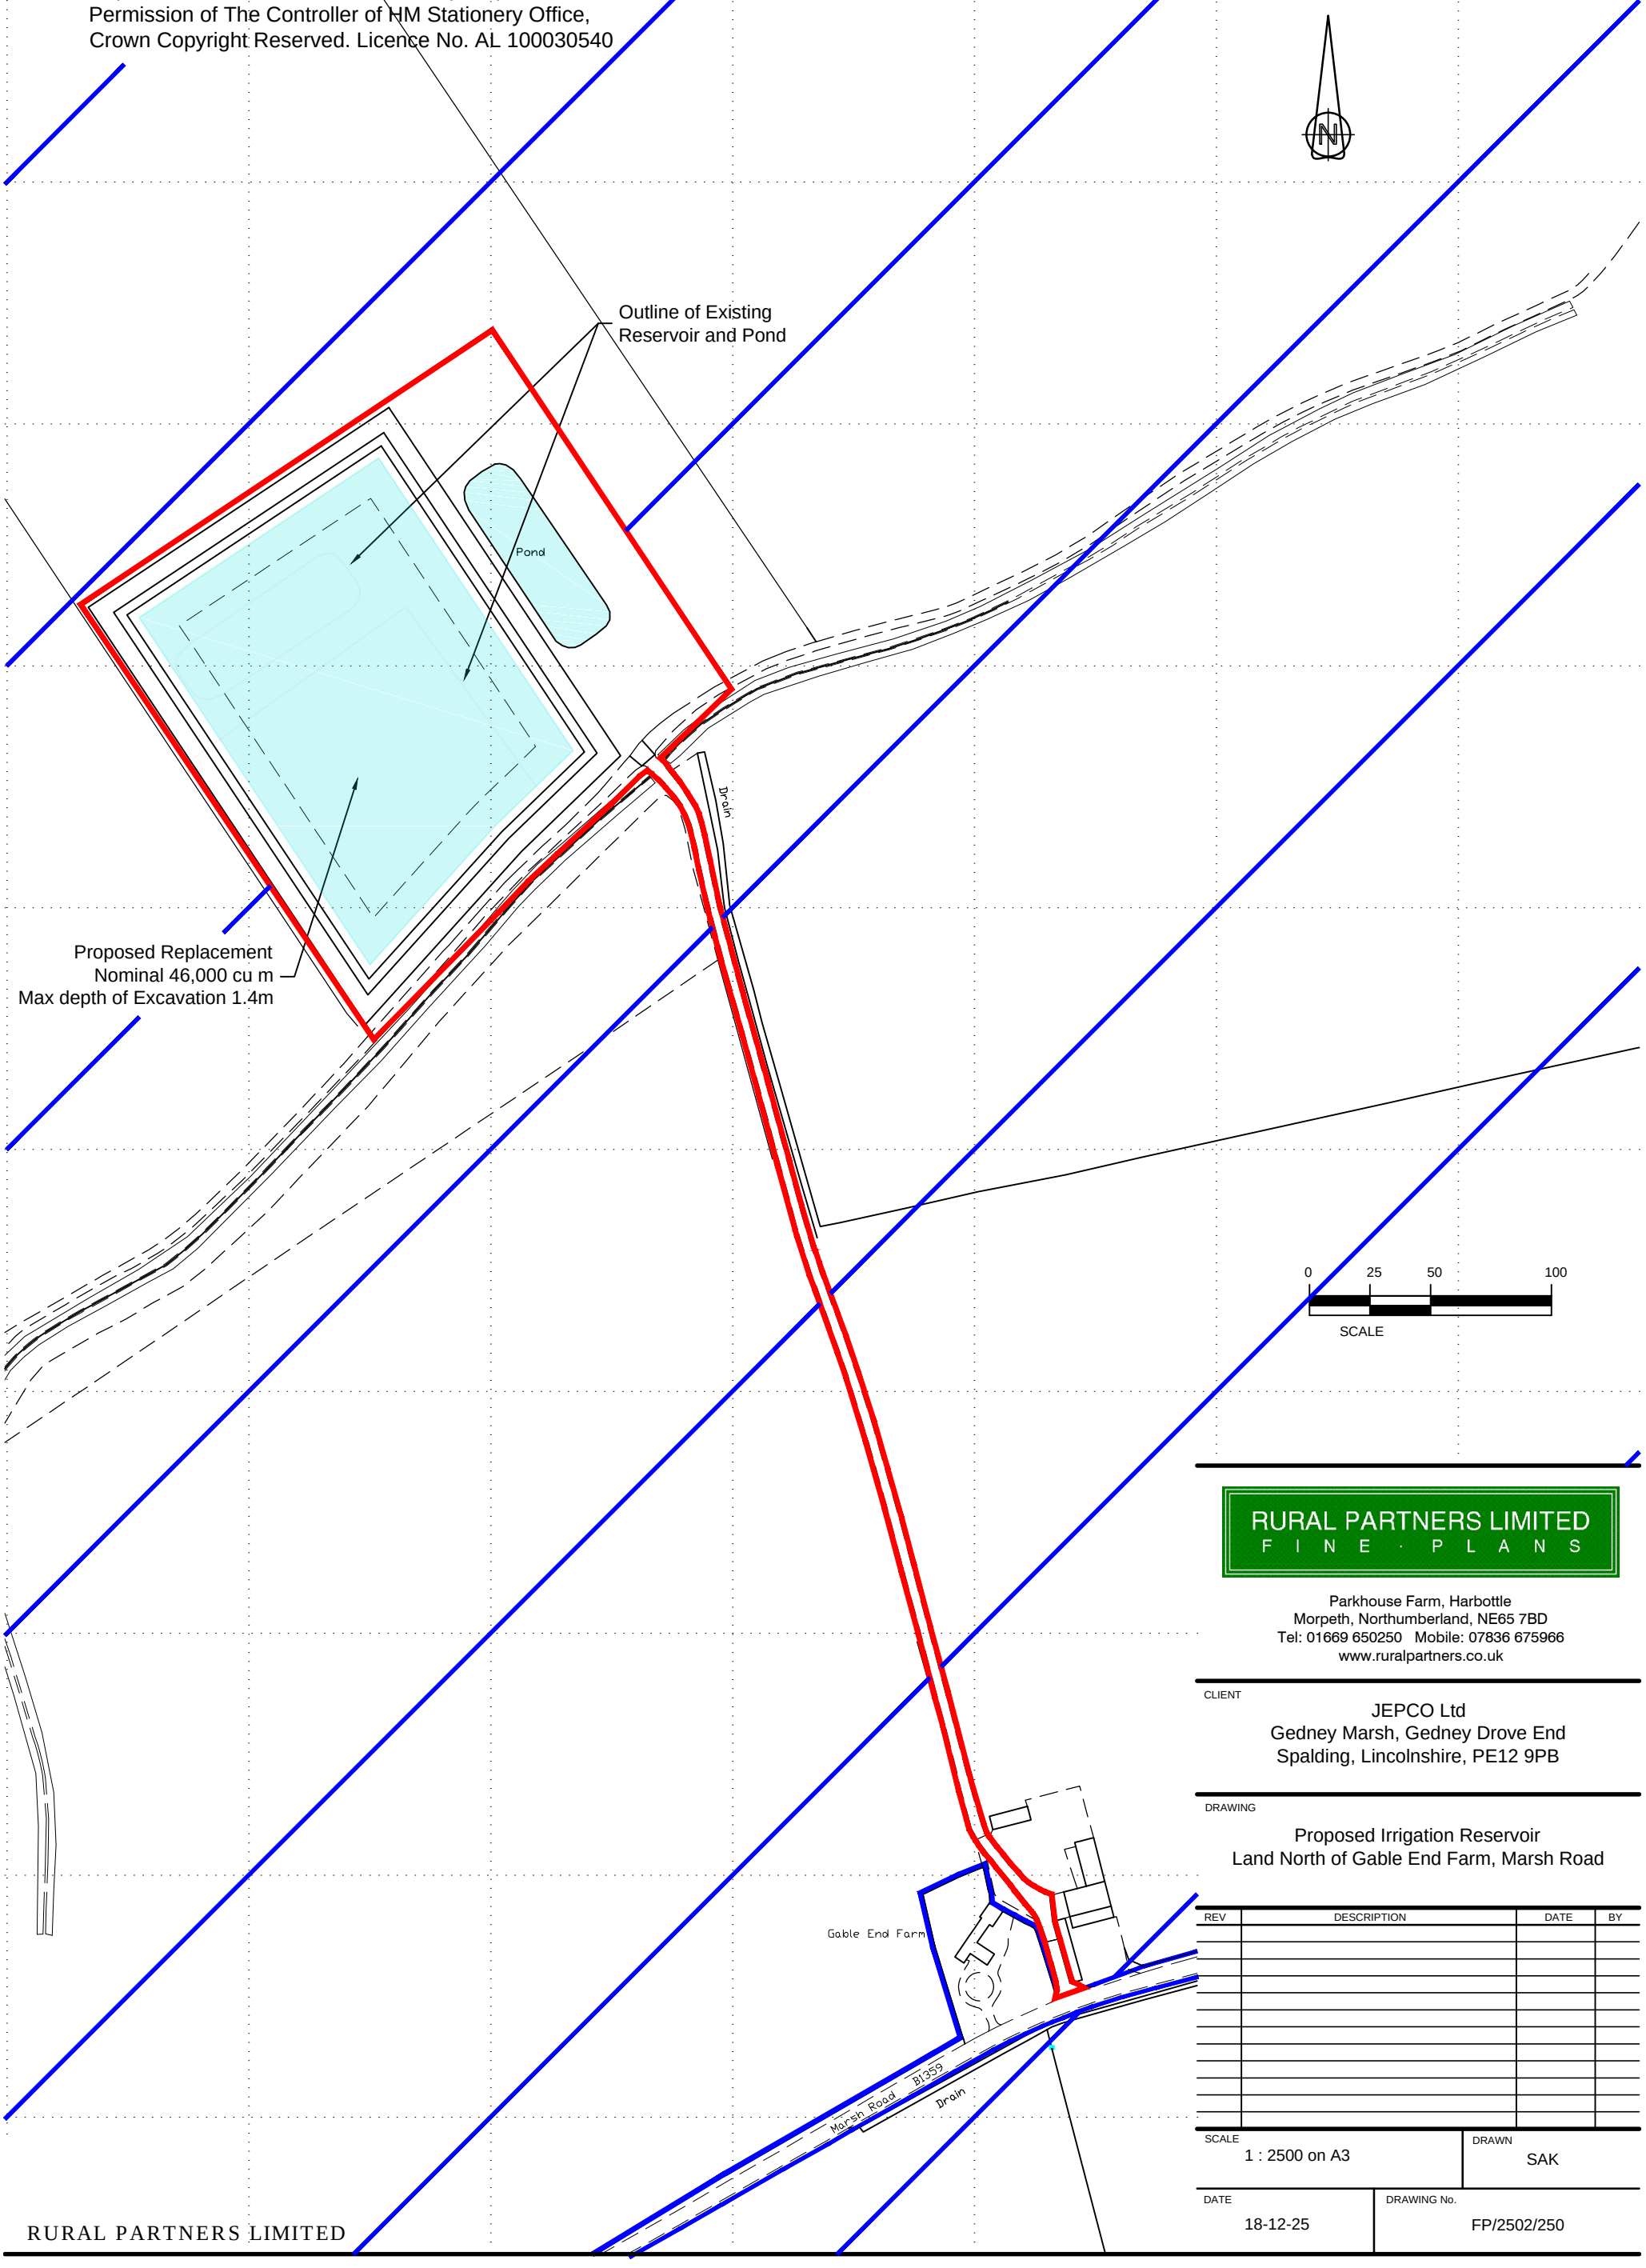

RURAL PARTNERS LIMITED
F I N E · P L A N S

Parkhouse Farm, Harbottle
Morpeth, Northumberland, NE65 7BD
Tel: 01669 650250 Mobile: 07836 675966
www.ruralpartners.co.uk

CLIENT

JEPCO Ltd
Gedney Marsh, Gedney Drove End
Spalding, Lincolnshire, PE12 9PB

DRAWING

Proposed Irrigation Reservoir
Land North of Gable End Farm, Marsh Road

REV	DESCRIPTION	DATE	BY

SCALE: 1 : 2500 on A3

DRAWN: SAK

DATE: 18-12-25

DRAWING No.: FP/2502/250