
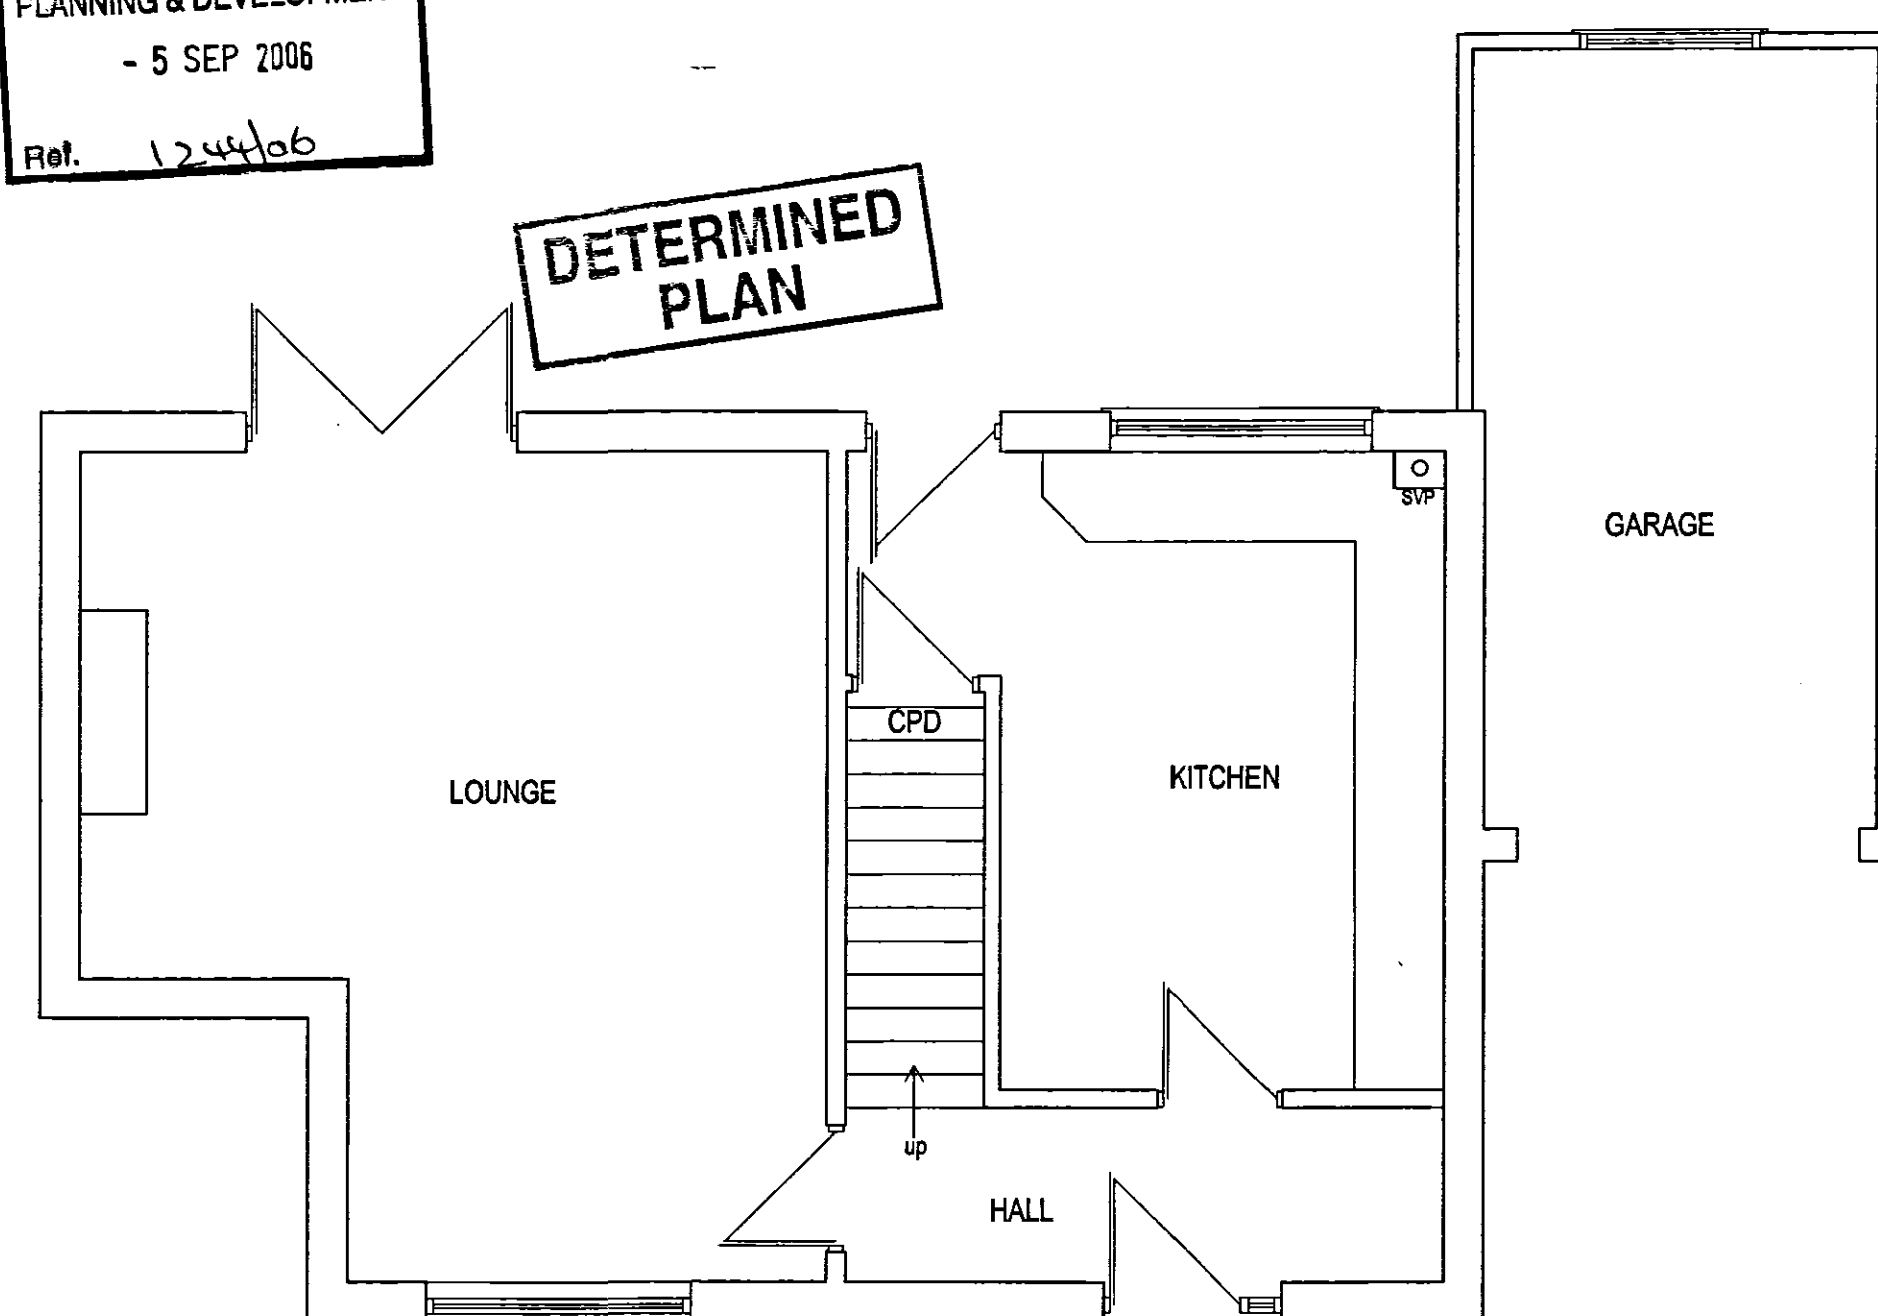
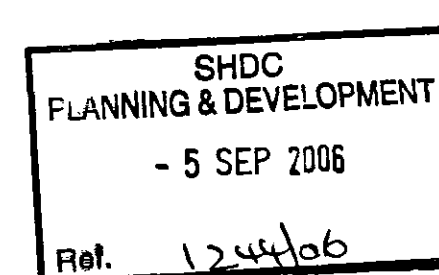
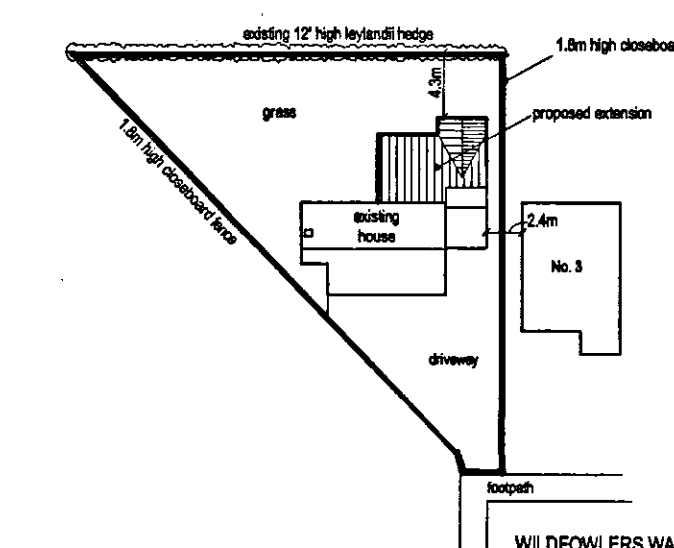
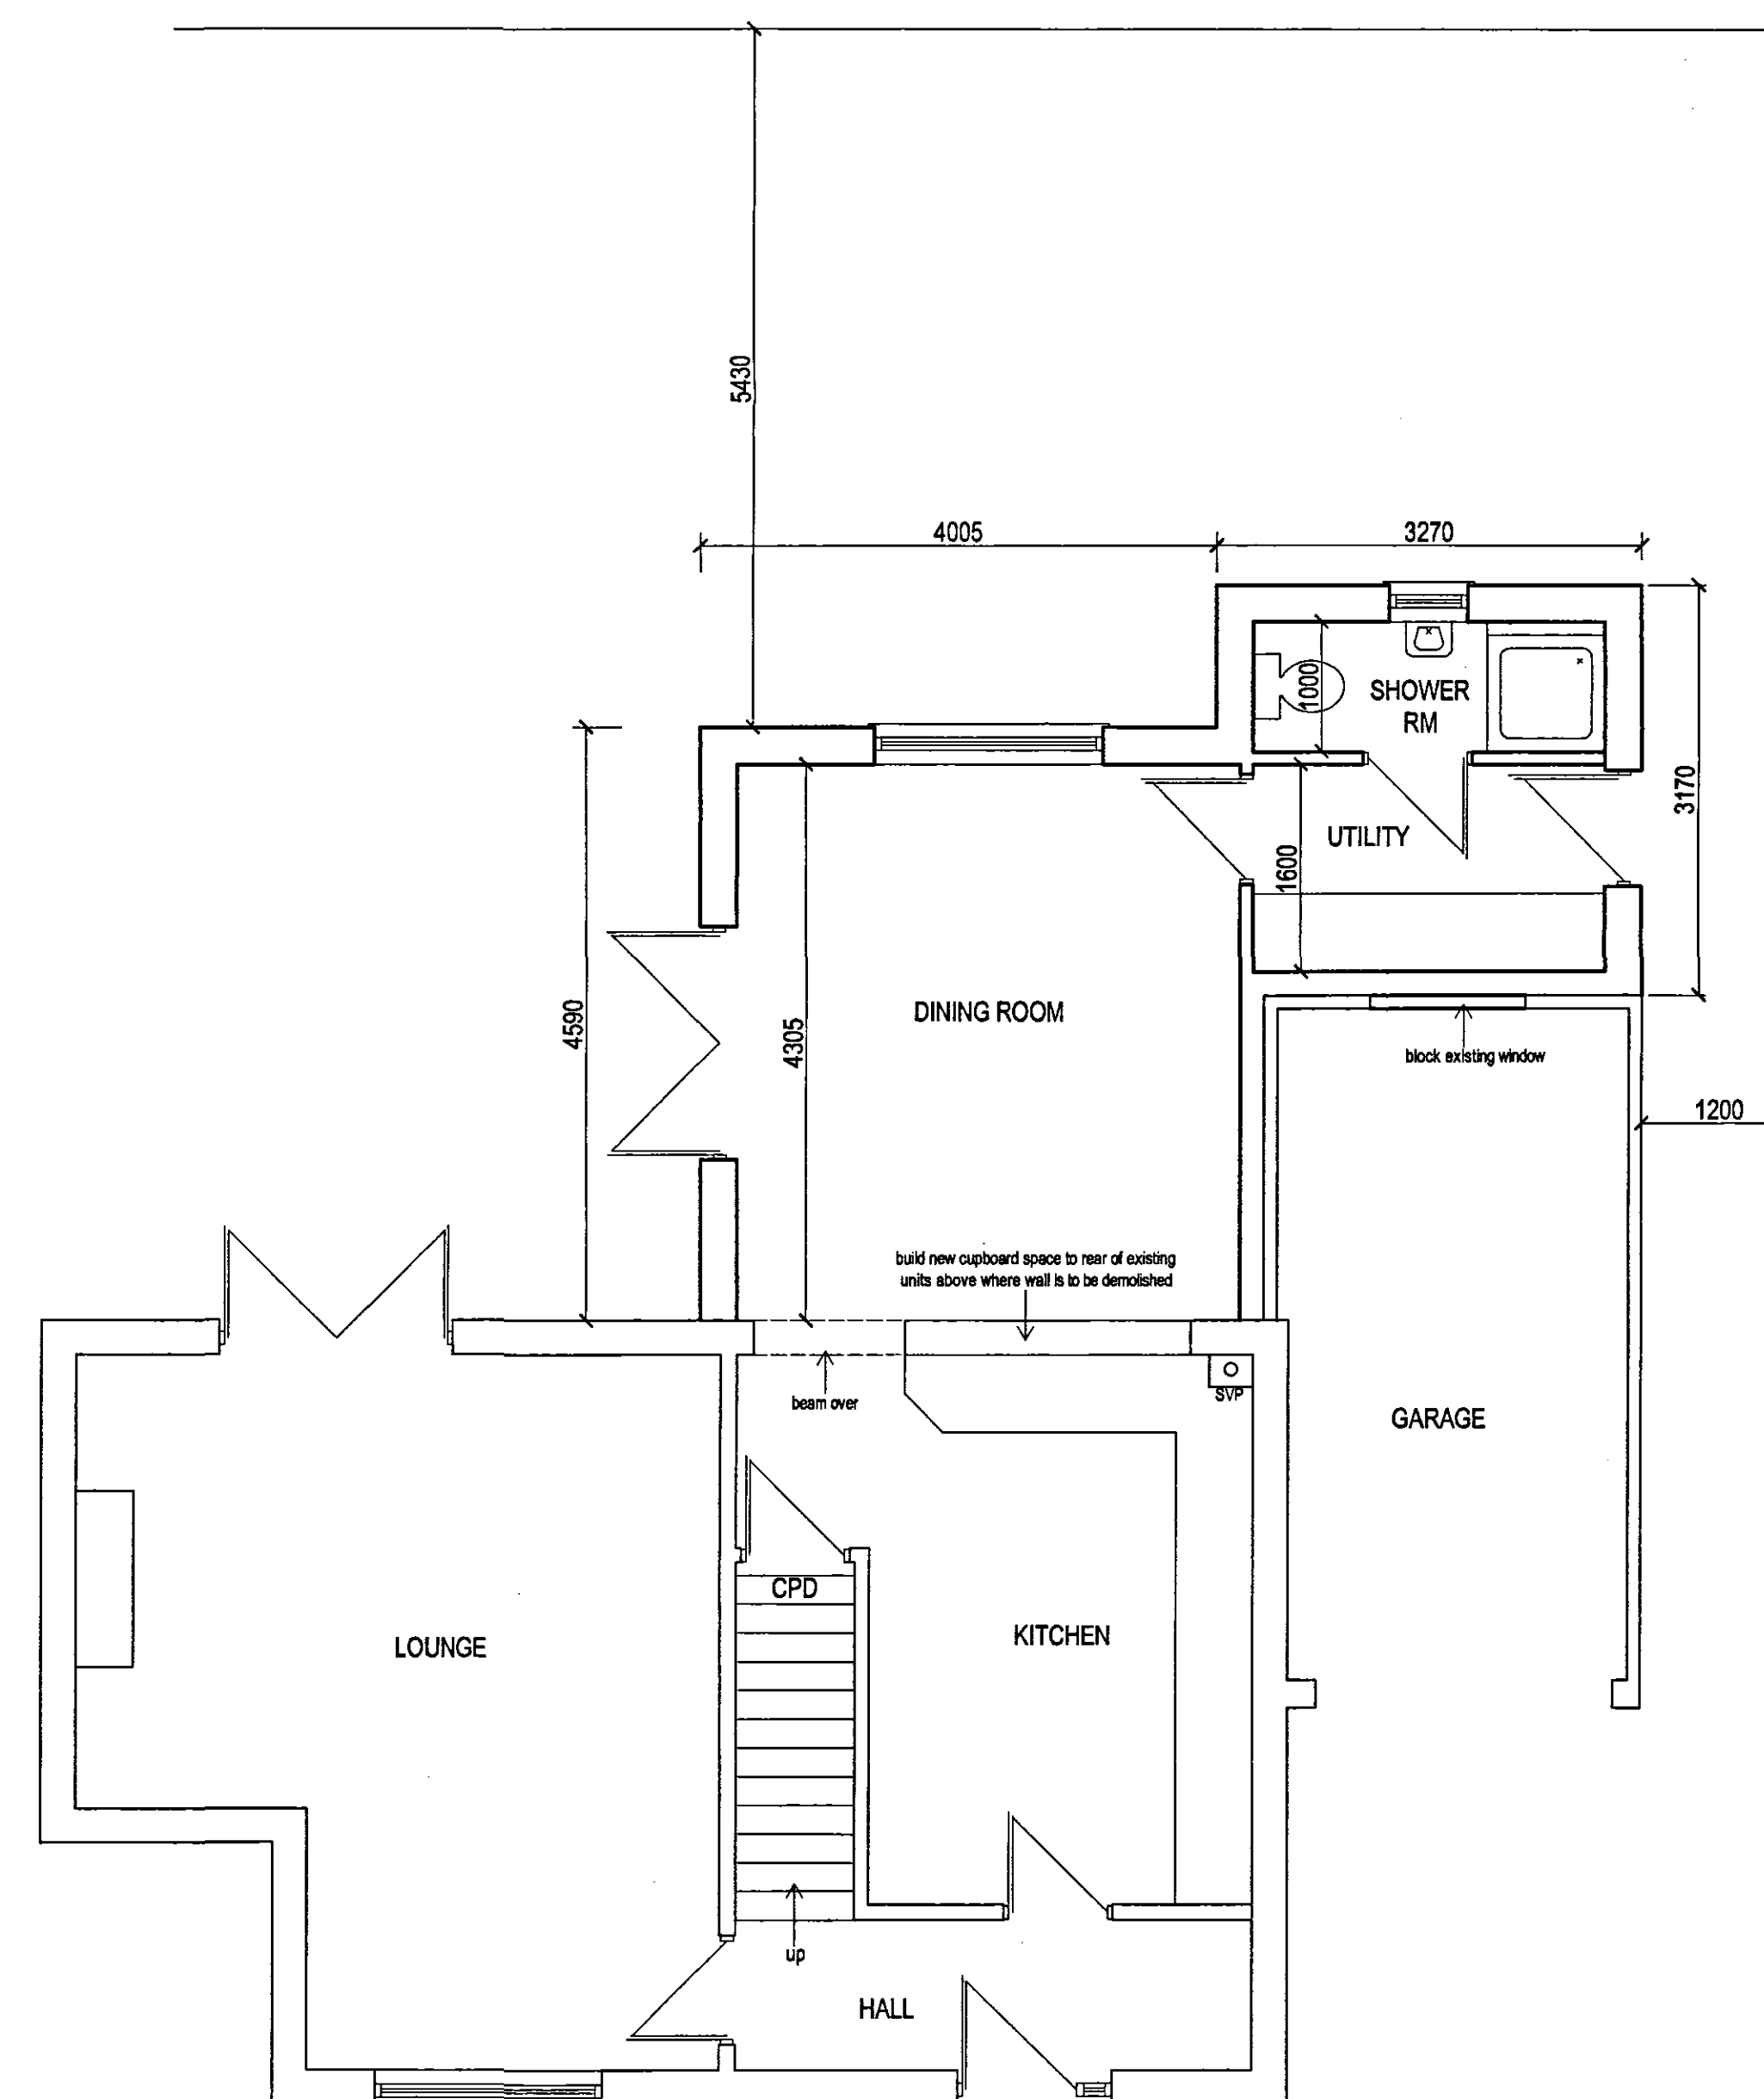
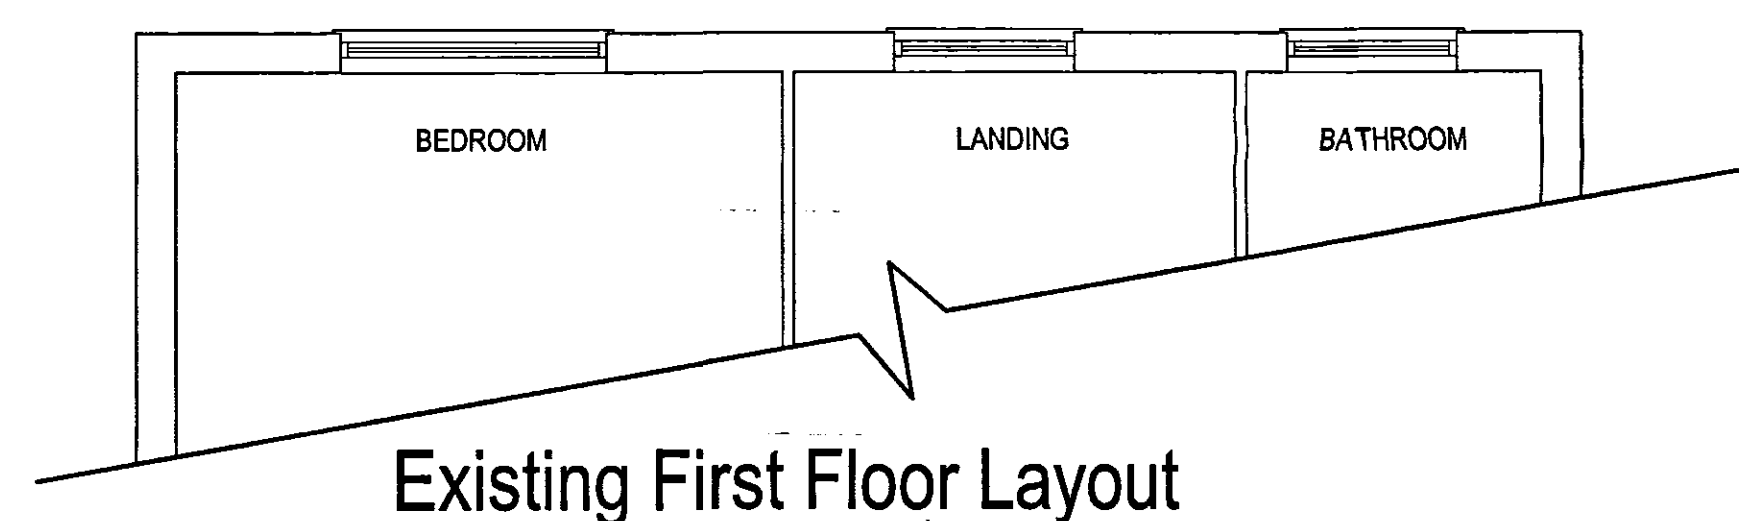
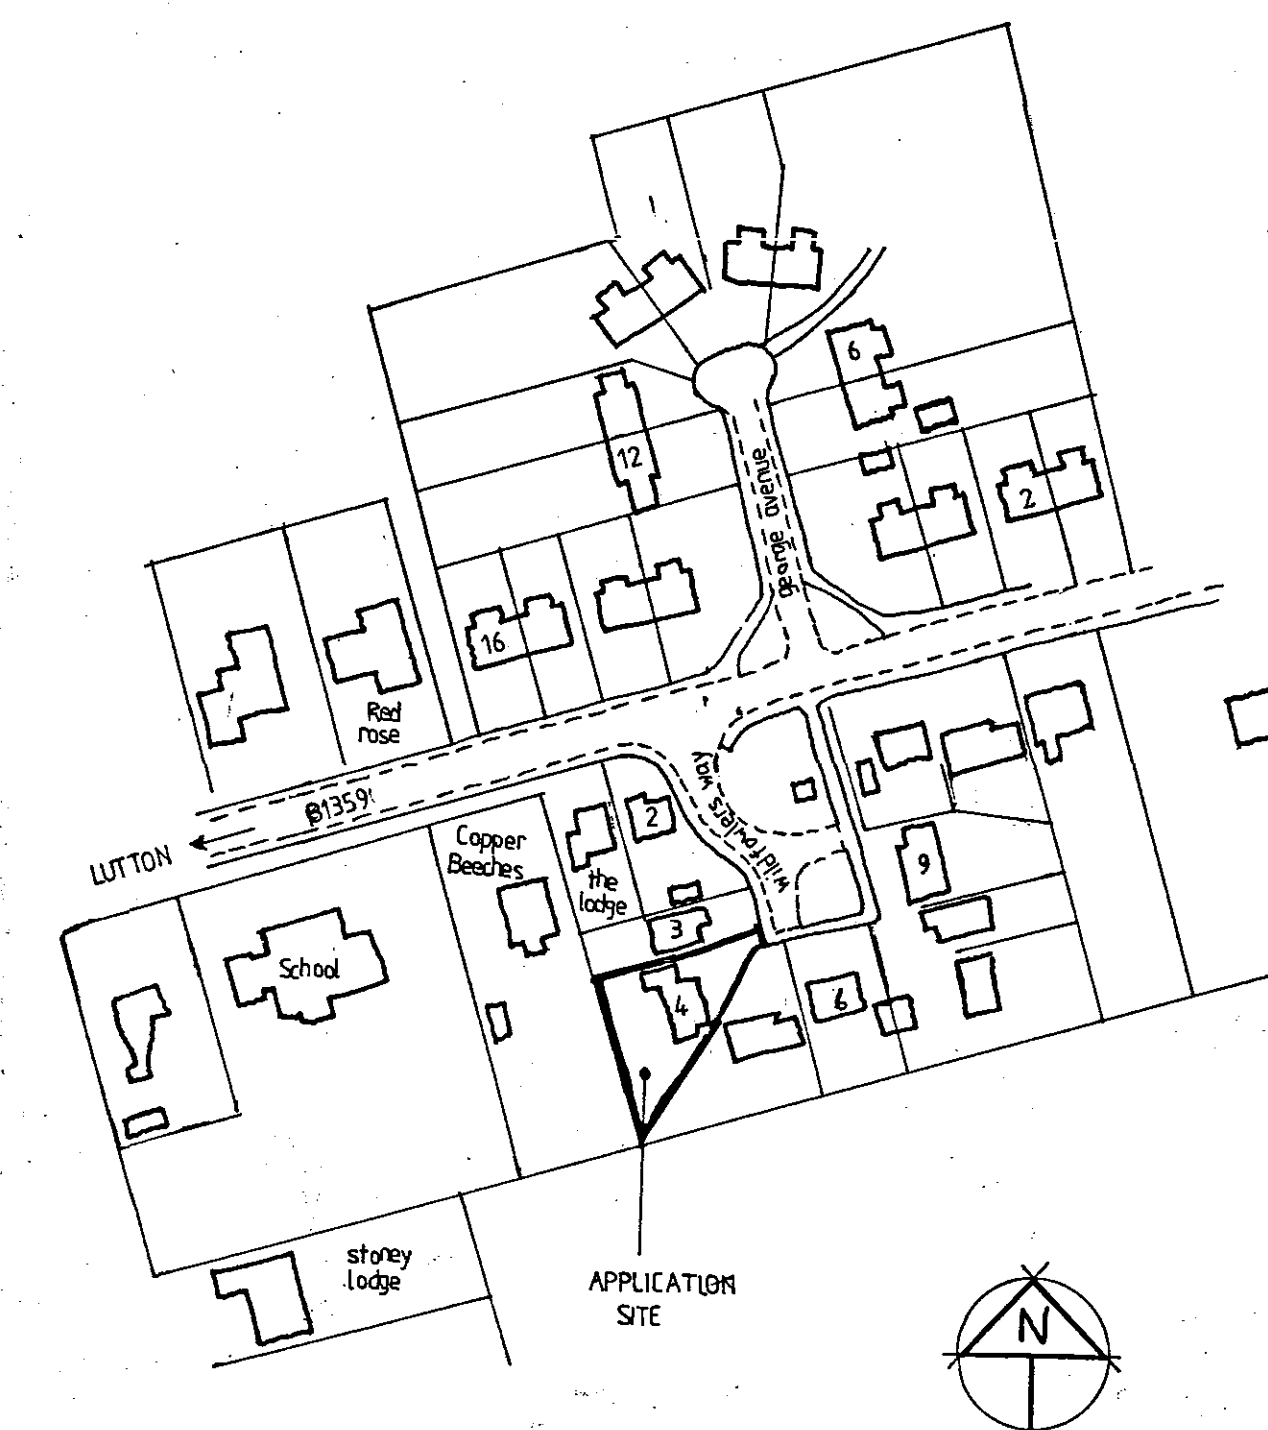


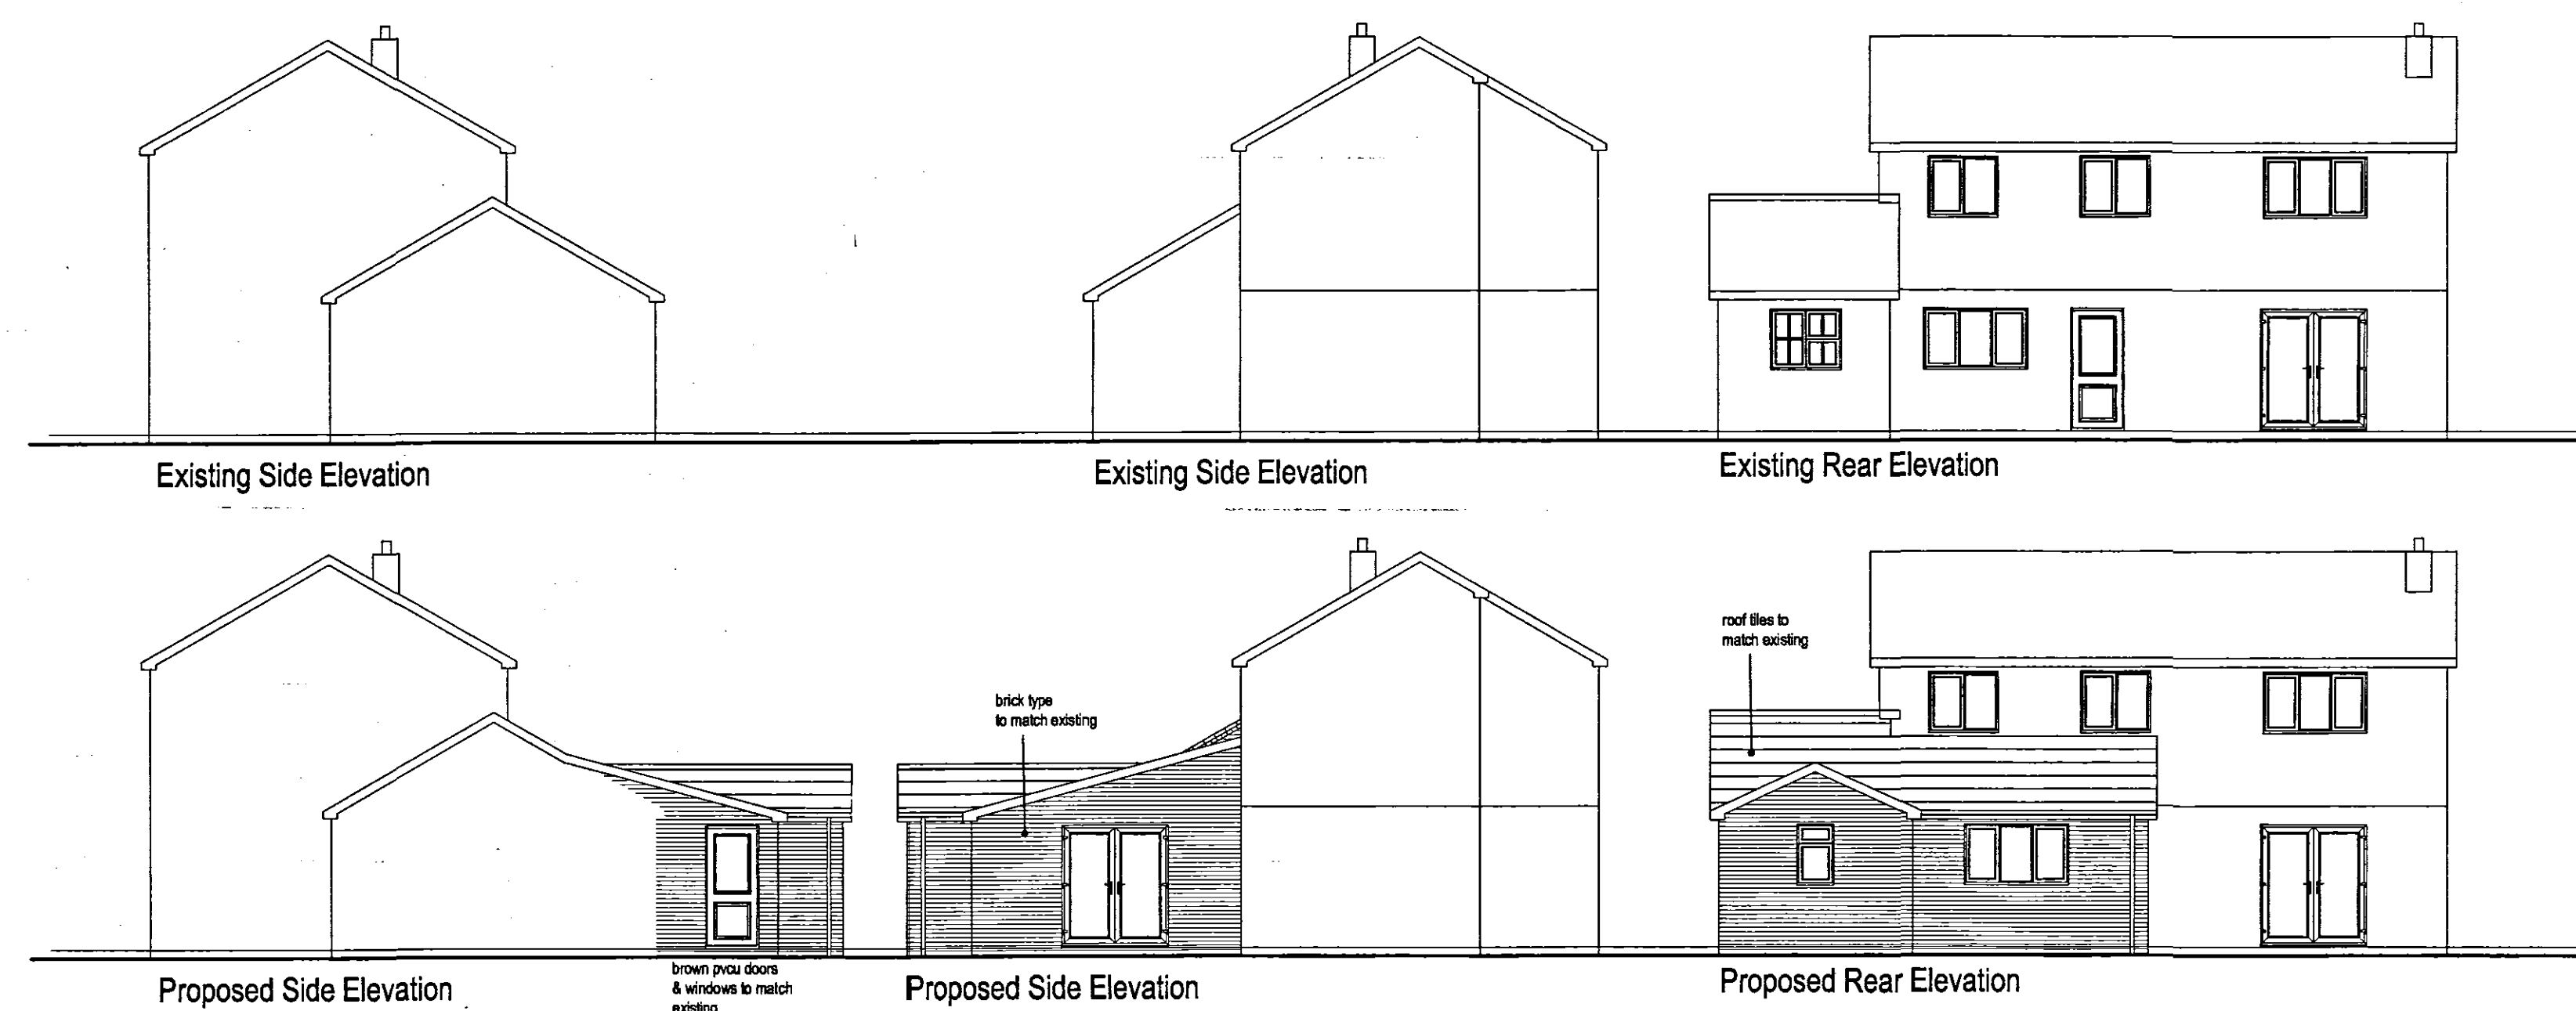

REV.		DATE
PROJECT		
PROPOSED SINGLE STOREY REAR EXTENSION TO EXISTING DETACHED HOUSE AT No. 4 WILDFLOWERS WAY GEDNEY DROVE END SPALDING LINCOLNSHIRE PE12 9PL FOR MR P PARNELL		
DRAWING		
PLANNING DRAWING FLOOR LAYOUTS, ELEVATIONS, BLOCK & LOCATION PLANS.		
DATE		
08/06		
SCALE		DRG. No.
1:50 / 1/100 / 1:500 / 1:1250		2/06pl