

(a)

NORTH

6 TREES
(6-8m SPACING)

4m GRASS STRIP

Glenfield House

Drain

28.8m

2318

WEST

Tank

Tank

121000

**DETERMINED
PLAN**

SOUTH HOLLAND DC
HOUSING & PLANNING


11 MAY 2000

Ref:

0604/00

Flat:

1263/00

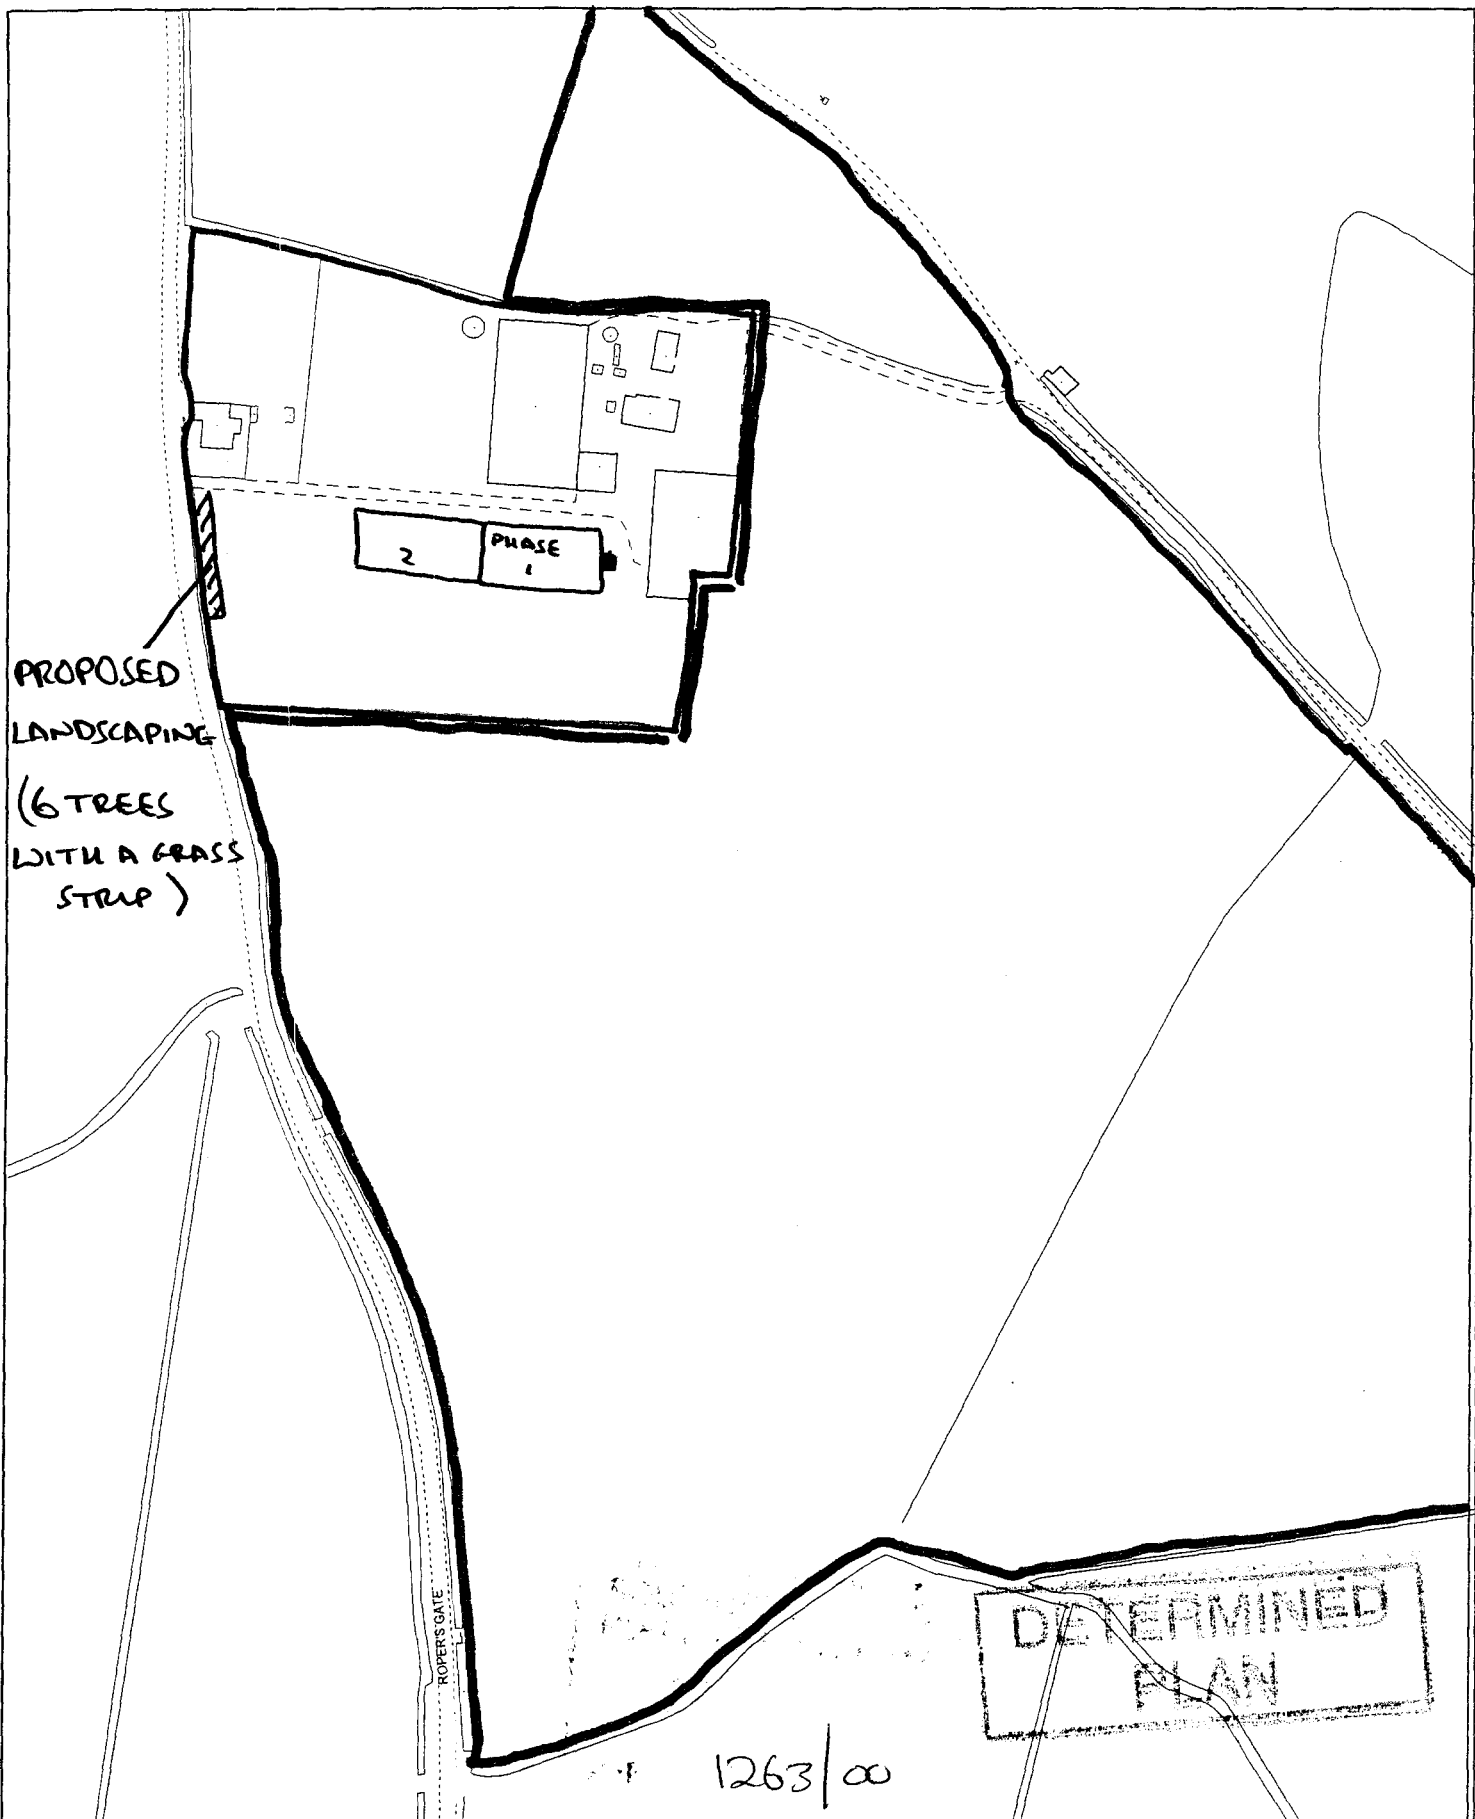

S O U T H



H O L L A N D
DISTRICT COUNCIL

Council Offices, Priory Road, Spalding,
Lincolnshire PE11 2XE

This copy has been produced specifically for the map return
scheme purposes only. No further copies may be made.

HOUSING & PLANNING

11 MAY 2000

Ref:

0604/w

This map is reproduced from Ordnance Survey material with
permission of Ordnance Survey on behalf of Her Majesty's
Stationery Office (c) Crown copyright. Unauthorised reproduction
infringes Crown copyright and may lead to prosecution or civil
proceedings. South Holland District Council LA079413 2000

Scale:
1:2500

