

Contractor to check all Dimensions on site prior to ordering materials / commencing work.Do Not Scale from this Drawing - If in doubt then please ask

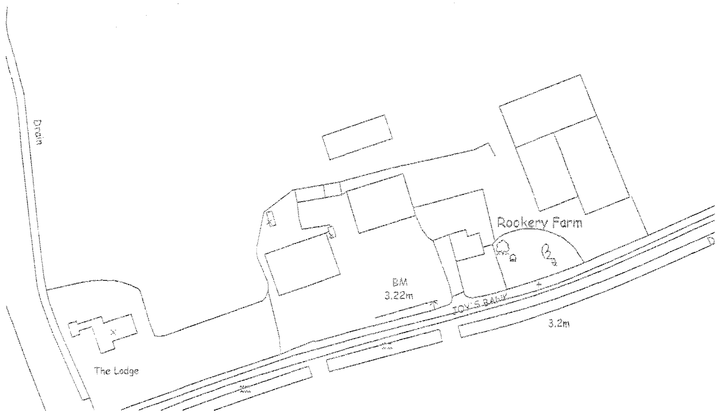


Part Site Location Plan
Scale 1:1250

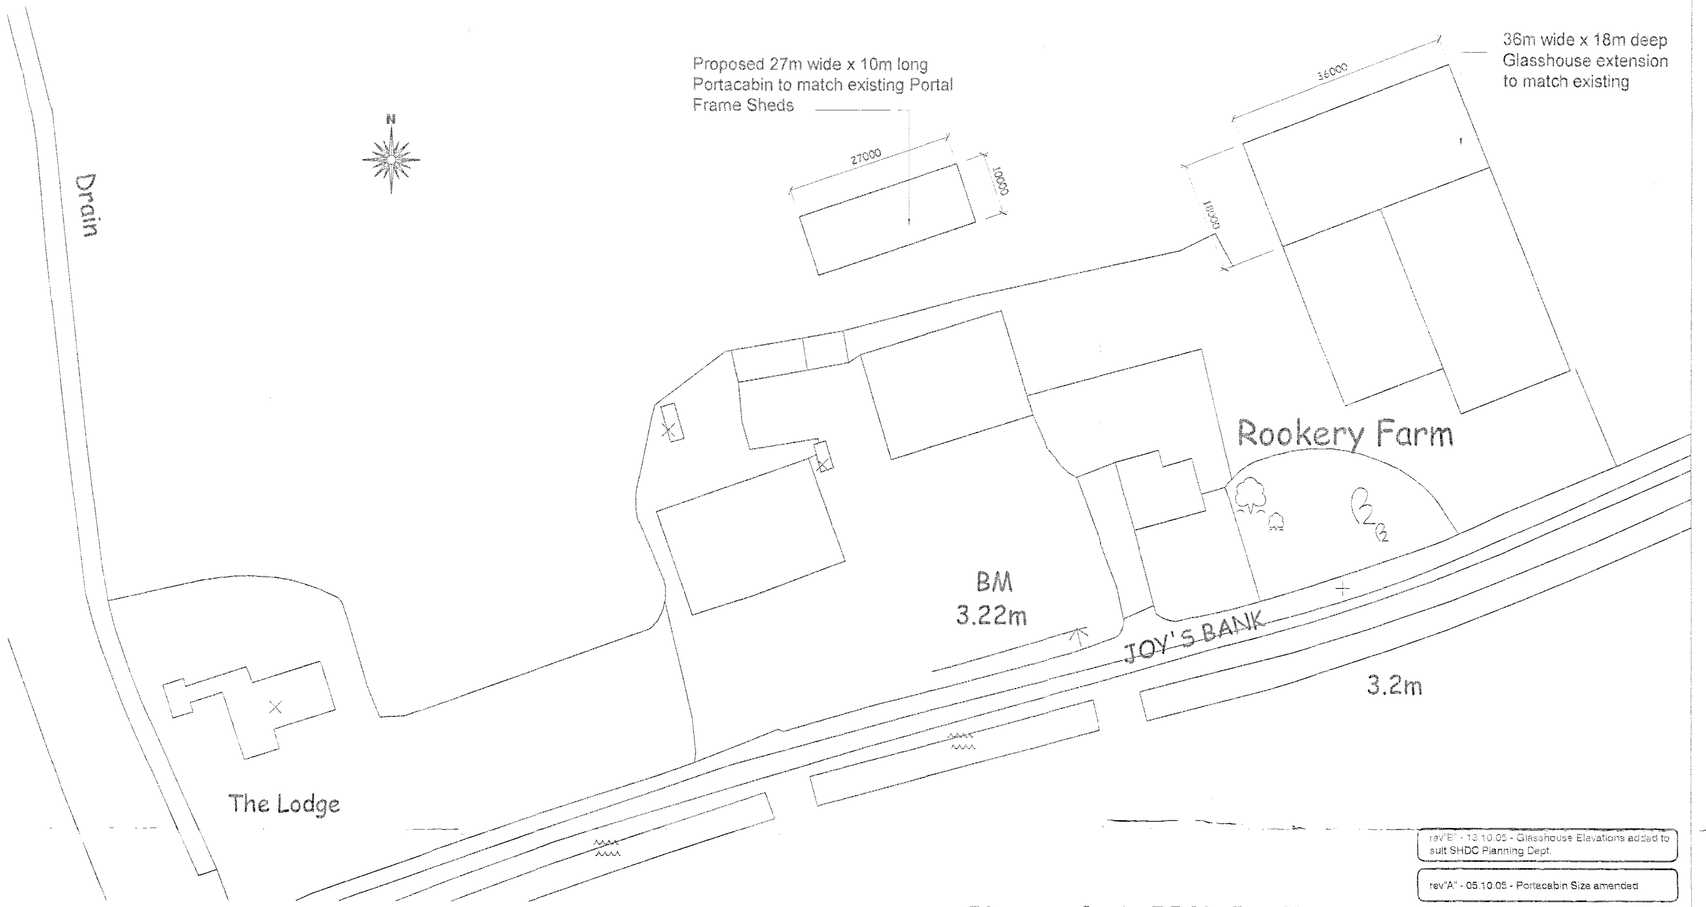


Part Site Block Plan
Scale 1:500

Please refer to RPA's Drg No. 24/303/0086 for Full Site Location PLan

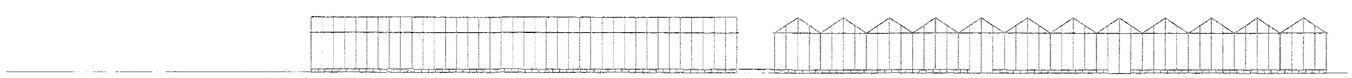


Existing Side Elevation
Scale 1:200

Existing Rear Elevation
Scale 1:200

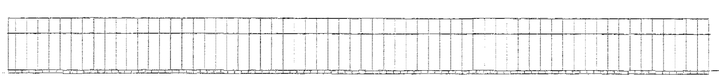

Proposed Side Elevation
Scale 1:200

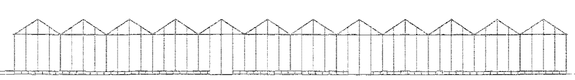

Proposed Rear Elevation
Scale 1:200

1 - OCT 2005
Ref: 1275/05

revE - 13.10.05 - Glasshouse Elevations added to suit SHDC Planning Dept.

revA - 05.10.05 - Portacabin Size amended

GENERAL CONDITIONS
Contractors are responsible for checking all dimensions on site when work commences and before ordering any materials.Any discrepancies should be brought to the attention of the Client for remedial action before commencing further.

All details shown are based on typical site conditions for that area, any abnormal conditions should be brought to the attention of the Client and Local Authority.

The notes shown are mainly to cover the requirements of Building Regulations and should not be treated as full specification.

No allowance has been made for any Structural Calculations a 'SAP' calculation, Soil Investigation or Flood Risk Assessment.If deemed necessary then these will be a charge extra.All steel beam sizes shown on drawing are all subject to confirmation from Structural Engineer.

All materials not specified to be of a standard suitable for the work proposed and be fit for purpose.All work to be in accordance with good building practice and all necessary BS codes for Workmanship on Building Sites.

Client :
Mr D Robinson
Rookery Farm
Joys Bank
Holbeach St Johns
PE12 8SG

Site :
Proposed Glasshouse Extension & New Portacabin

remway design Ltd
c / o South Lincs Plant Hire
Enterprise Way
Pinchbeck
Spalding
PE11 3YR
Tel / Fax: 01775 768 921
Mobile : 07815 112 058
e-mail: jason@remwaydesign.co.uk

Date : aug05 | Scale : As Noted

Drawing No:
rem 1105 - 01"B"

PLEASE NOTE:
Due to areas of the structure being covered, unexposed or otherwise inaccessible the notes / specifications of existing materials are subject to confirmation of site when it is feasible to expose the relevant areas of construction.