


PROPOSED RESIDENTIAL BUILDING  
AT MARSH ROAD  
GEDNEY DROVE END  
NEAR HOLBEACH  
LINCOLNSHIRE

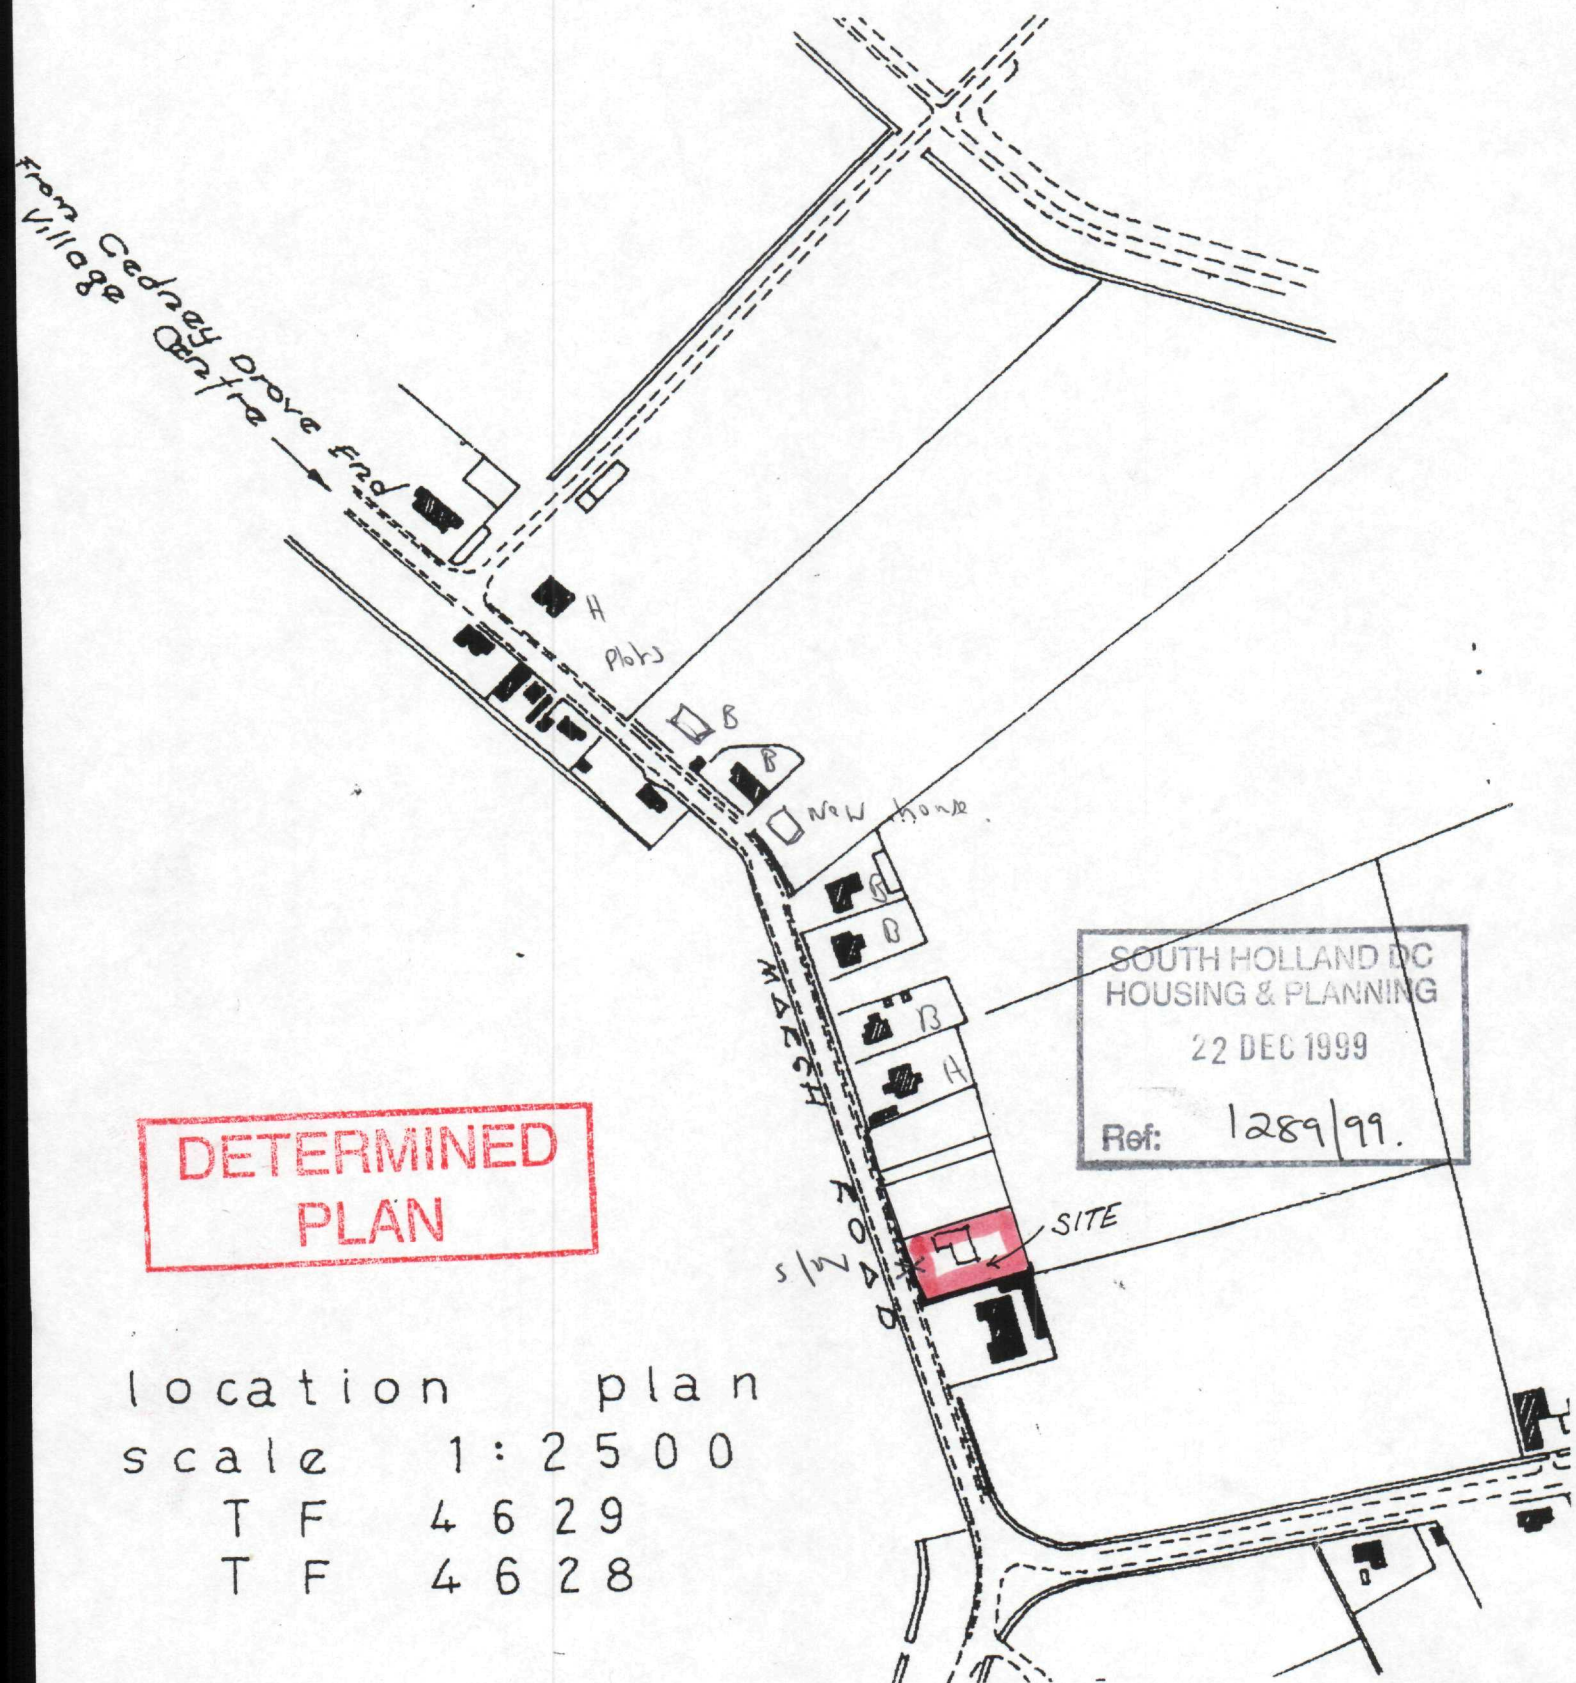

|          |          |
|----------|----------|
| location | plan     |
| scale    | 1 : 2500 |
| T F      | 4 6 29   |
| T F      | 4 6 28   |