

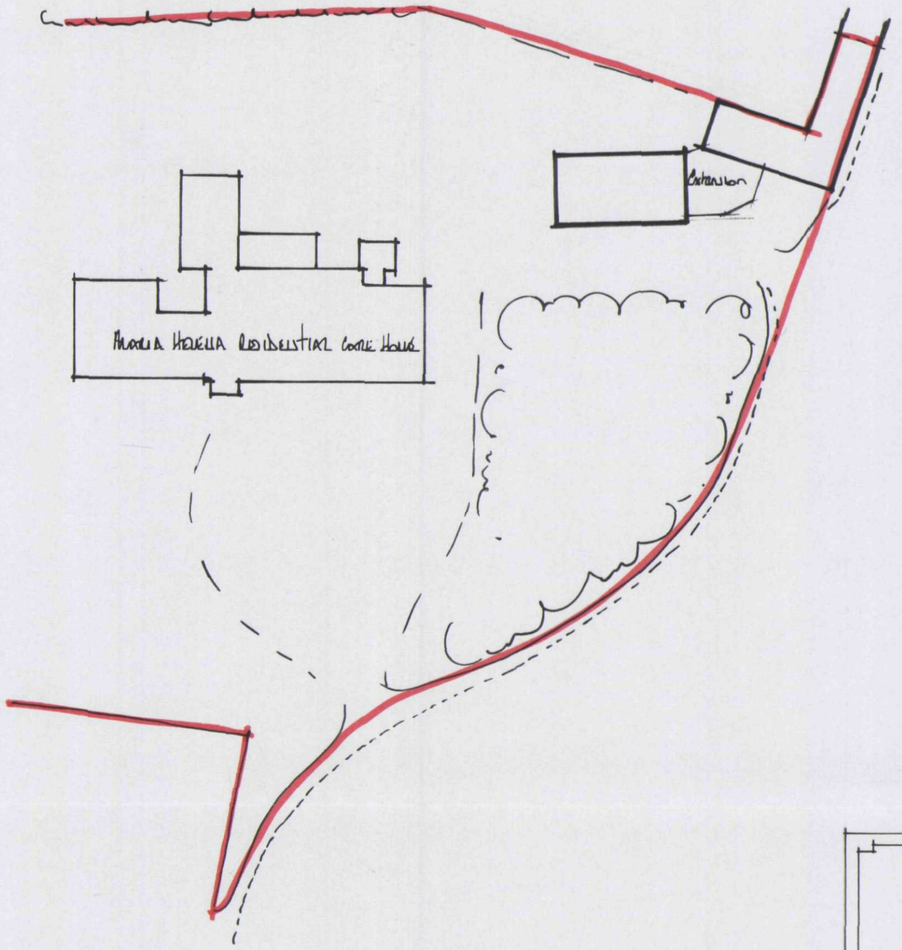


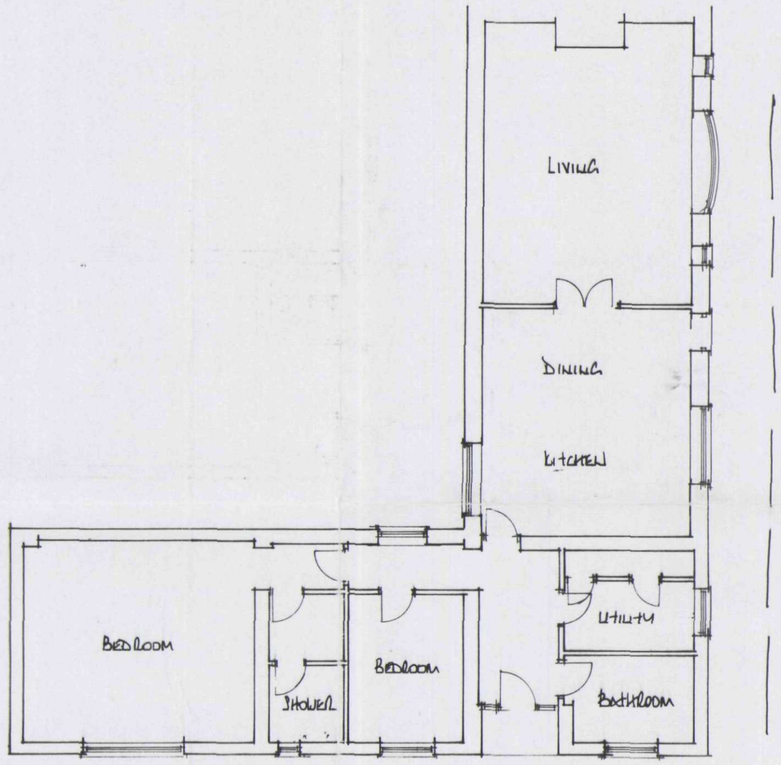

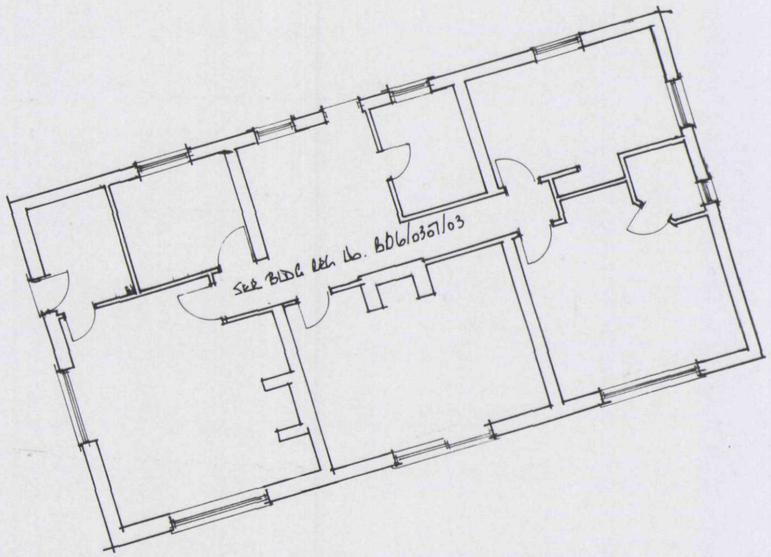

DETERMINED PLAN

SHDC
Planning & Development
14 OCT 2004
Ref: 1377/04

EAST MIDLANDS DESIGN ASSOC.
Architectural Consultants

Willow Lodge
Horseshoe Road
Spalding
Lincs
PE11 3JA

Tel/fax :- 01775 767968
E-mail :- willowlodge@zoom.co.uk
Mobile phone :- 07710 815049

Client
MARIA HELENA RESIDENTIAL NURSING HOME

Project
EXTENSION & ALTERATIONS to EXTG. BUILDINGS to FORM REHABILITATION CENTRE

Drawing
PLANS
AS EXISTING

Scale 1:100

Date SEPT 04 Drawn AL

Dwg No: 04/16/01. Rev.