
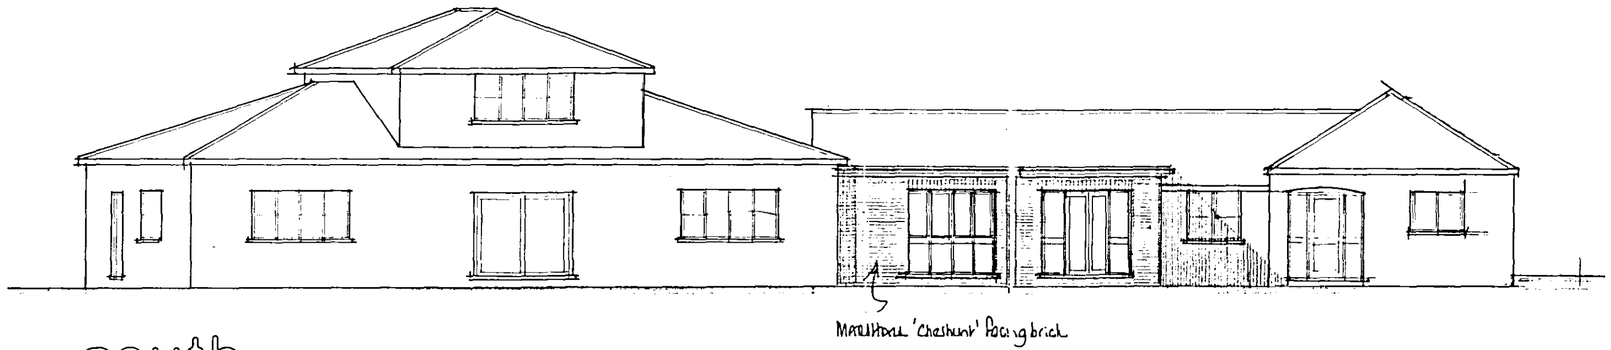


south

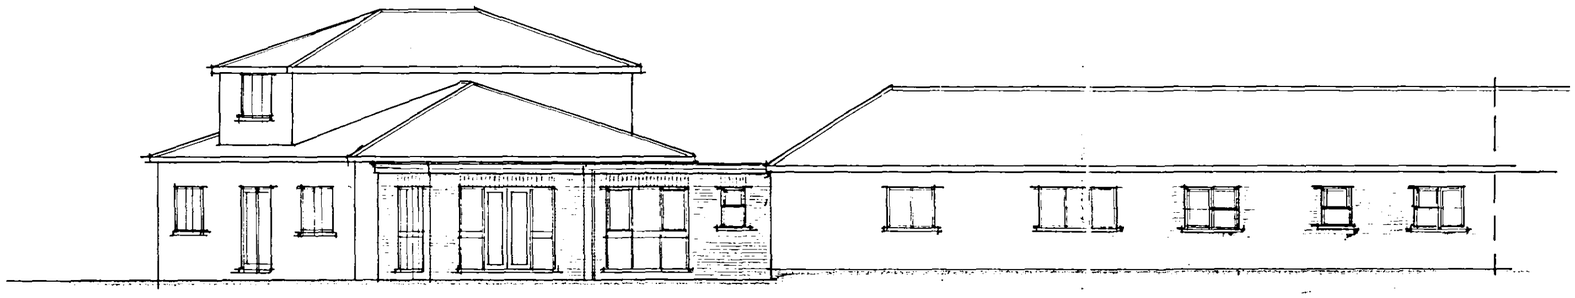

east

DETERMINED
PLAN

Planning Control Services
14 OCT 2004
Ref: 1377/04

EAST MIDLANDS
DESIGN ASSOC.

Architectural Consultants

Willow Lodge
Horseshoe Road
Spalding
Lincs
PE11 3JA

Tel/fax :- 01775 767968
E-mail :- willowlodge@zoom.co.uk
Mobile phone :-07710 815044

Client
MARIA HELENA RESIDENTIAL NURSING HOME

Project
EXTENSION & ALTERATIONS to 6th BUILDINGS to FORM REHABILITATION CENTRE

Drawing
ELEVATIONS AS PROPOSED

Scale 1:100

Date Sept '04 Drawn DL

Dwg No: 04/16/03 Rev.