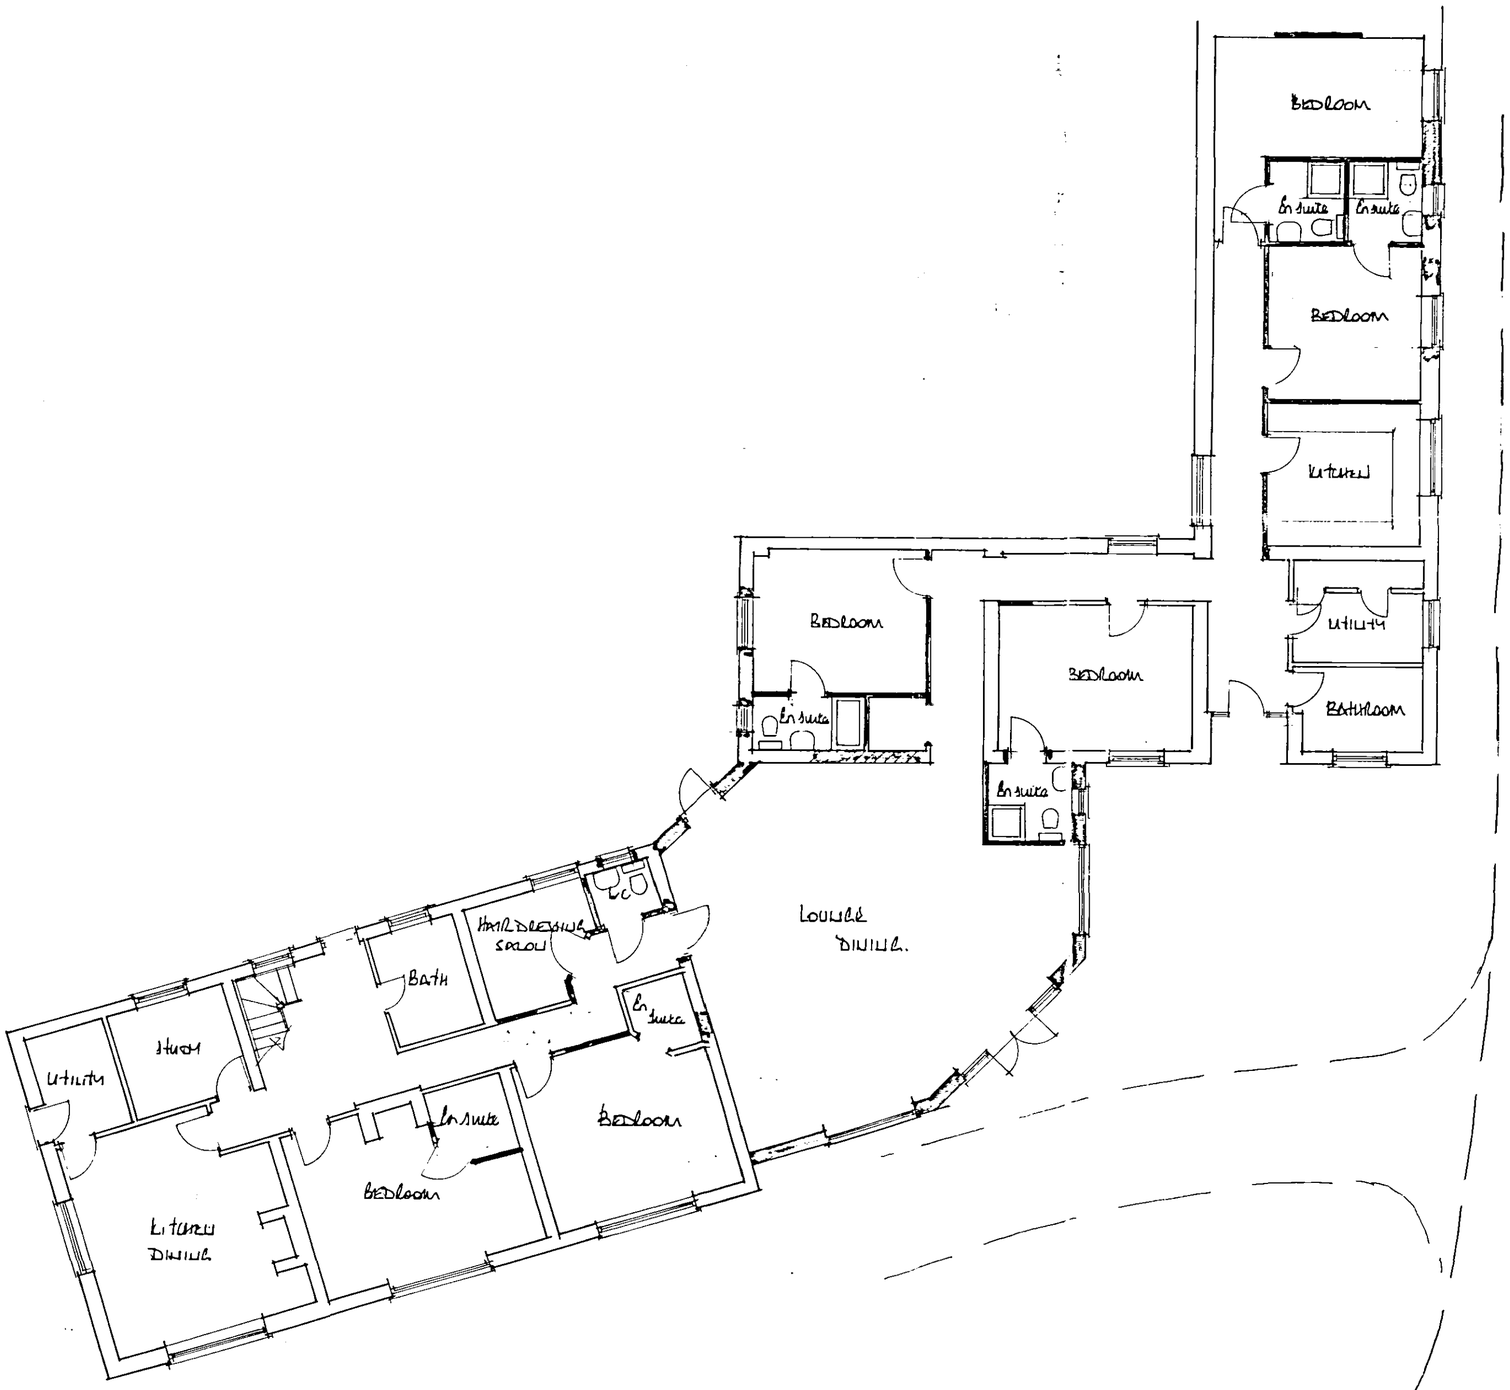


DETERMINED PLAN

Planning Department
14 OCT 2004
E/N 1377/04

EAST MIDLANDS DESIGN ASSOC.

Architectural Consultants

Willow Lodge
Horseshoe Road
Spalding
Lincs
PE11 3JA

Tel/fax :- 01775 767968
E-mail :- willowlodge@zoomco.uk
Mobile phone :- 07710 815044

Client
Maria Helena Foundation
Nursing Home

Project
Extension - alterations to
Exta Buildings to form
Rehabilitation Centre

Drawing
Floor
as Proposed

Scale
1:100

Date
July 04

Drawn
AL

Dwg No:
04/16/02.

Rev.

Combex 400