
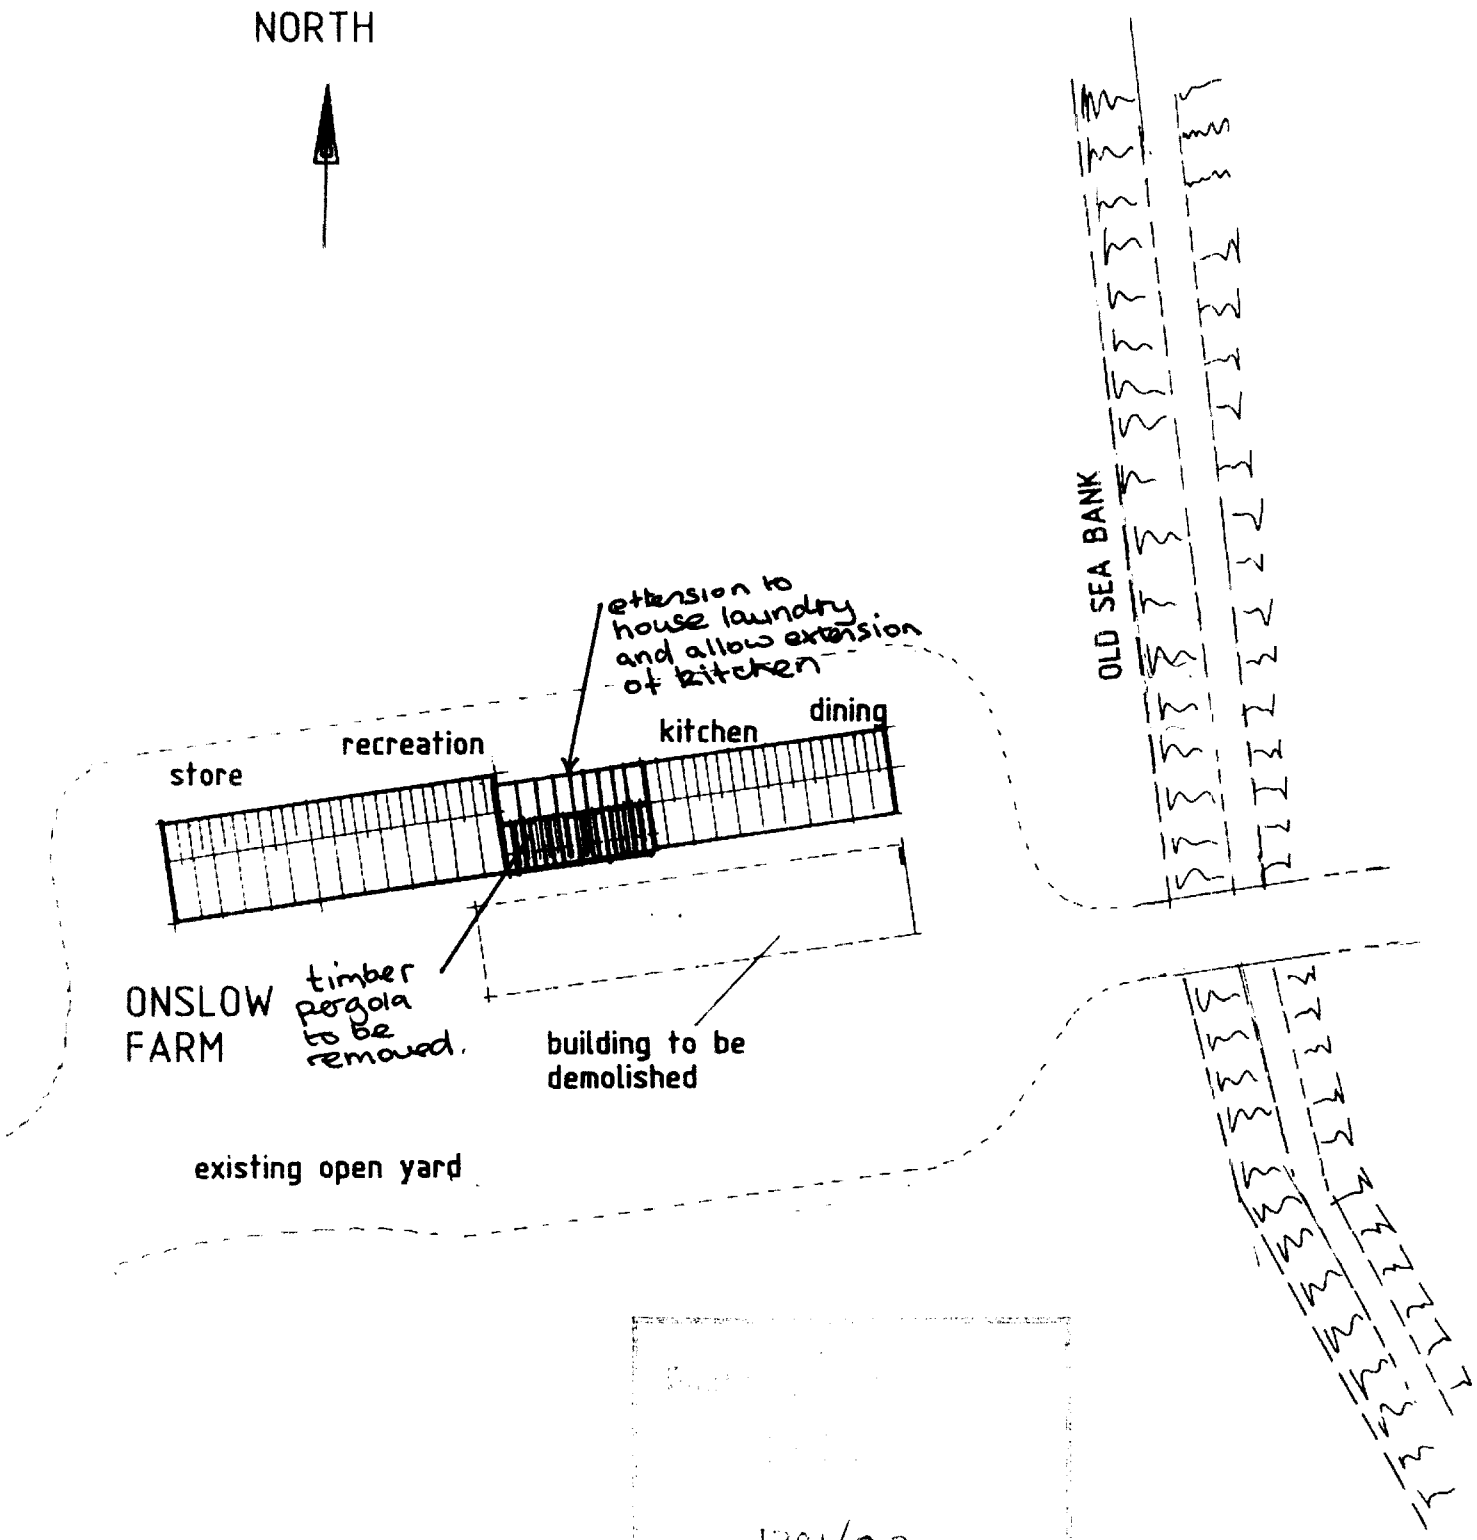


1391/02

ONSLOW FARM
SITE PLAN


1:500

EXAMINED
PLAN

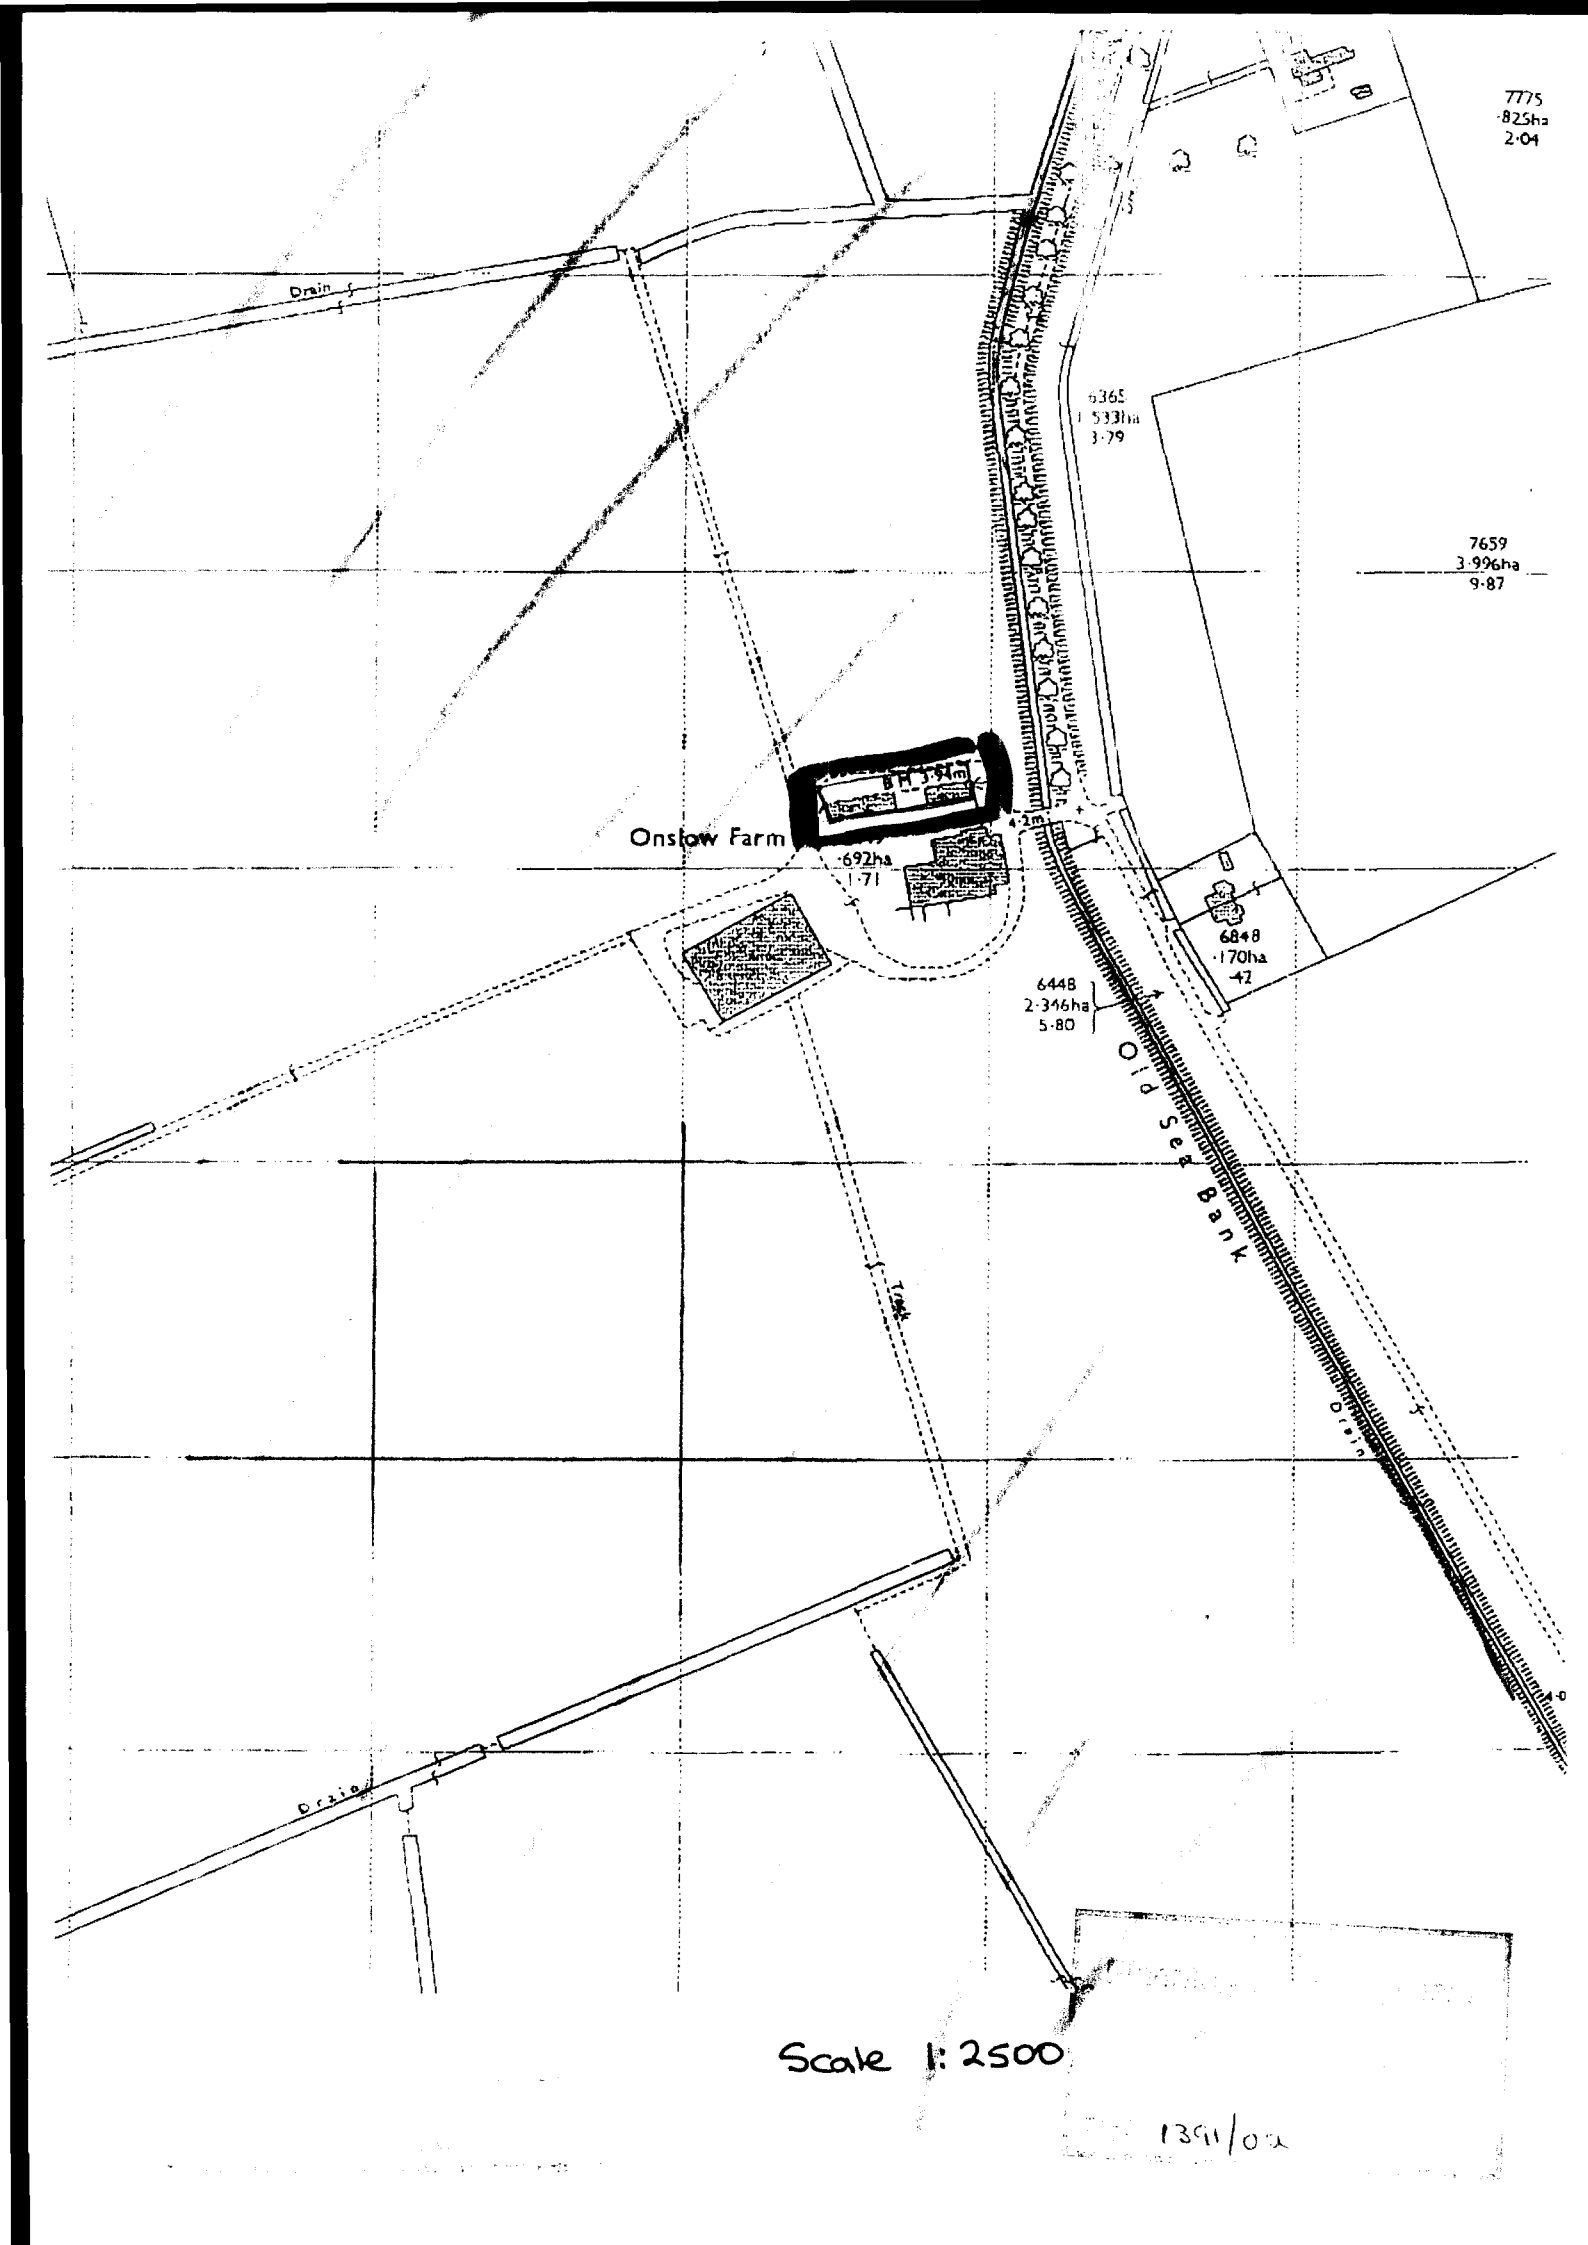

Scale 1:2500


1391/02

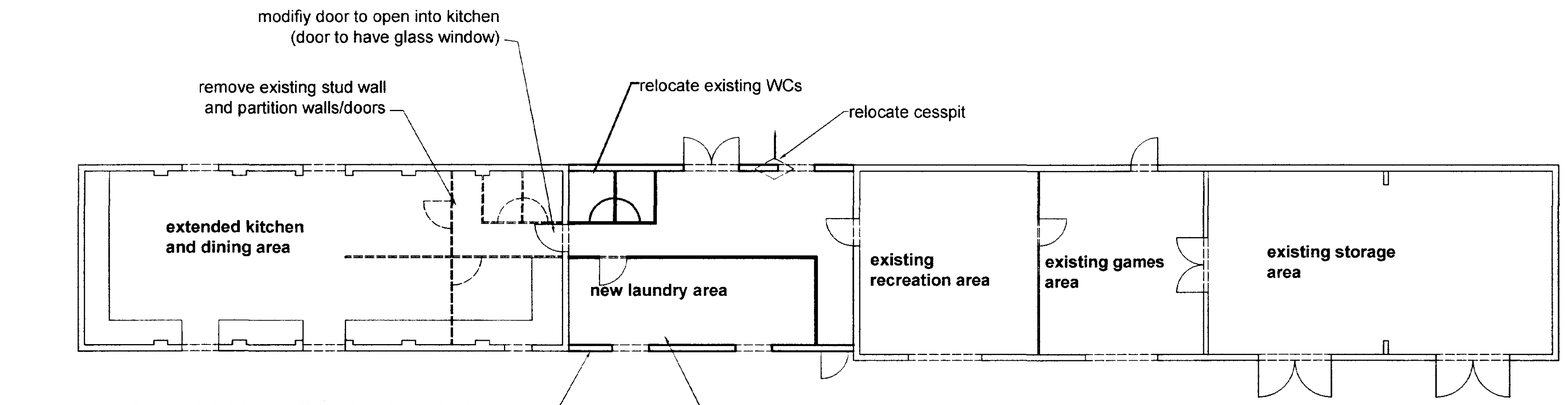


new walls to be in brickwork. Two skins of stretcher bond with butterfly ties every 900 mm horizontally and 450 mm vertically in a staggered arrangement to be every 225 mm at reveals. Walls tied to existing brickwork with crocodile clips.

new brick block constructed between existing blocks. Brick work to match existing. Roof sheeting to match existing slate grey fibre cement.

PLAN

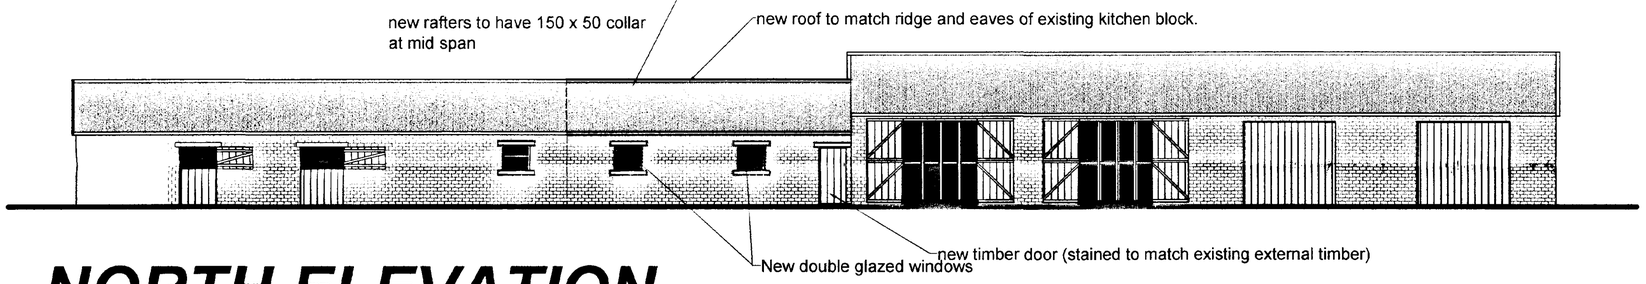

NORTH ELEVATION

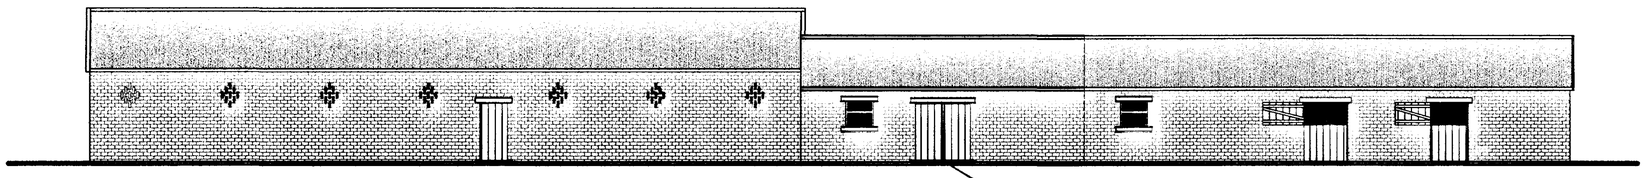

SOUTH ELEVATION

foundations to new walls to be 600 x 225mm in ST1 concrete, to a depth to the satisfaction of the South Holland District Council, to have 2 layers BS pattern A193 mesh reinforcement.
New floor to be 100mm thick ST3 concrete over consolidated hardcore, sand blinding and 1200 gauge dpm, laid over new dpc



END ELEVATIONS

DETERMINED
PLAN

Planning & Development
20 DEC 2002
Ref 1391/02

JEPCO LTD
NORFOLK HOUSE FARM
GEDNEY DROVE END, SPALDING
LINCS

EXTENSION TO KITCHEN AND DINING AREAS AT ONSLOW CAMP PLANS AND ELEVATIONS

drawn	date
F G Ward	17-12-02
scale	revision
1:100	00

HENNOCK INDUSTRIES LIMITED
horticultural engineering consultants
42 Lincoln Road
Branston
Lincs
LN4 1PA
TEL 01522 793501 FAX 01522 797965
frank@hennock.co.uk