



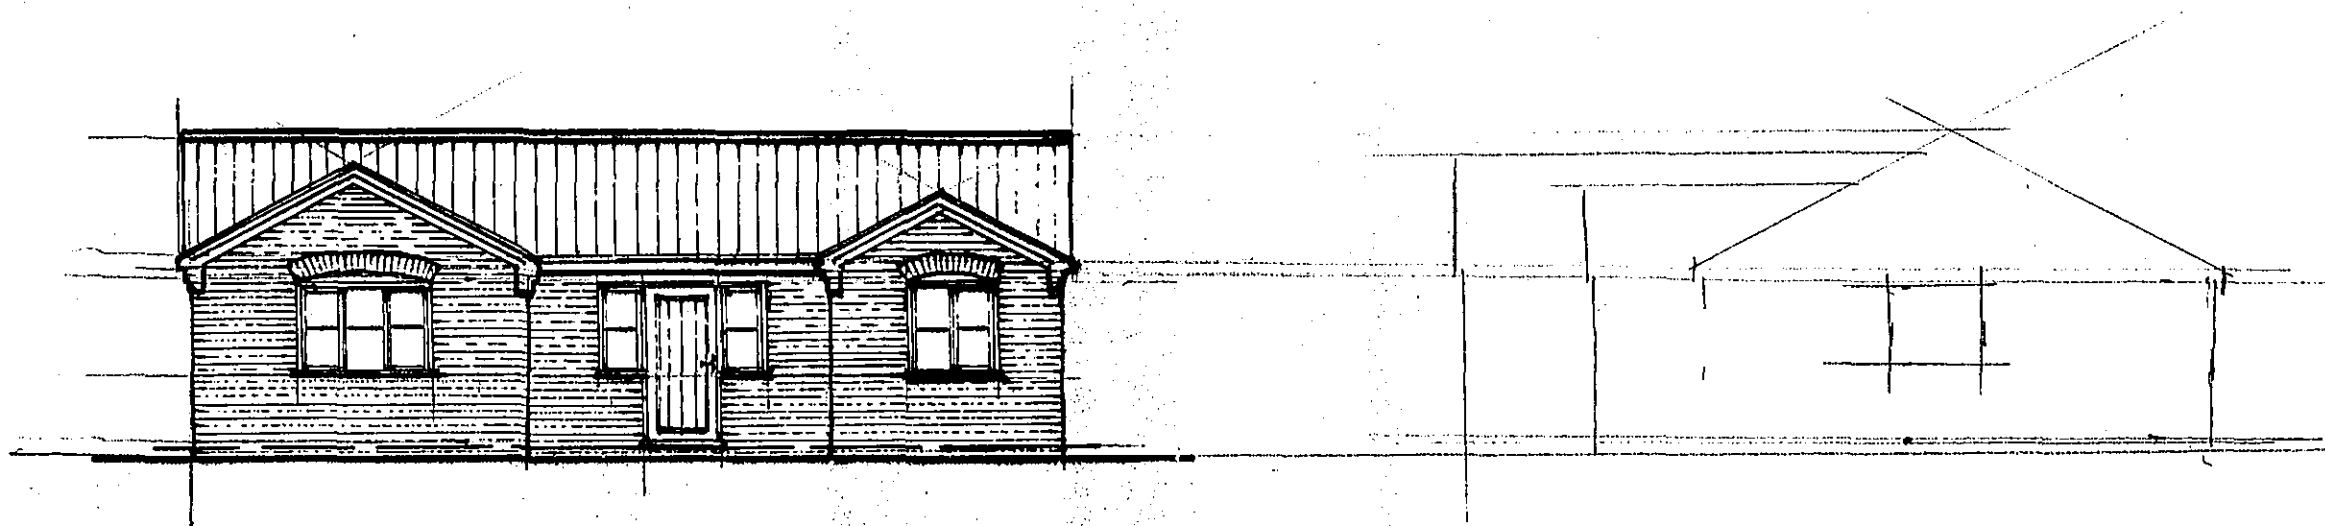

PROPOSED FRONT ELEVATION

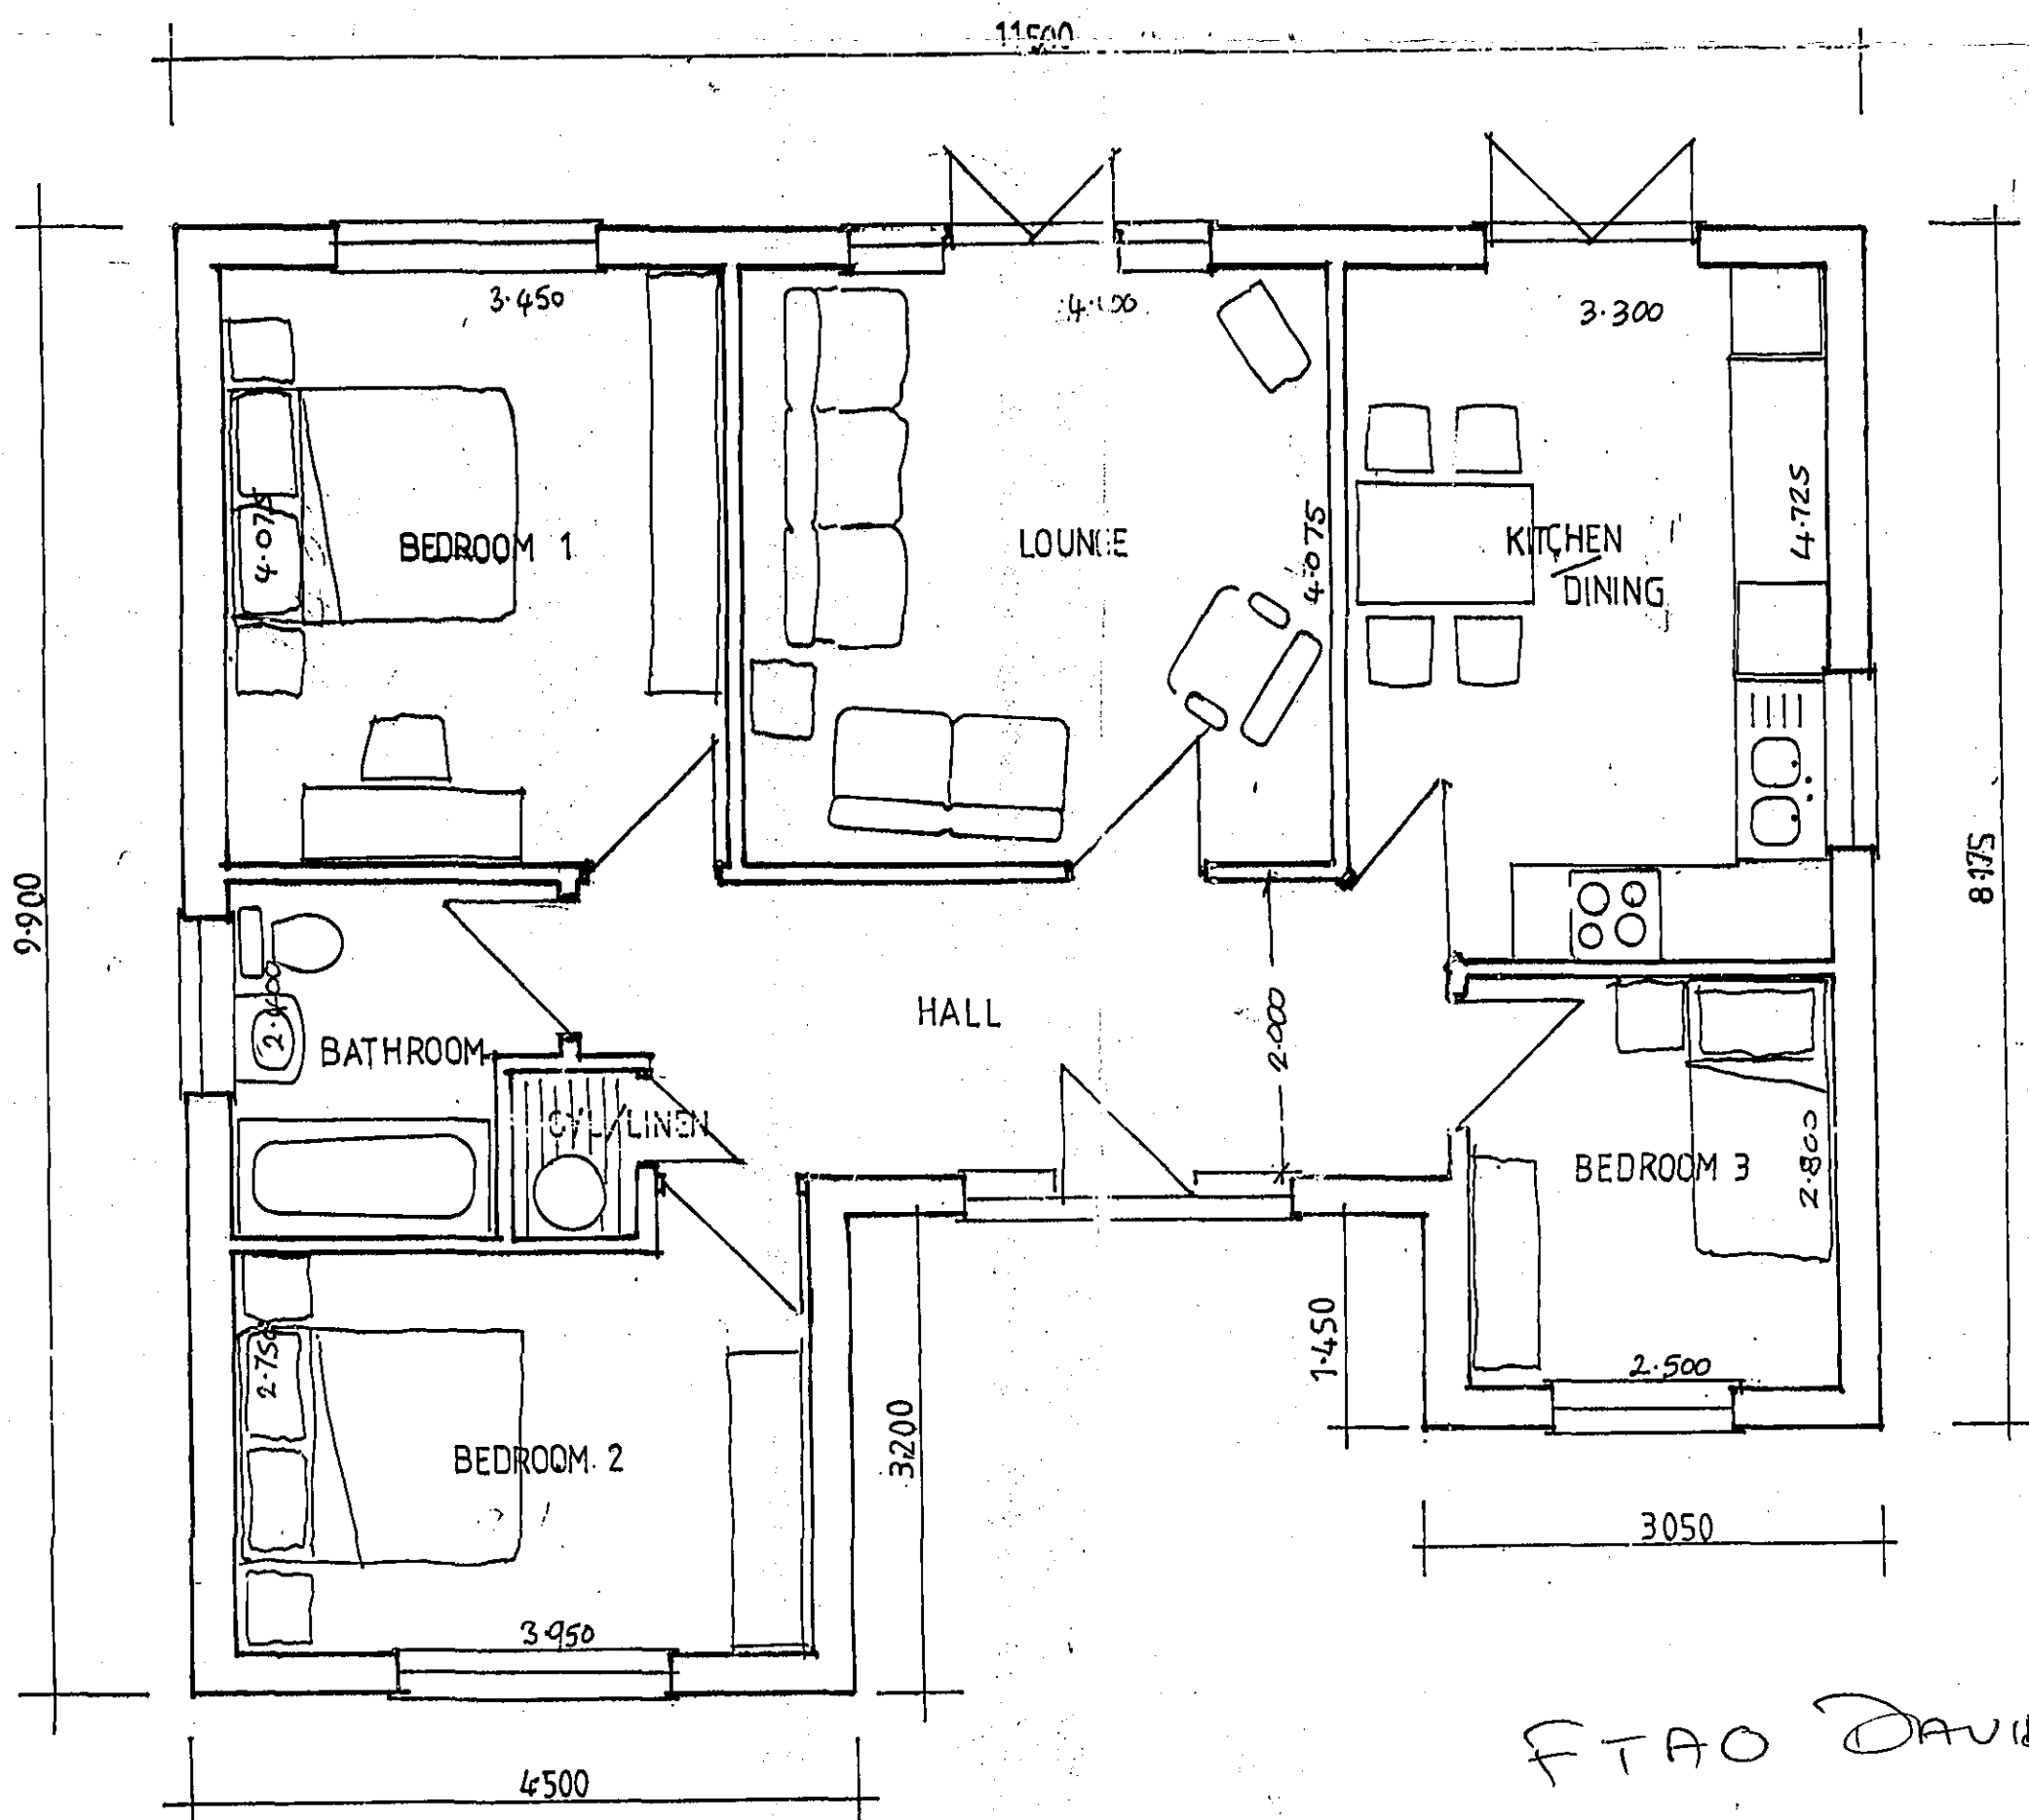

PLAN LAYOUT

PE/00430/2005



Discussed with Lee Bliss
 Plans will be subject to
 minor alterations
 DNG 12/1

FTAO DAVID GEDNEY

H06/1424/OS. REF: REPLACEMENT DWELLING
 GS: MARSH ROAD. GERNEY DYKE.

THE SIDINGS AGENT
 STONEGATE
 GERNEY
 PE12 0BY.
 FROM Lee Bliss Tel 01406 366557.