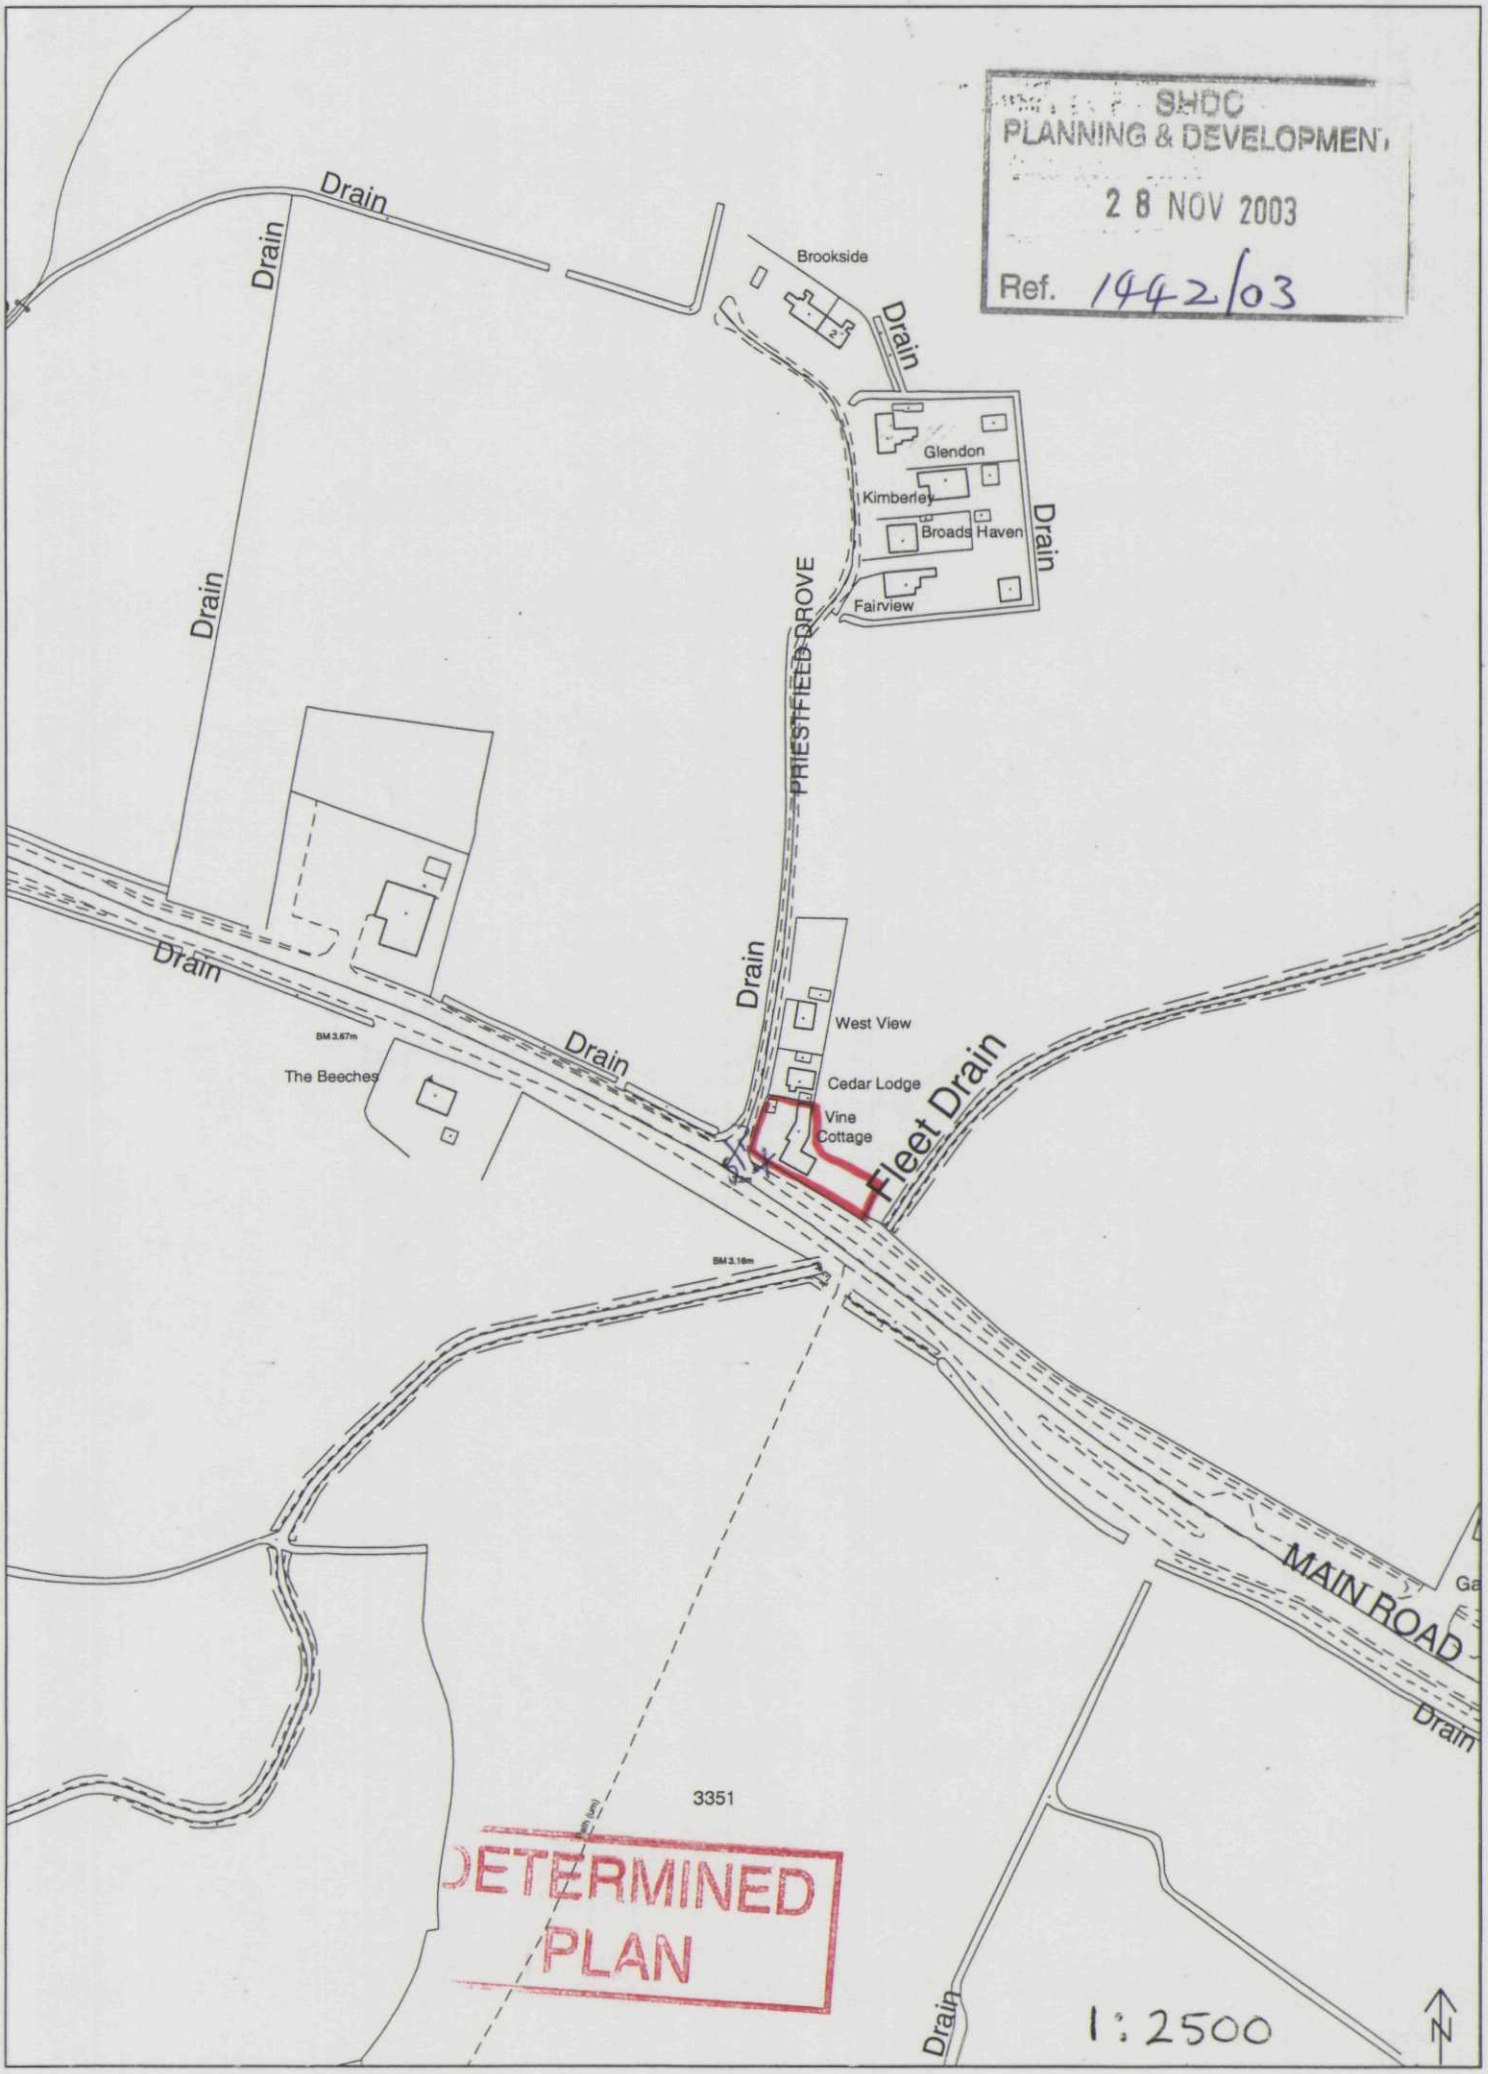

SHDC
PLANNING & DEVELOPMENT
28 NOV 2003
Ref. 1442/03
Drain
Drain
Drain
Drain
Drain
Drain
Drain
Drain
Drain
Brookside
Glendon
Kimberley
Broads Haven
Fairview
PRIESTFIELD GROVE
West View
Cedar Lodge
Vine Cottage
Fleet Drain
BM 3.67m
The Beeches
BM 3.16m
MAIN ROAD
3351
DETERMINED PLAN
1:2500
N