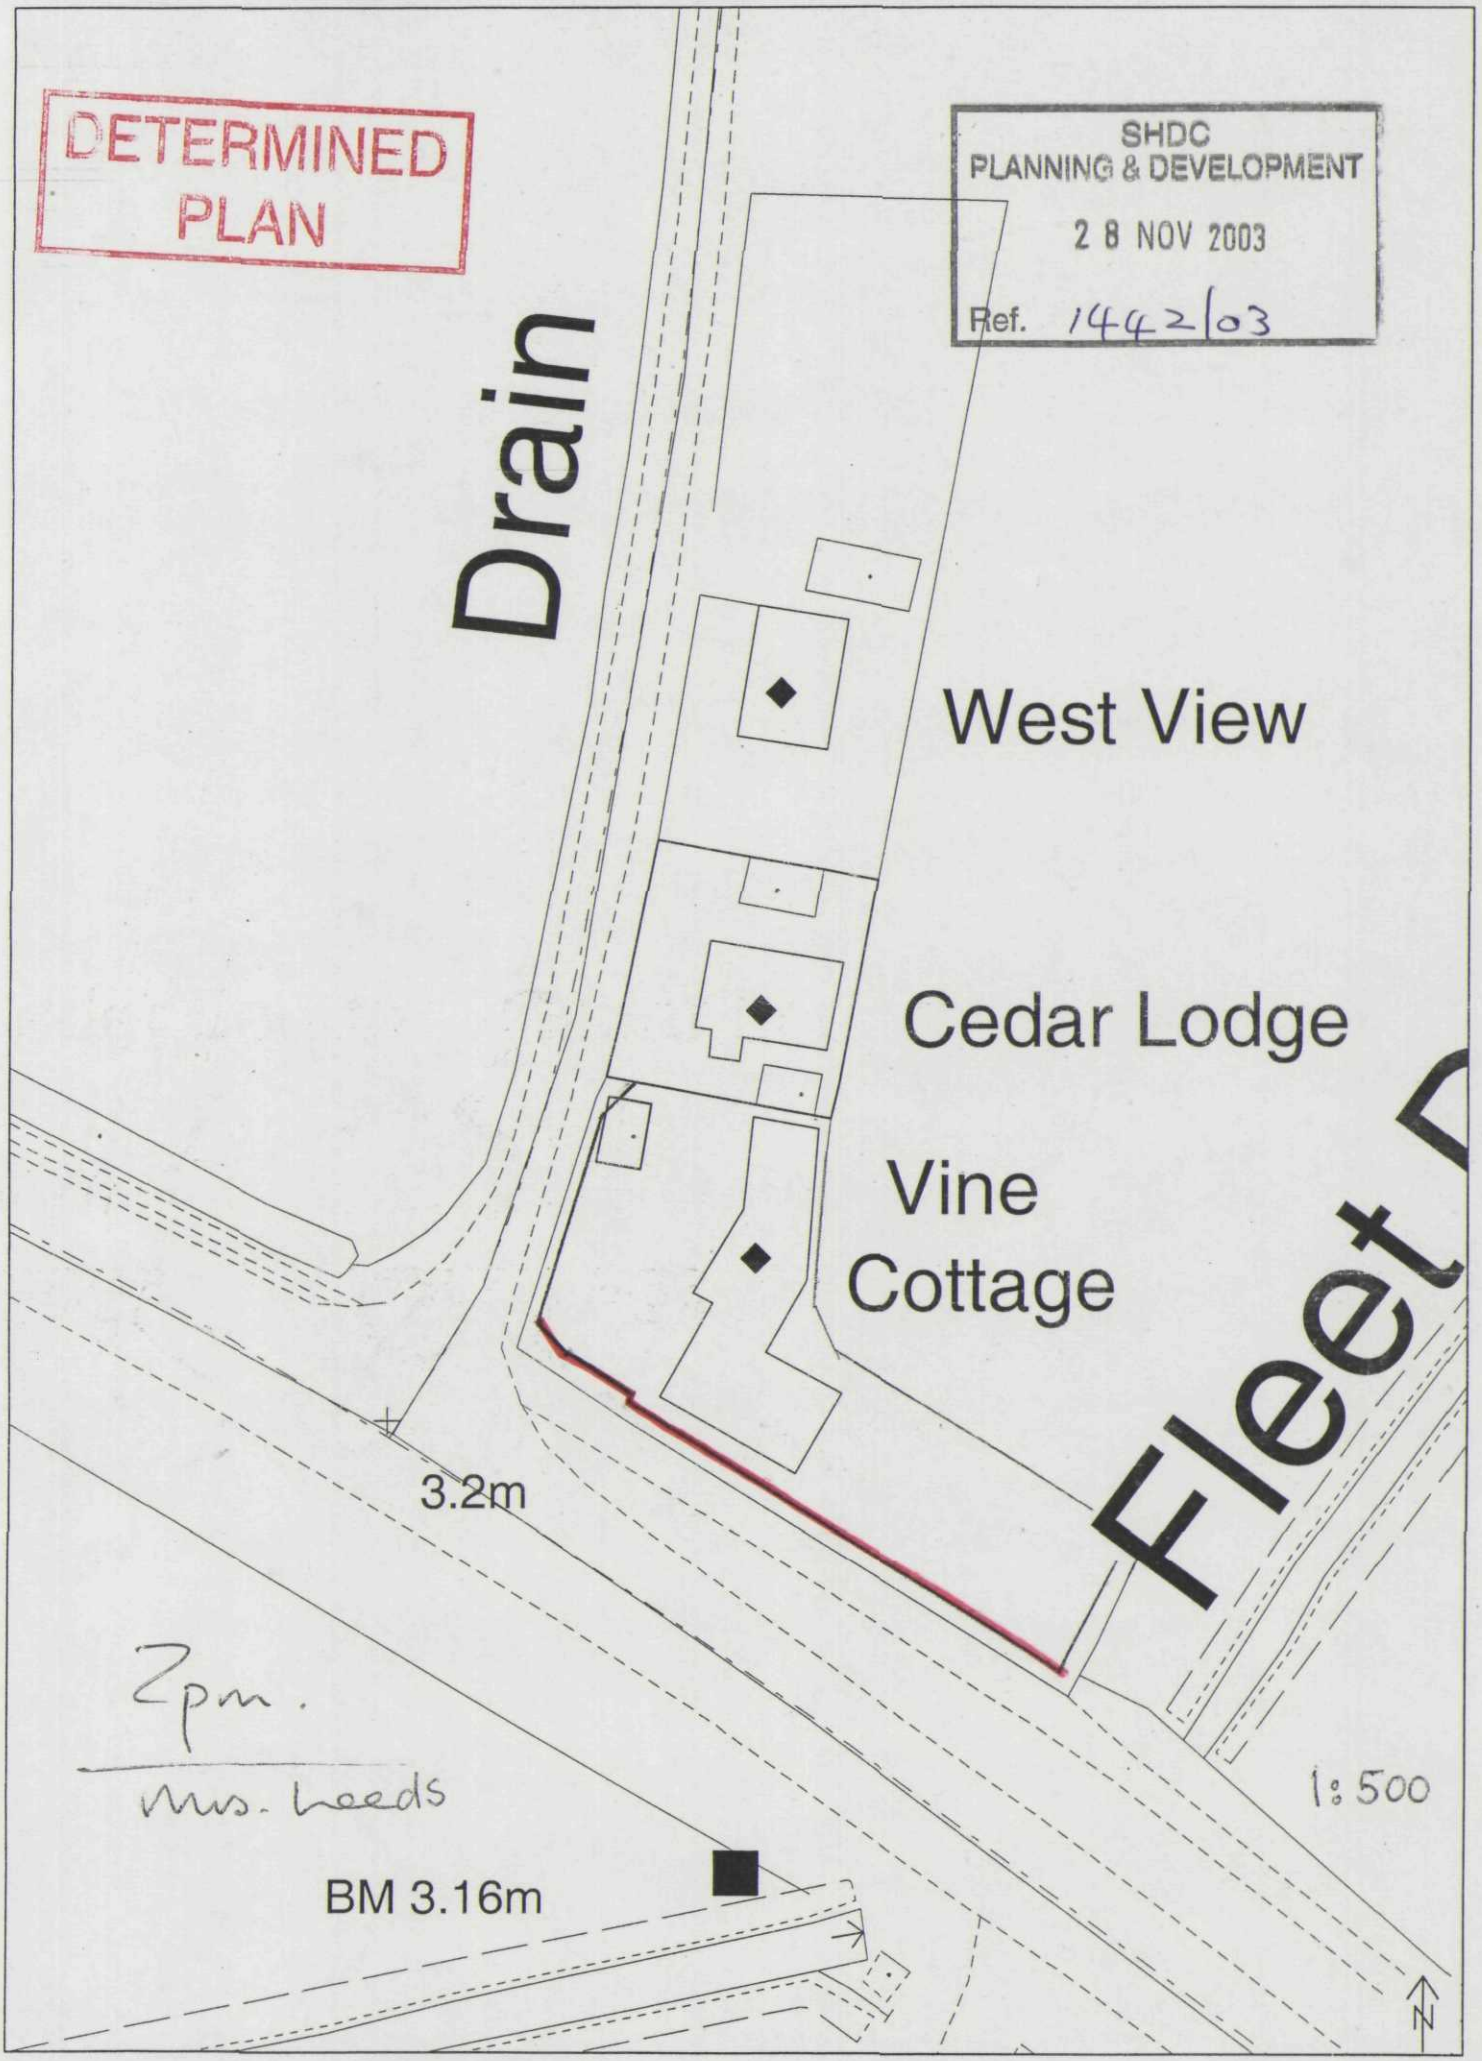


(c) Crown Copyright South Holland District Council LA 079413 2003 TF4024NW 1:500