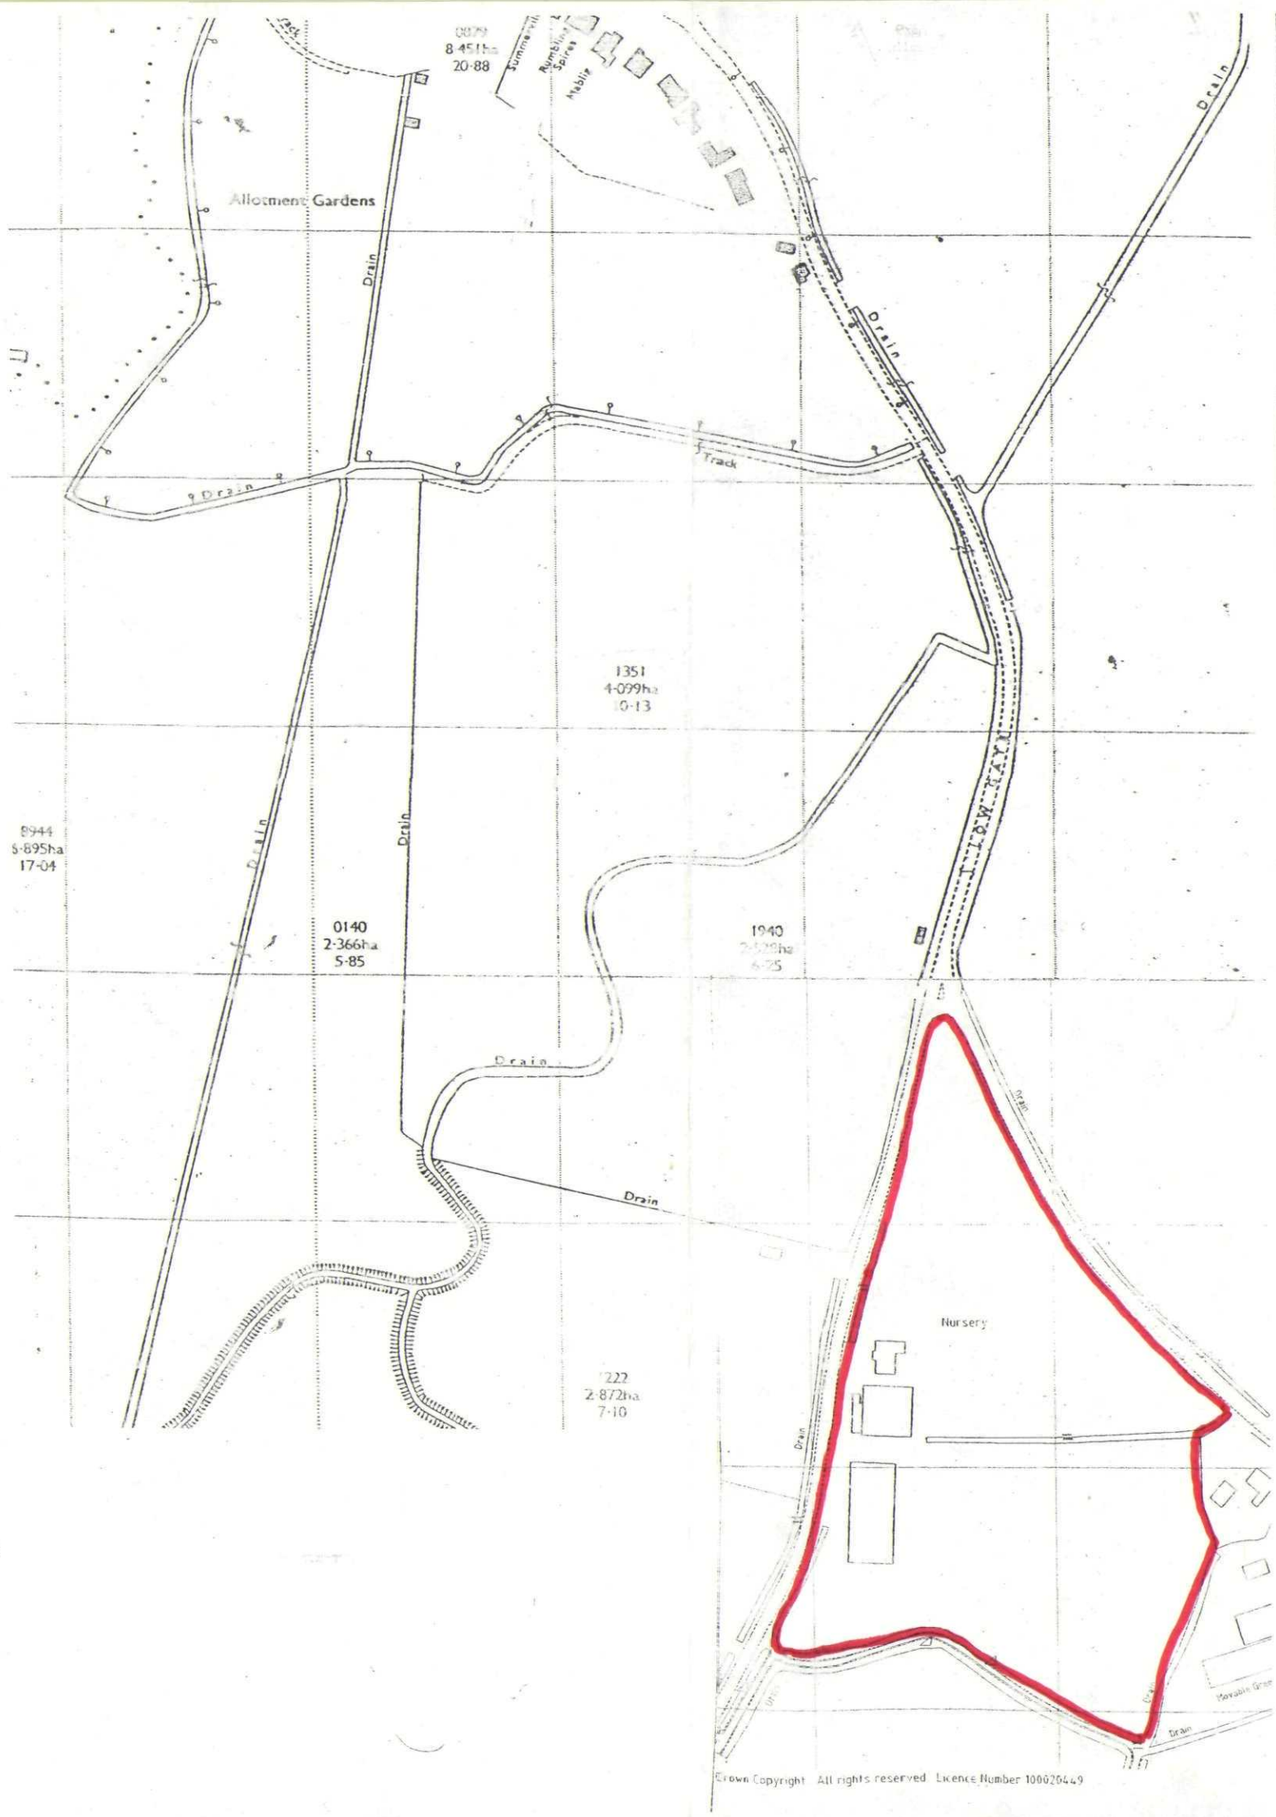


Crown Copyright. All rights reserved. Licence Number 100020449

DETERMINED PLAN

NORTH

SHDC
Planning & Development
05 JAN 2006
Ref 1560/03

revision	date	init.	revision details.

COOPER ARCHITECTURAL DESIGN
WRIGHTS MEWS, 12A PARK ROAD,
HOLBEACH, SPALDING, LINC'S PE12 7EL
Tel/Fax : 01406 423762
Mobile : 07808 125 778

Client.
MR & MRS A. HARGREAVES

Project.
PROPOSED EXTENSION
THREEWAYS
LOWGATE GEDNEY
SPALDING LINC'S.

Drawing.
LOCATION PLAN

Scale 1:2500	Drawing No. 0510-03
Date. DEC. '05	Drawn. J.C.