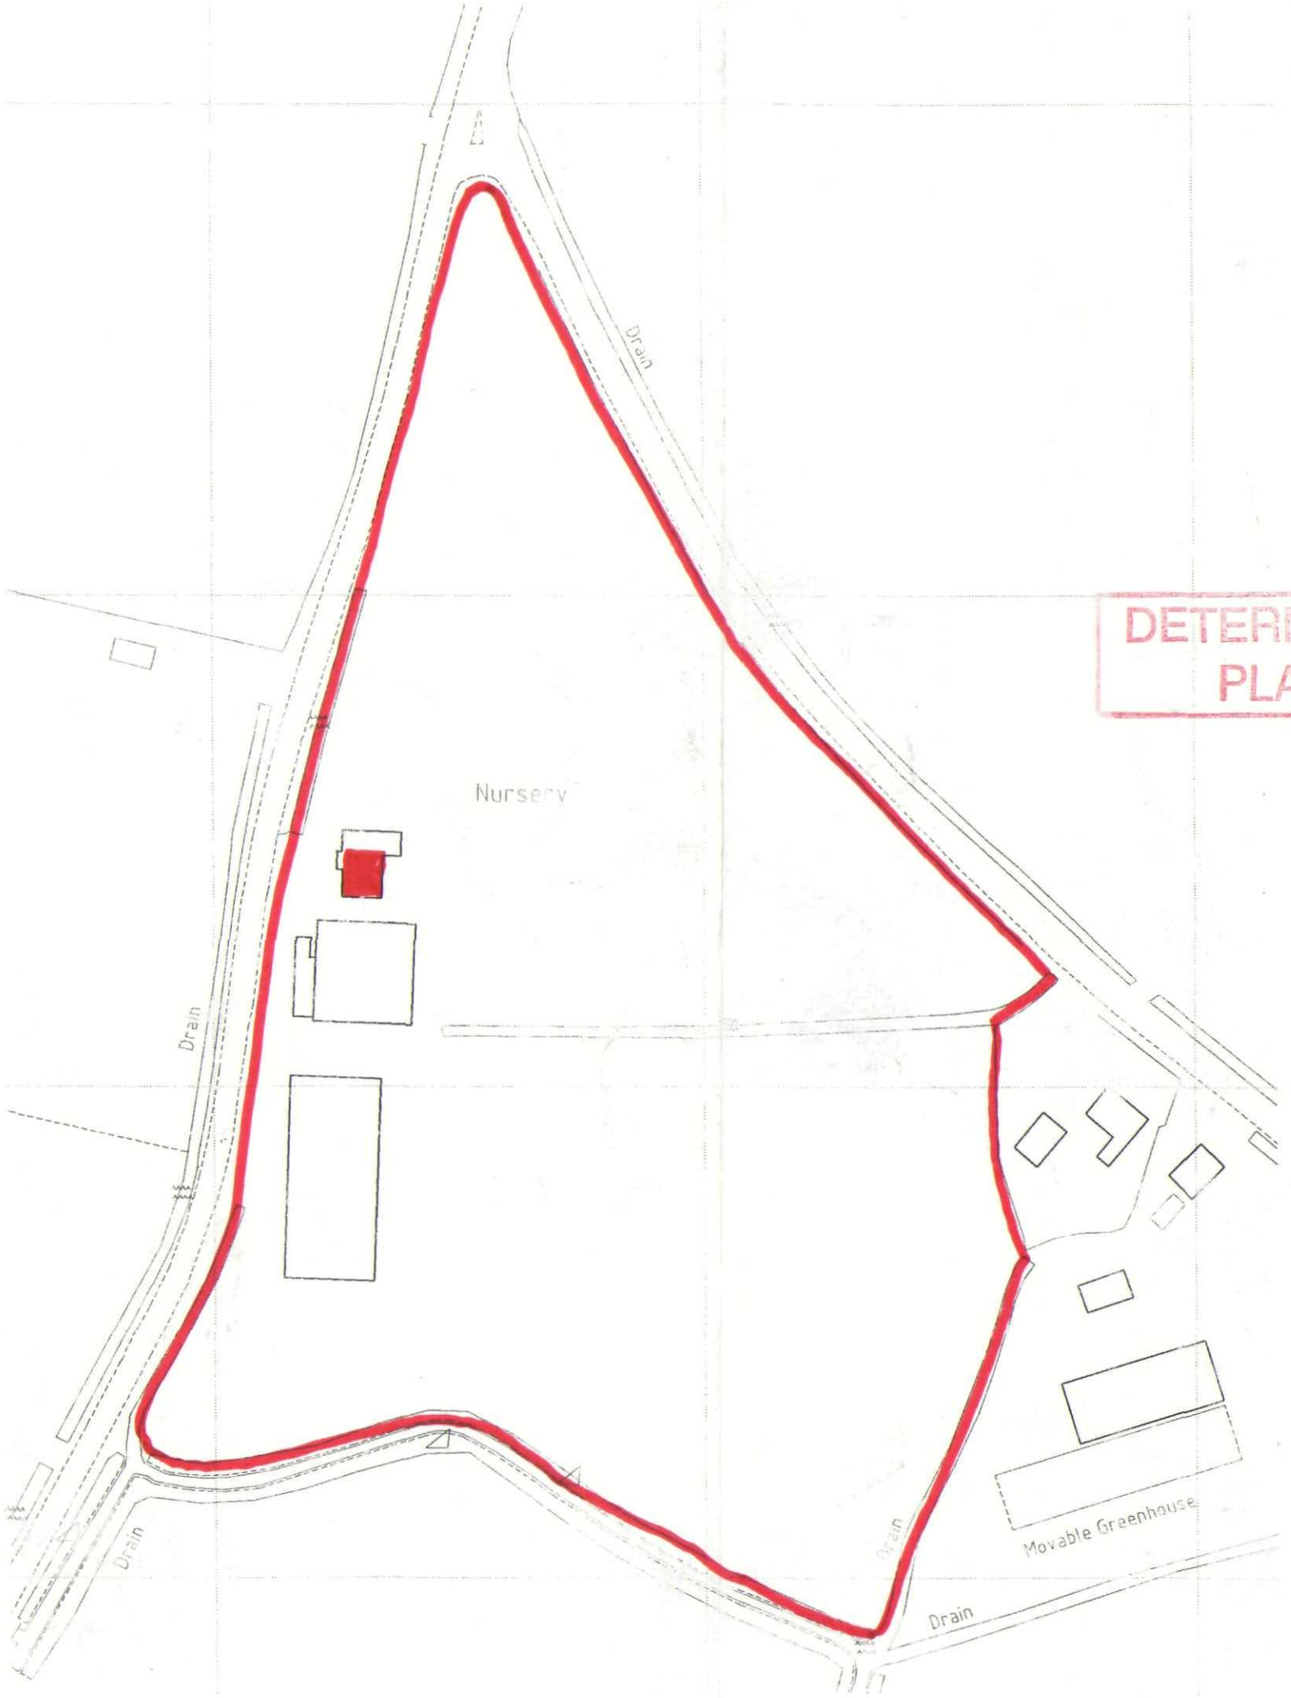


Crown Copyright All rights reserved. Licence Number 100020449

NORTH

DETERMINED PLAN

SHDC
Planning & Development
29 DEC 2003
Ref 1560/03

revision	date	init.	revision details

COOPER ARCHITECTURAL DESIGN
RIGHTS MEWS, LOW R.H., [illegible]
HOLBEACH, SPALDING, LINC'S. PE12 [illegible]
Tel/Fax [illegible]
Mobile 07808 [illegible]

Client:
MR & MRS A. HARGREAVES

Project:
PROPOSED EXTENSION
THREEWAYS
LOWGATE CROWNEY
SPALDING LINC'S.

Drawing:
LOCATION PLAN

Scale 1:1250	Drawing No. 0310-03
Date DEC. '03	Drawn J.C.