


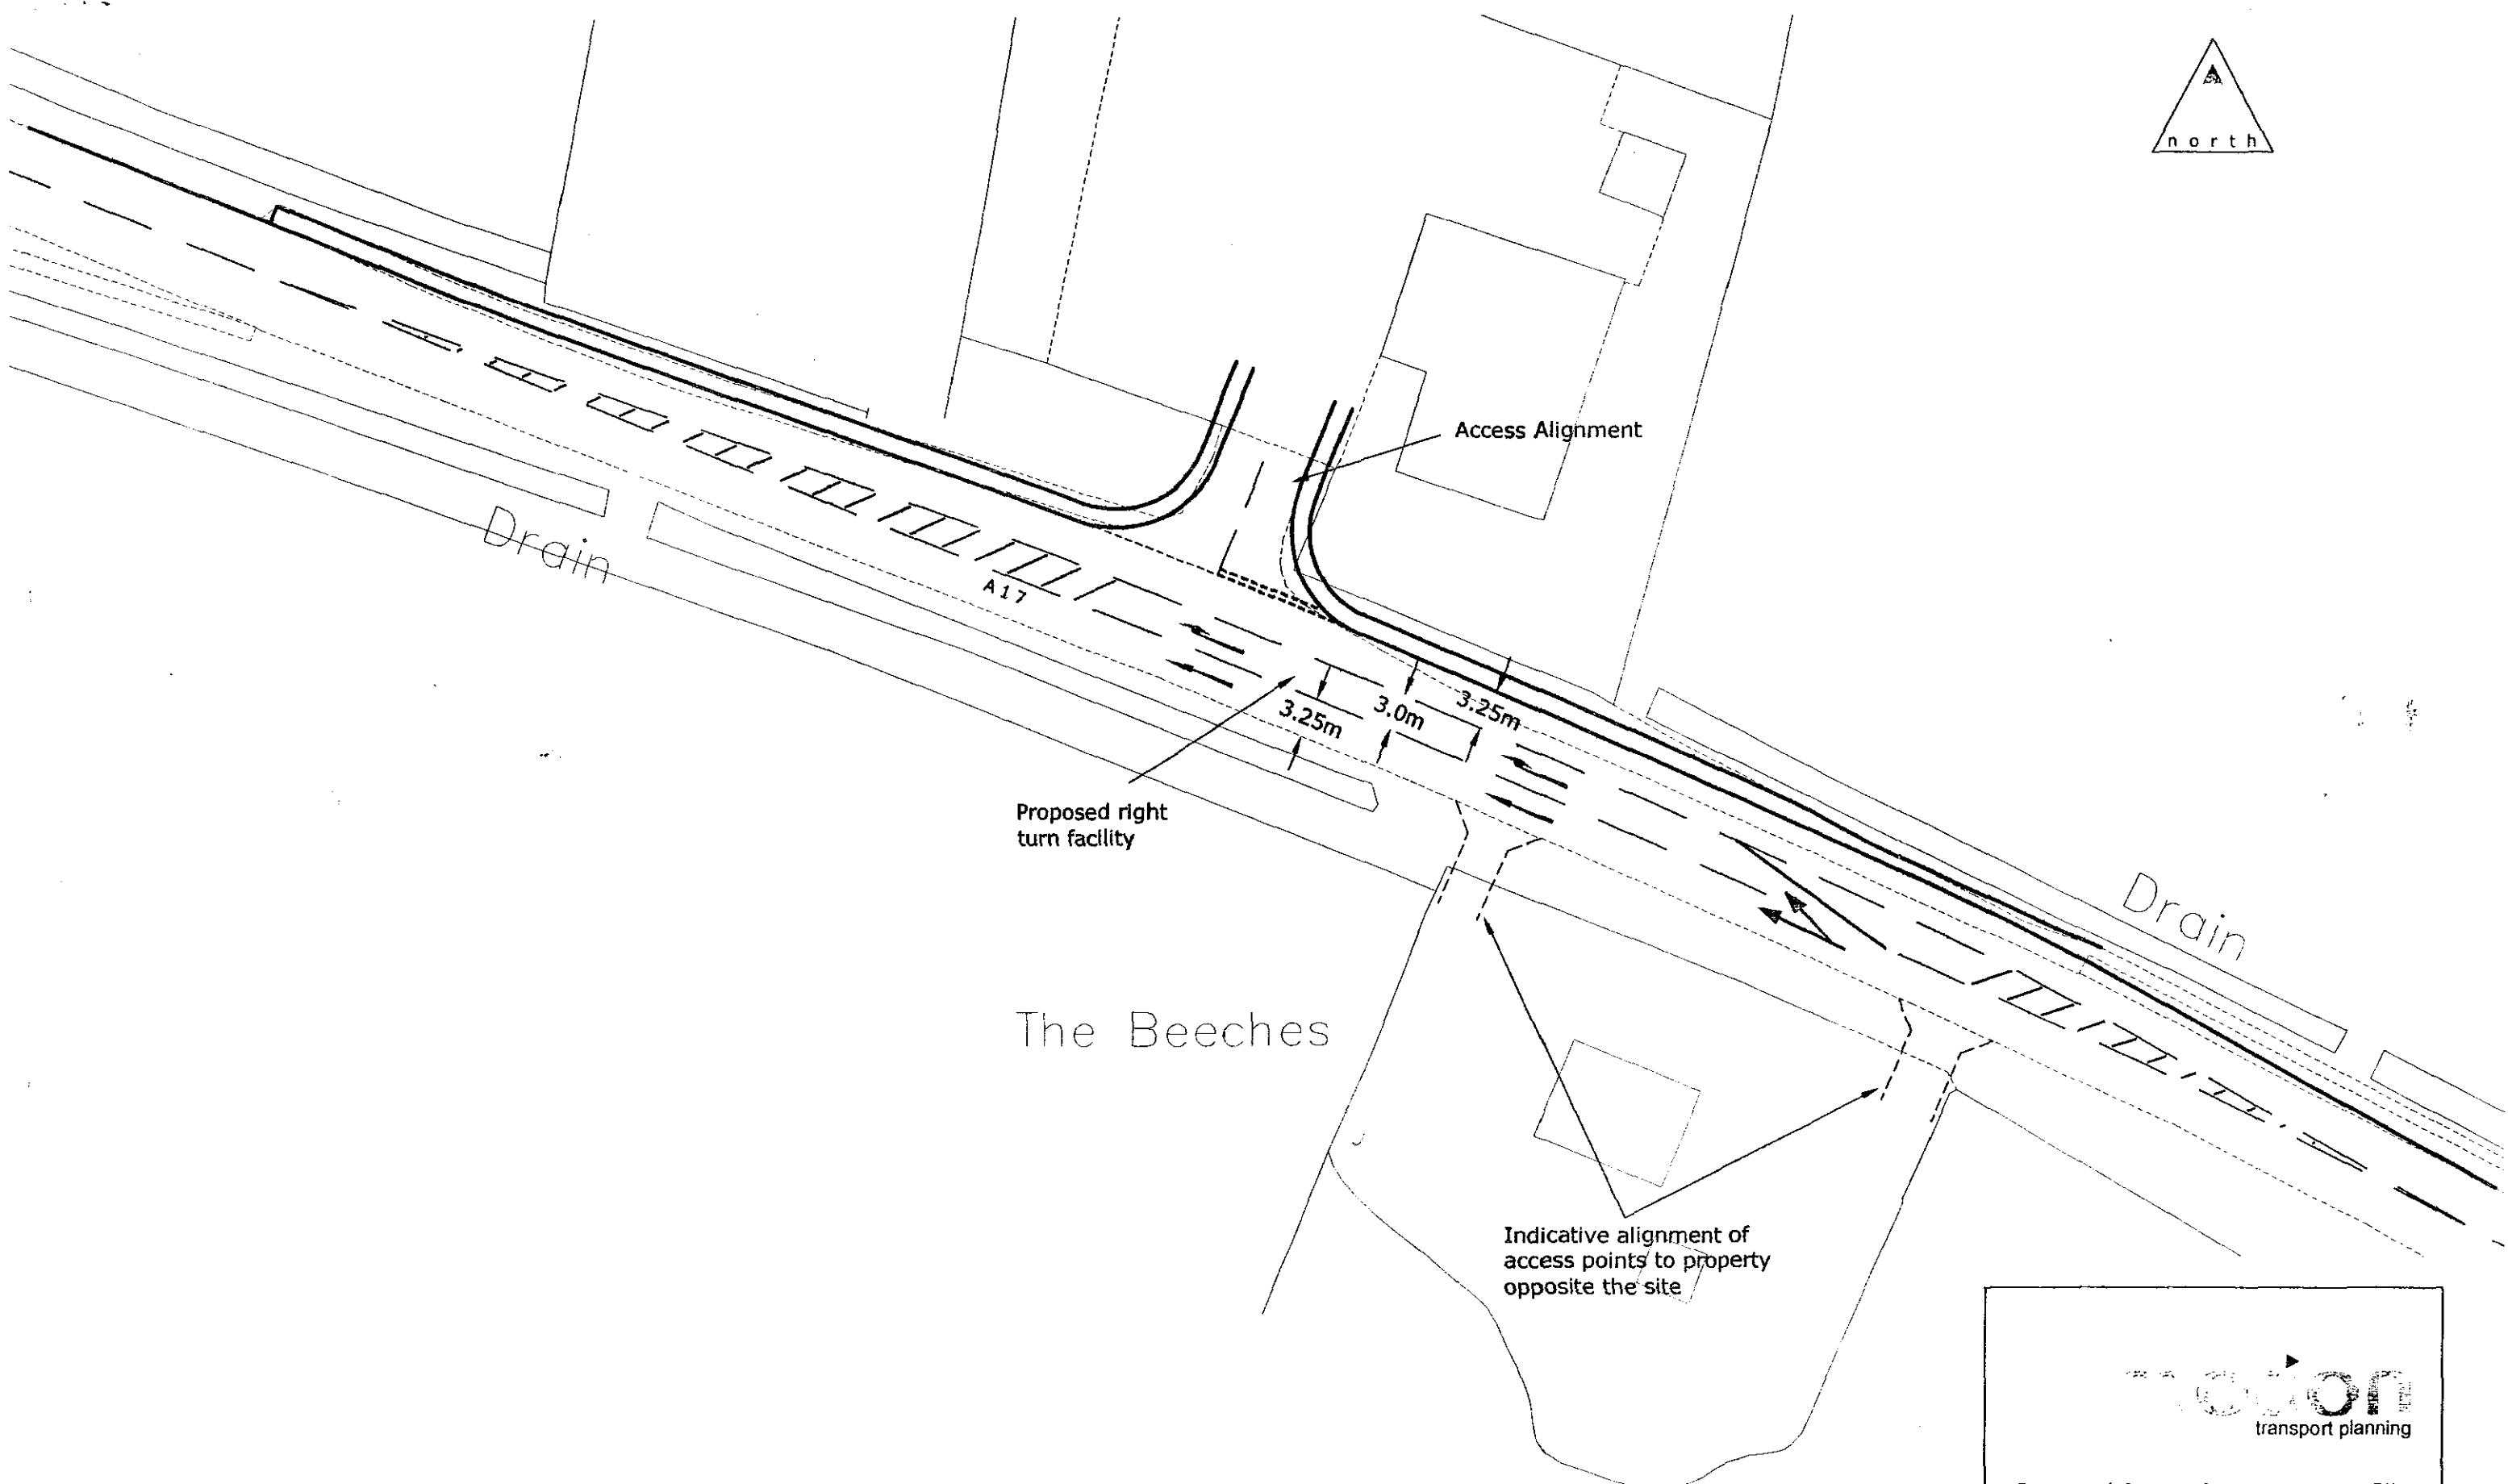

Proposed Access Arrangement to Site
and Right Turn Facility on the A17

Scale 1:500@A3

50402/01