




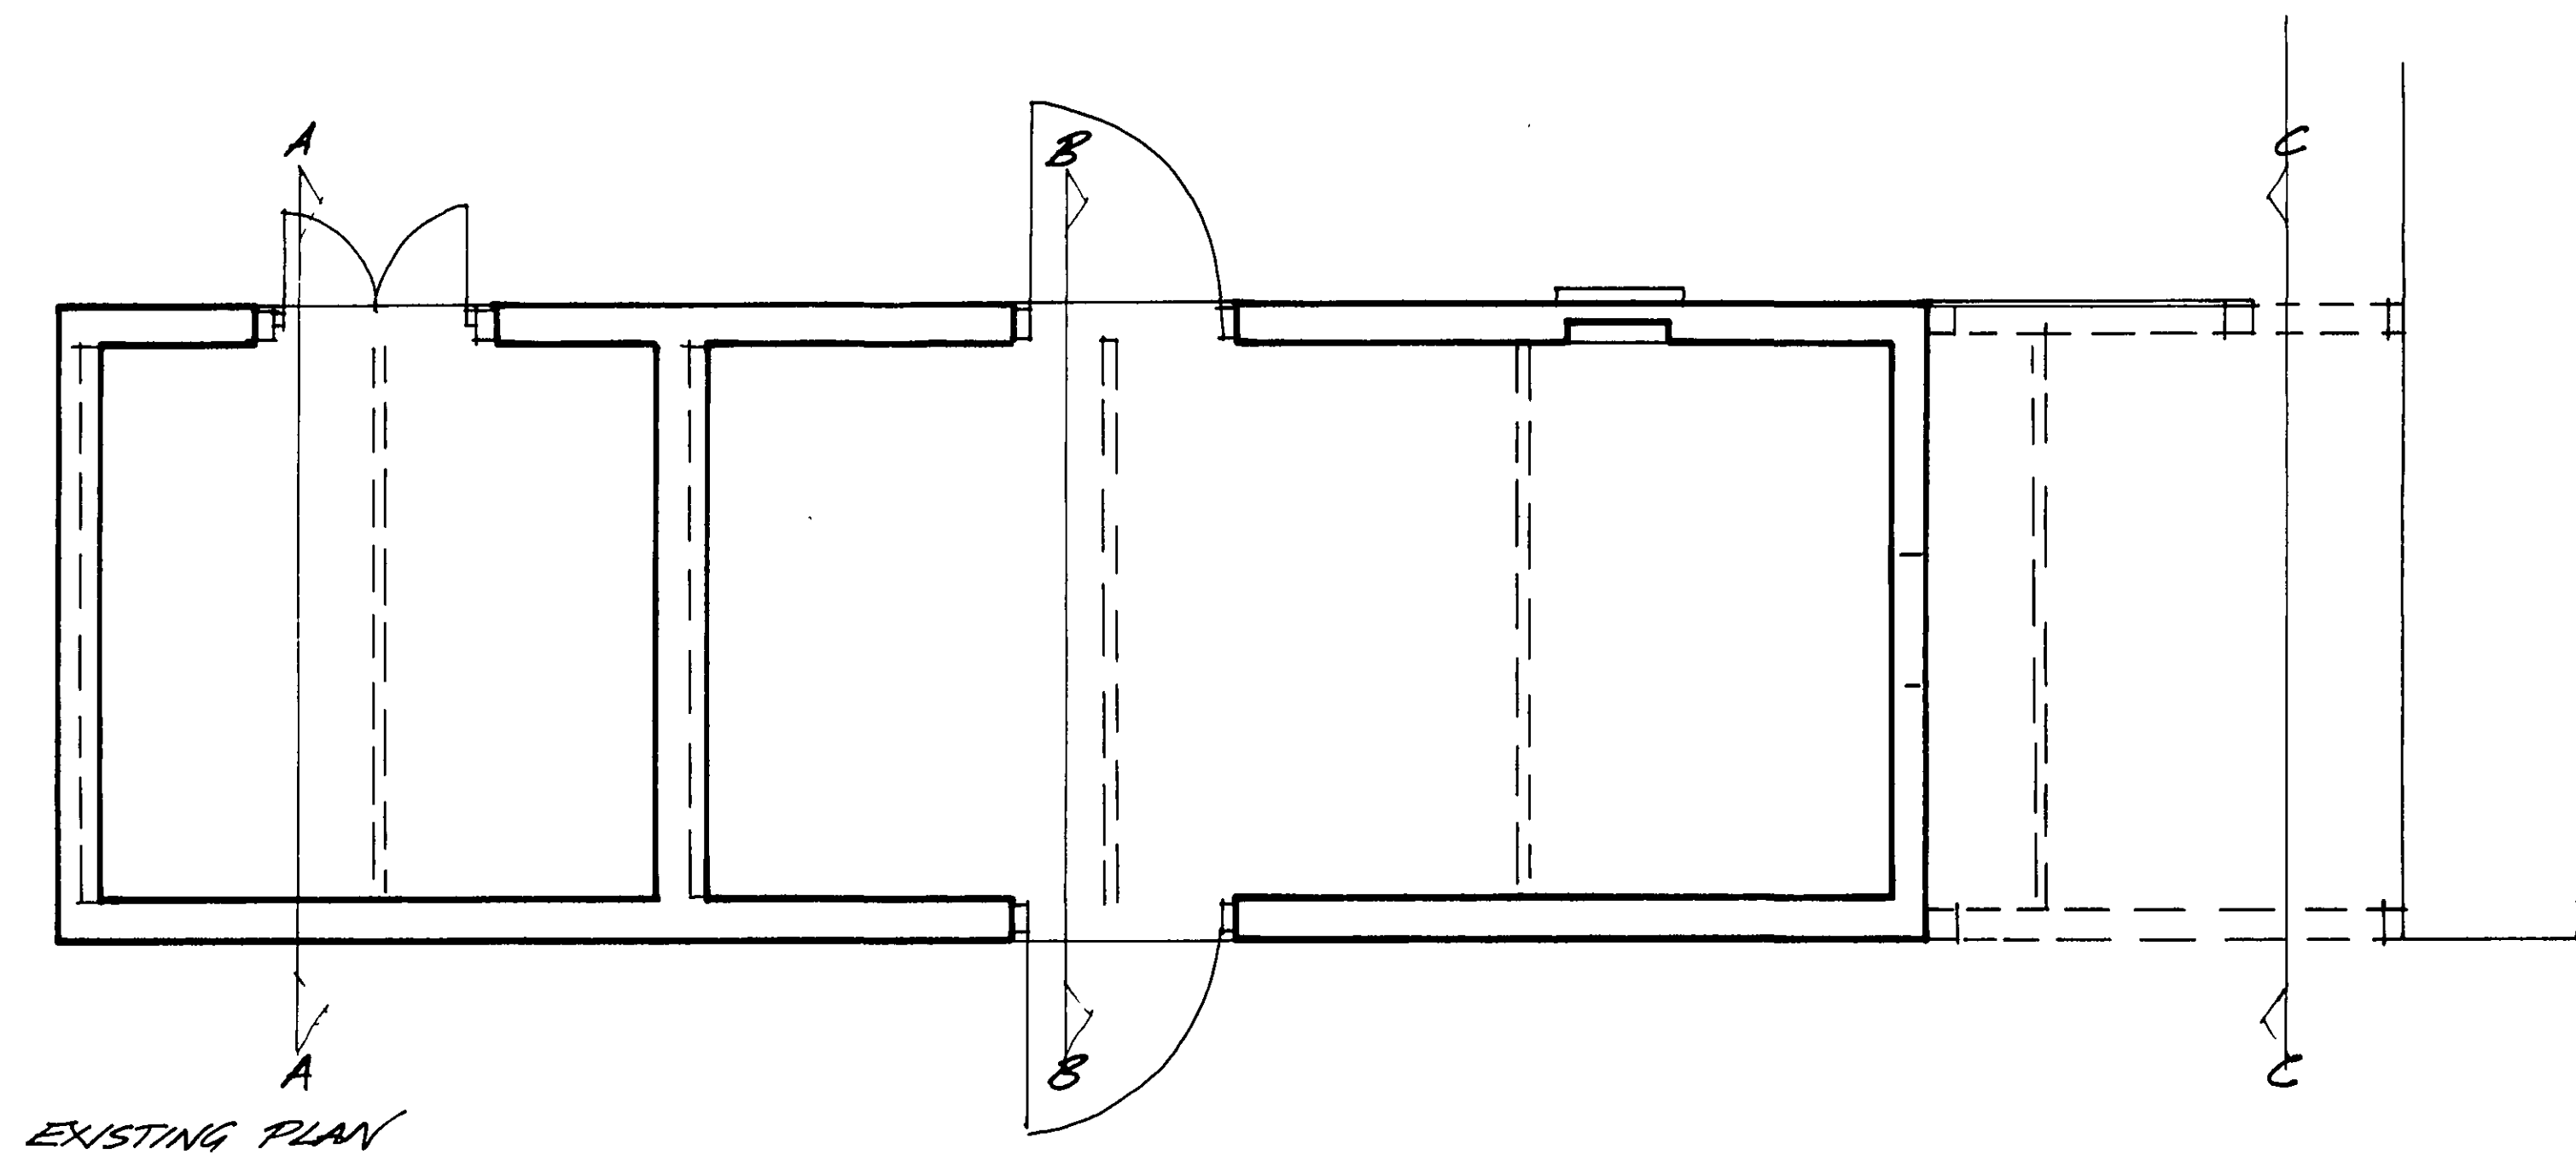


EXISTING PLAN

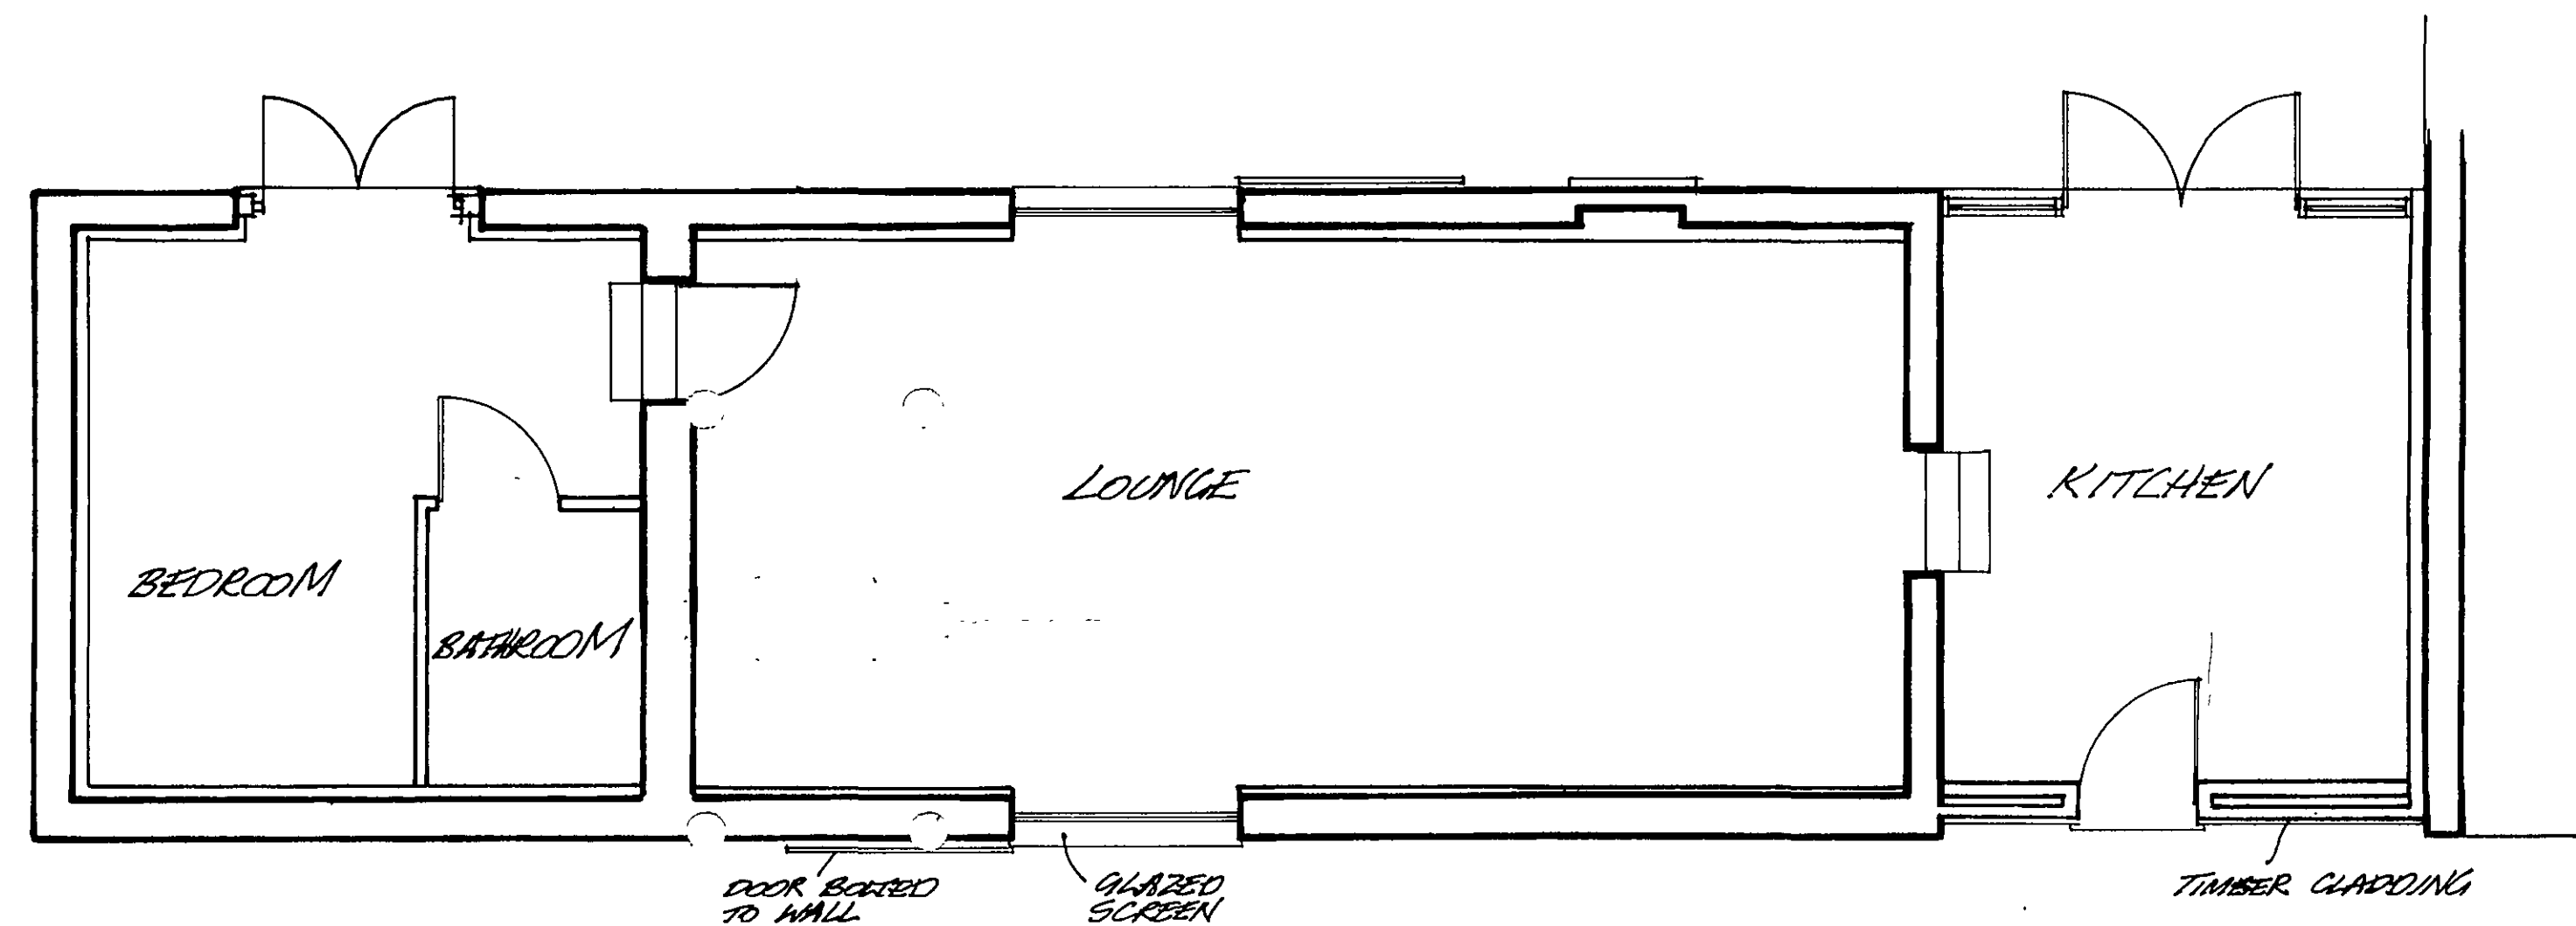


PROPOSED PLAN

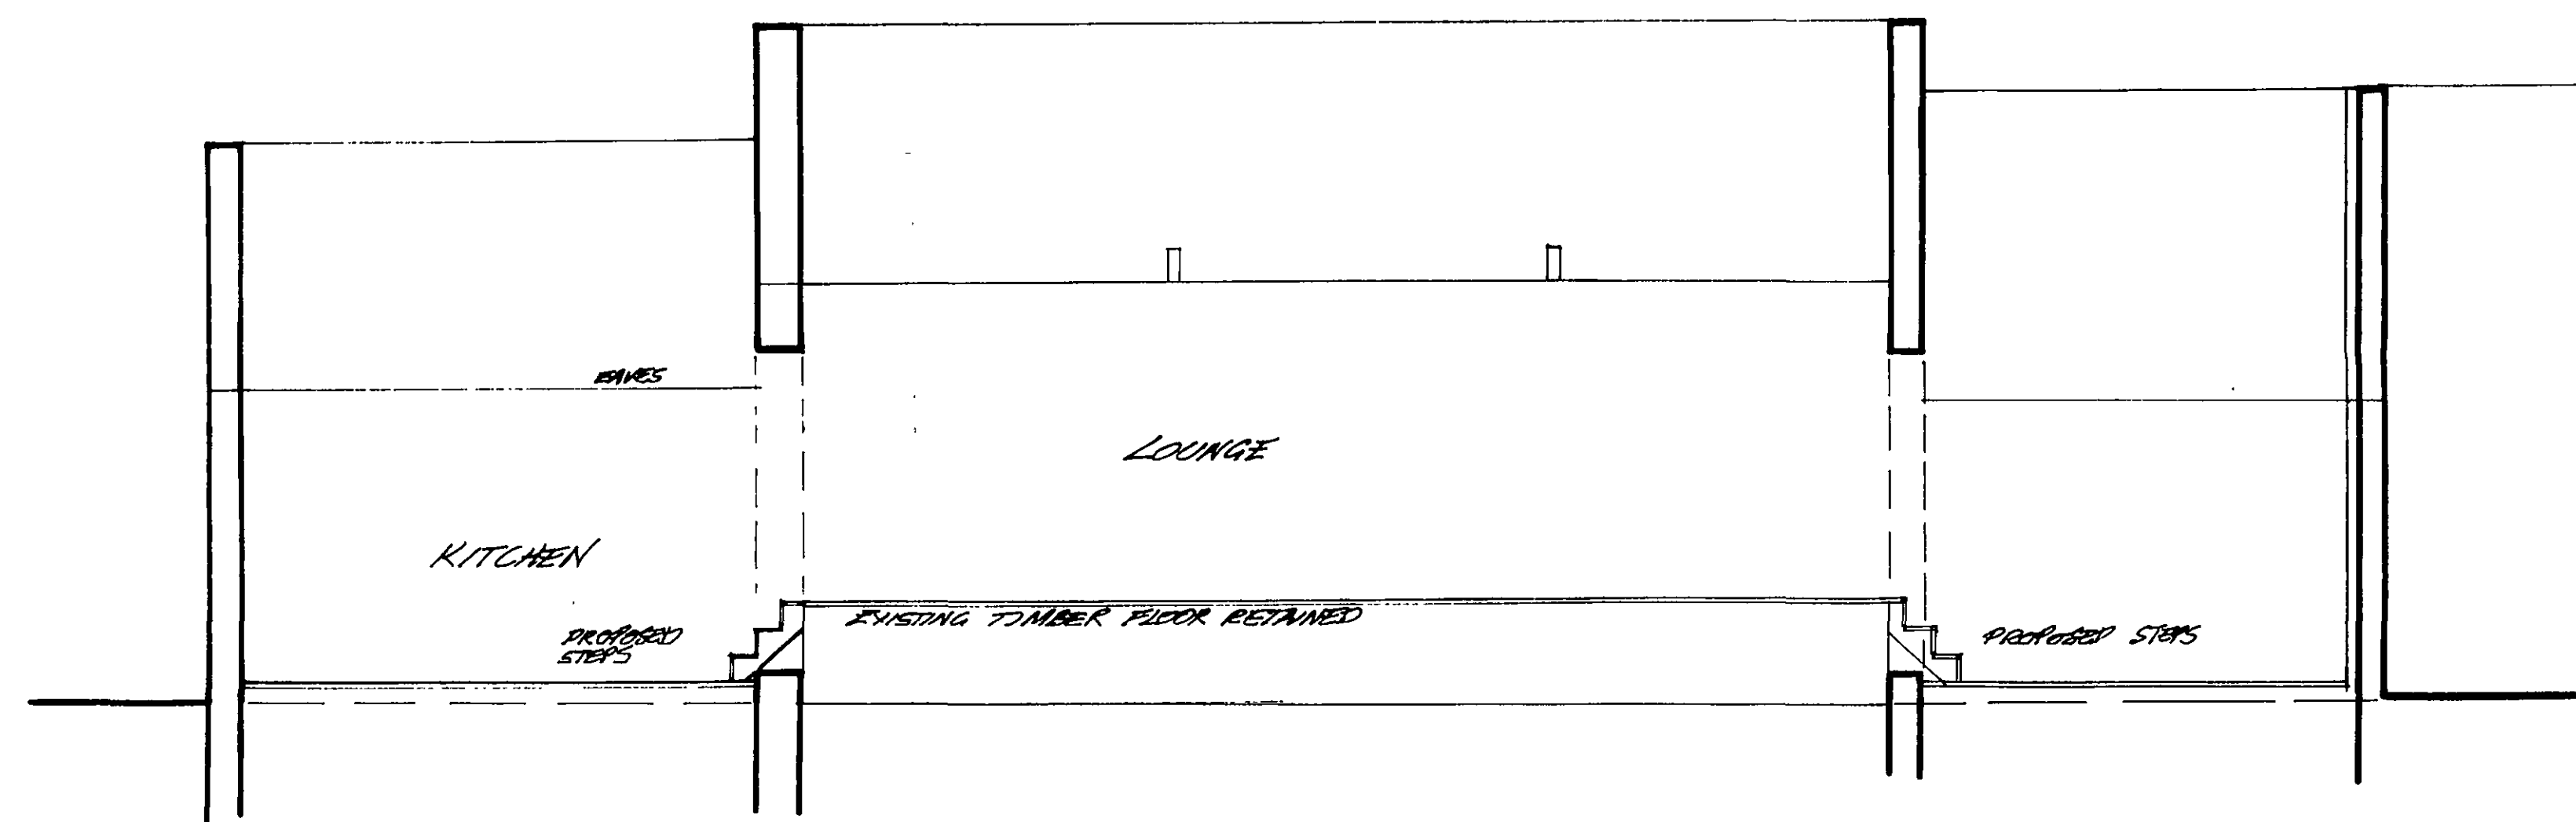


LONG SECTION PROPOSED

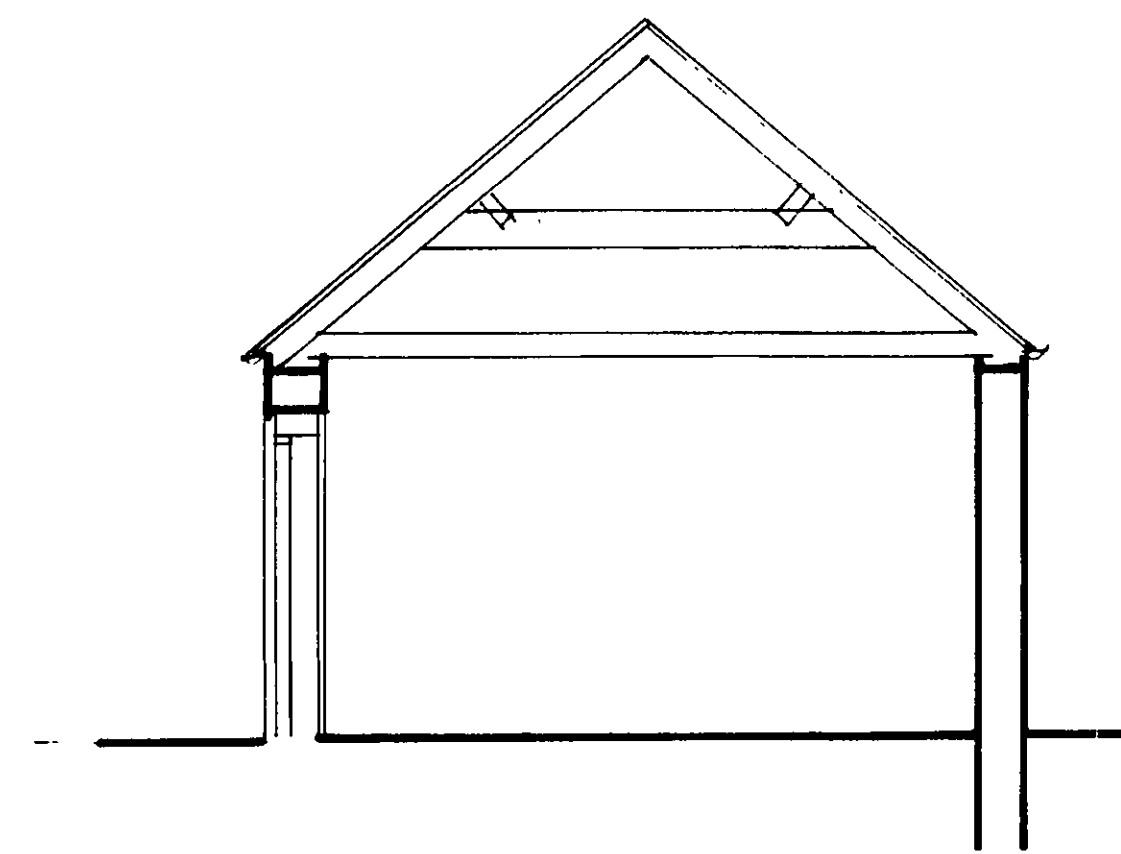


A-A EXISTING

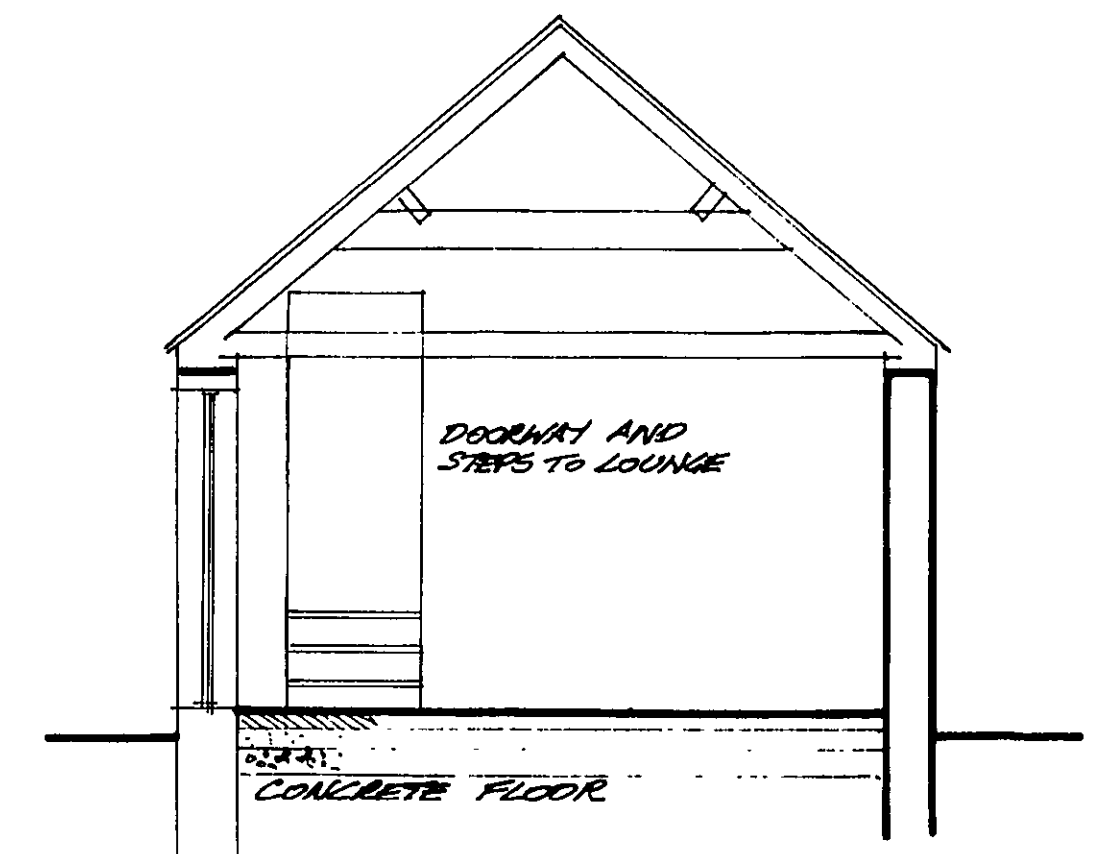


A-A PROPOSED

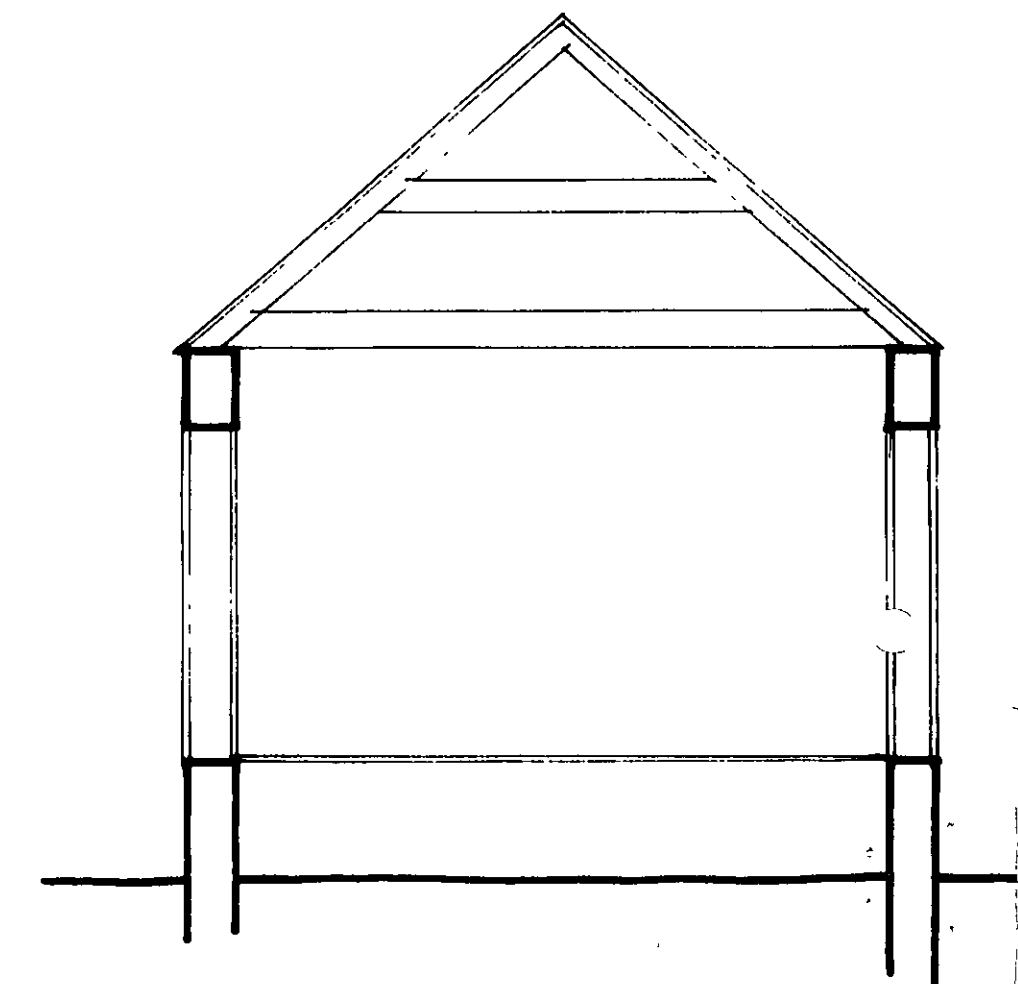


B-B EXISTING

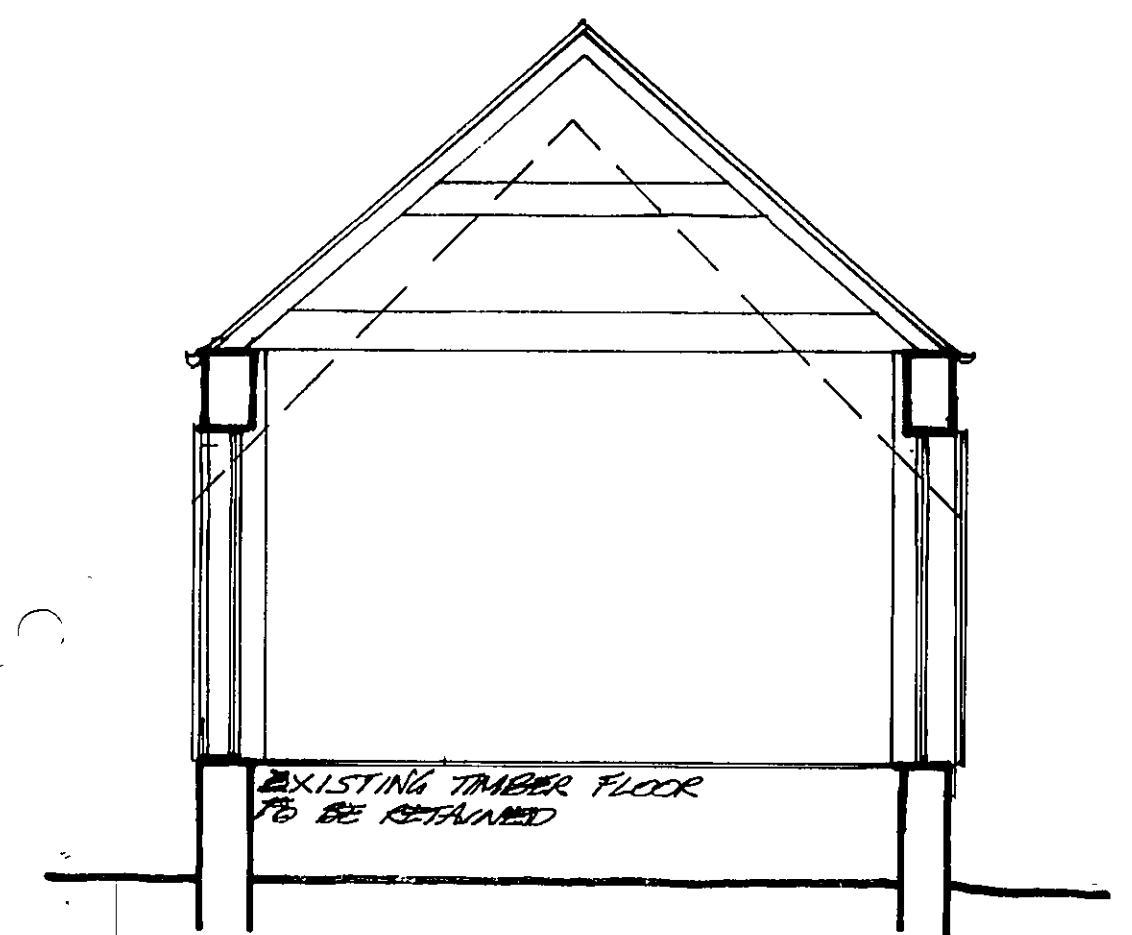

B-B PROPOSED

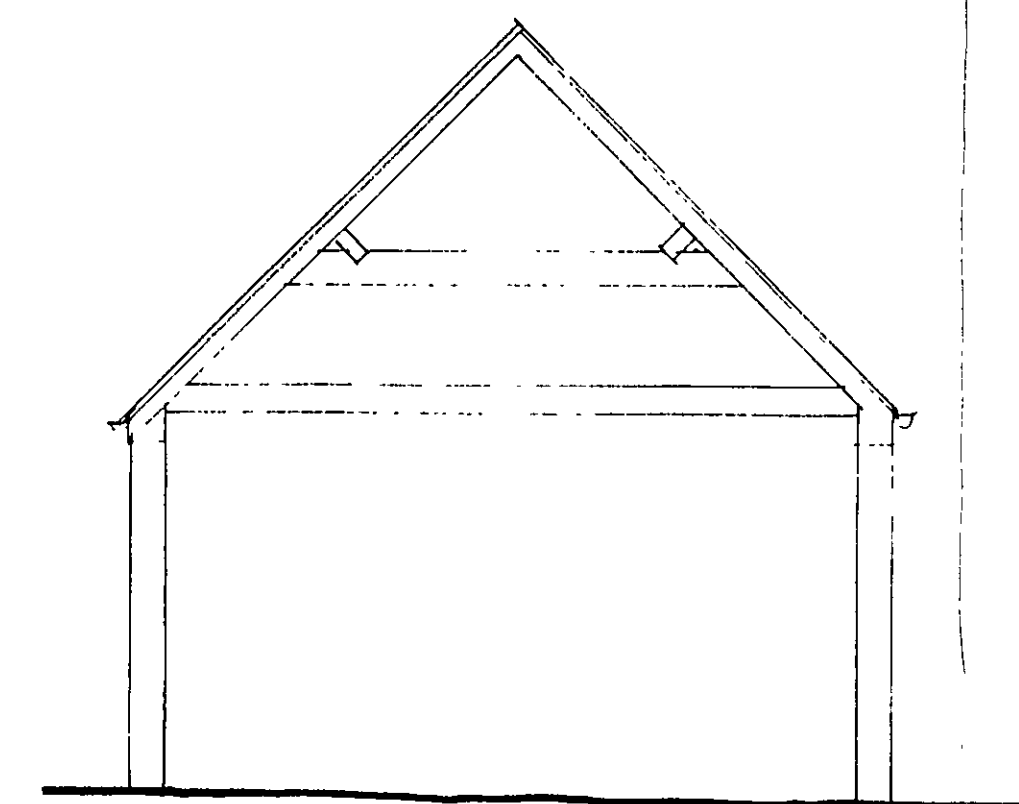

C-C EXISTING

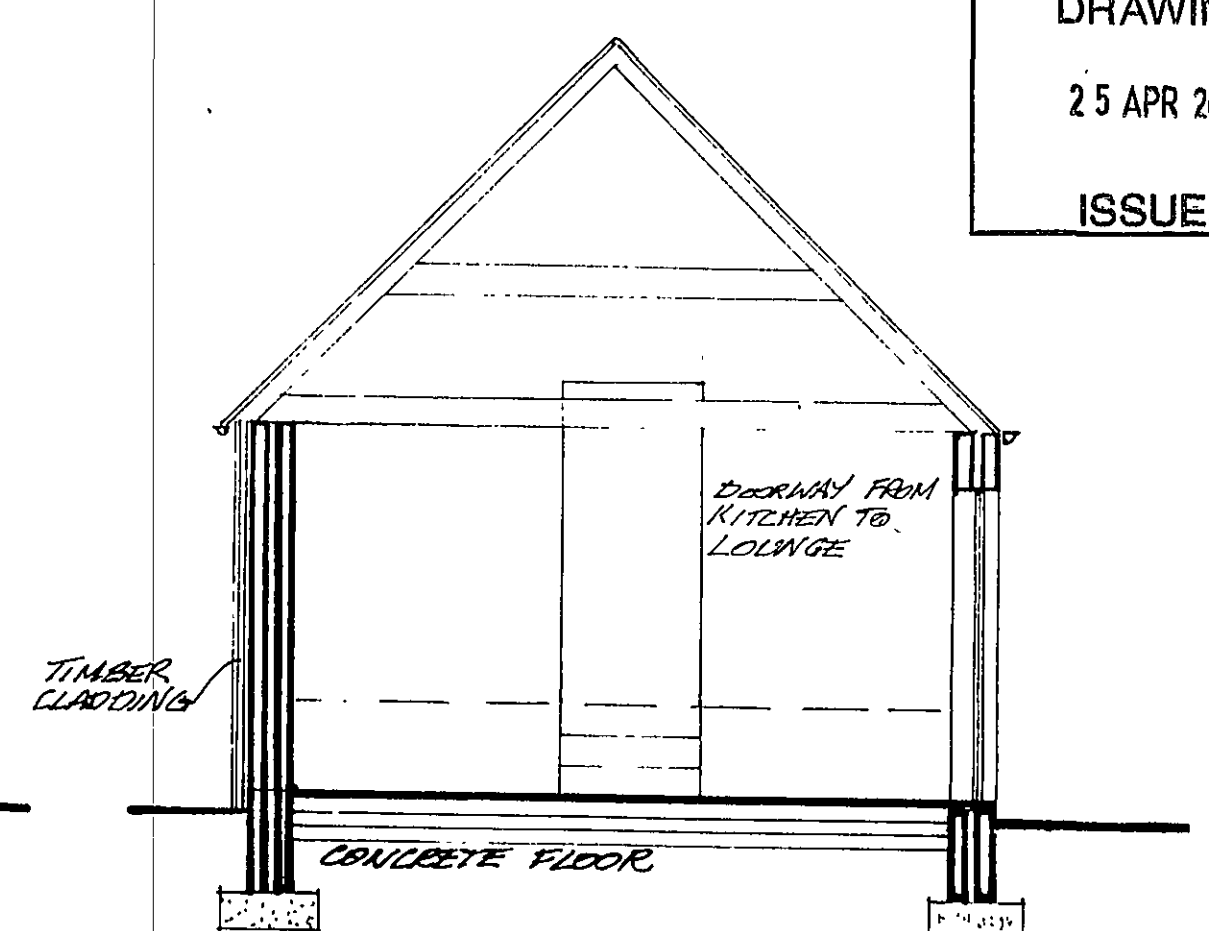

C-C PROPOSED

DRAWING

25 APR 2008

ISSUED

SHDC
Planning & Development
- 2 MAY 2008
Ref: 1595/07

AMENDED PLAN
Ref: A1

Rev.	By	Notes	Date
B	GJ	In accordance to SHDC req.	04/08
A	GJ	Revised proposals	04/08
rdc Robert Doughty Consultancy 32 High Street, Haveringham Seaforth, Lincolnshire NG34 0RA Tel: 01529 421646 Fax: 01529 421328 Email: admin@rdc-handplan.co.uk Web: www.rdc-handplan.co.uk			
Client: Ms C Foley Project: BARN CONVERSION GERNEY BOADWATE Drawing title: Plans & Sections			
Job No.	Drawing No.	Rev.	Drawn
12201	R501	A	GJ
Scale	Date	Checked	
1:50	01/08		

DO NOT SCALE from this drawing. All measurements should be checked against the site conditions and any discrepancies should be brought to the attention of the Project Doughty Consultancy.