

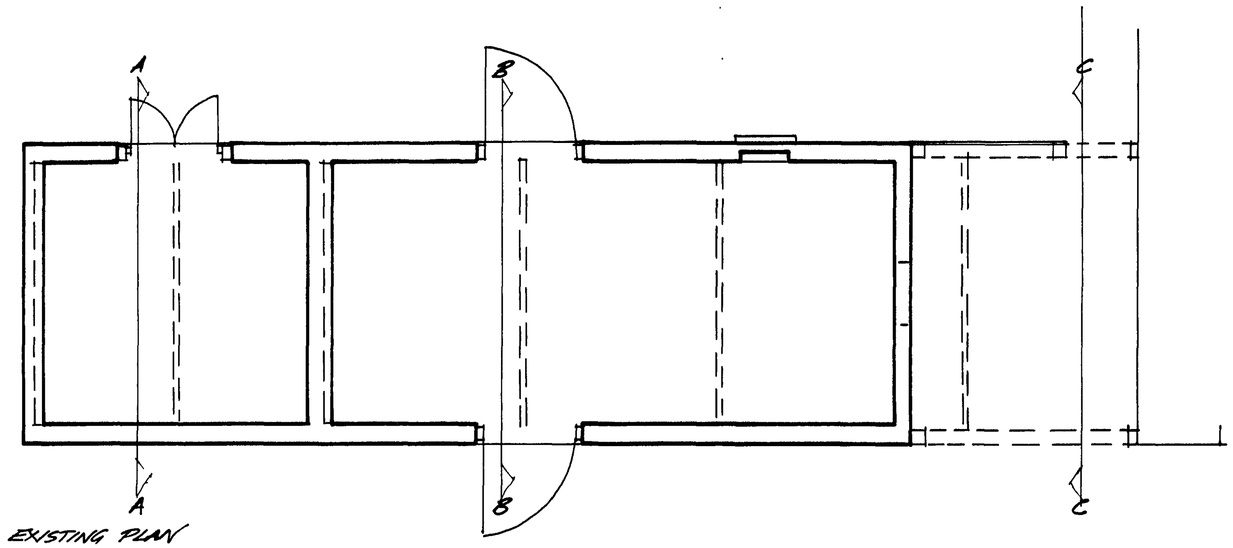



EXISTING PLAN

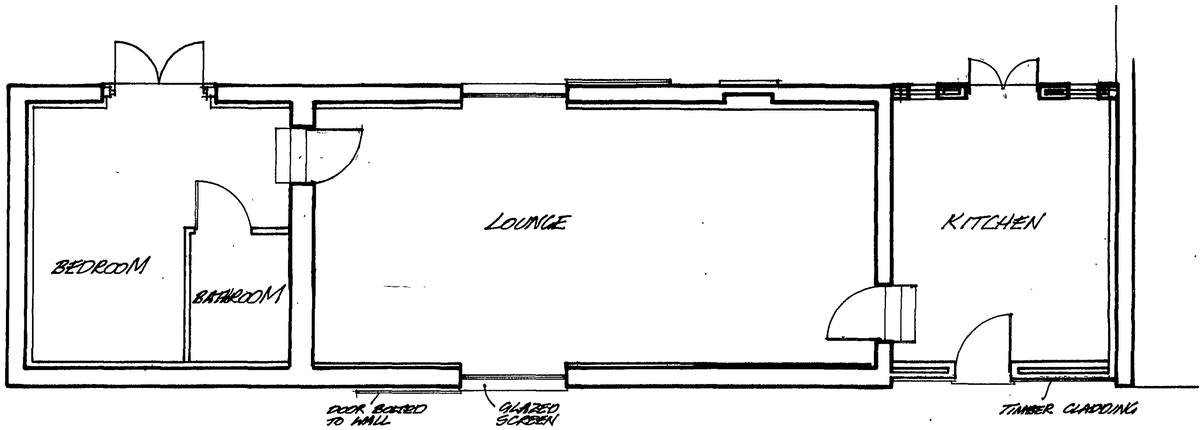


PROPOSED PLAN

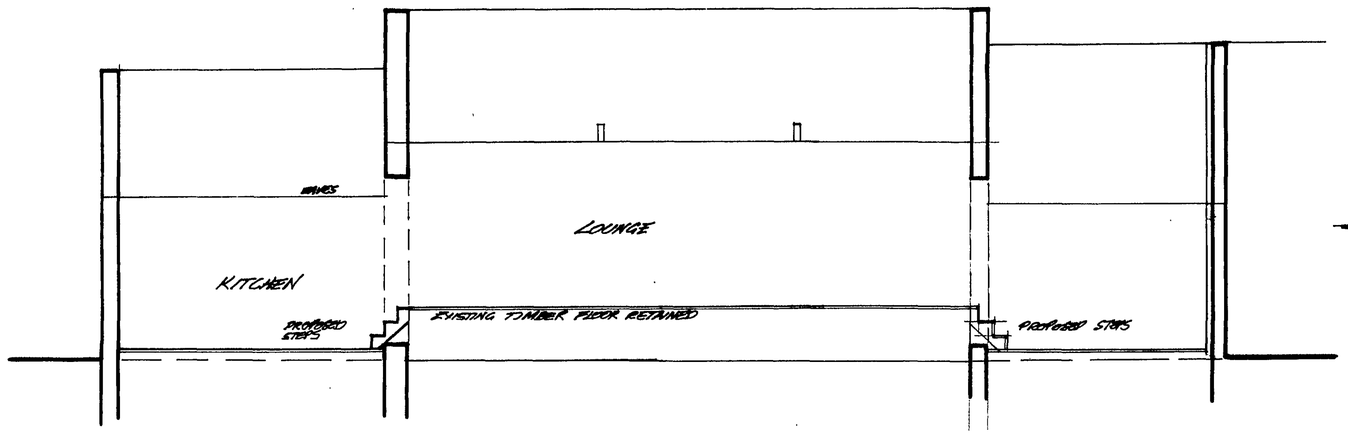


LONG SECTION PROPOSED

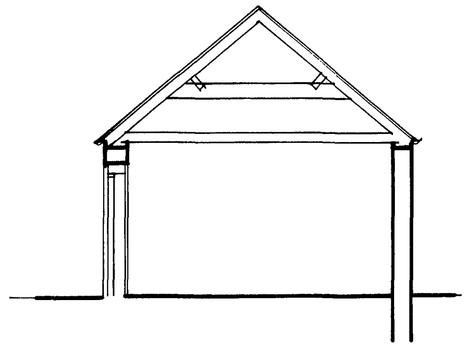


A-A EXISTING

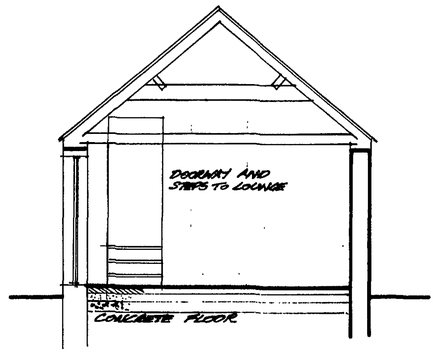


A-A PROPOSED

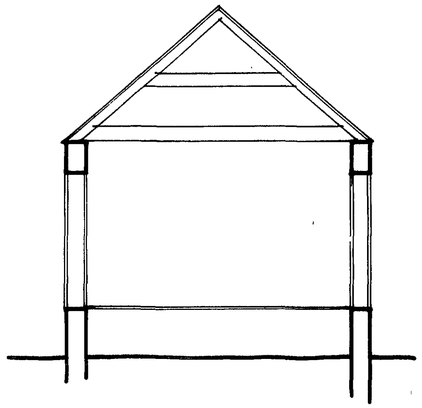


B-B EXISTING

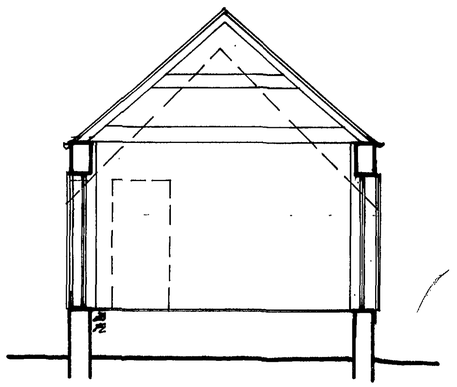

B-B PROPOSED

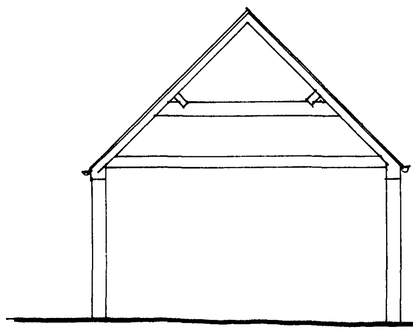

C-C EXISTING

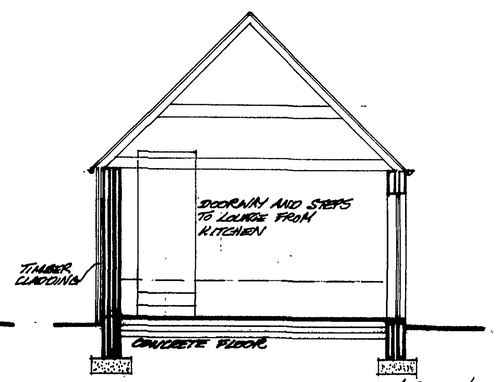

C-C PROPOSED

Rev.	By	Notes	Date
A	CJ	Revised Proposals	04/08

rdc
Robert Doughty Consultancy

32 High Street, Helpringham © Sleaford, Lincolnshire NG34 0RA
Tel: 01529 421686
Fax: 01529 421358
Email: admin@rdc.landplan.co.uk
Web: www.rdc-landplan.co.uk

Client: Ms C Foley

Project: BARN CONVERSION GEDNEY BROADGATE

Drawing title: PLANS & SECTIONS

Job No.	Drawing No.	Rev.	Drawn
02/01	PS01	A	CJ
Scale: 1:50	Date: 01/08		Checked

DO NOT SCALE from this drawing. All measurements should be checked against on site conditions and any discrepancies should be brought to the attention of the Robert Doughty Consultancy