




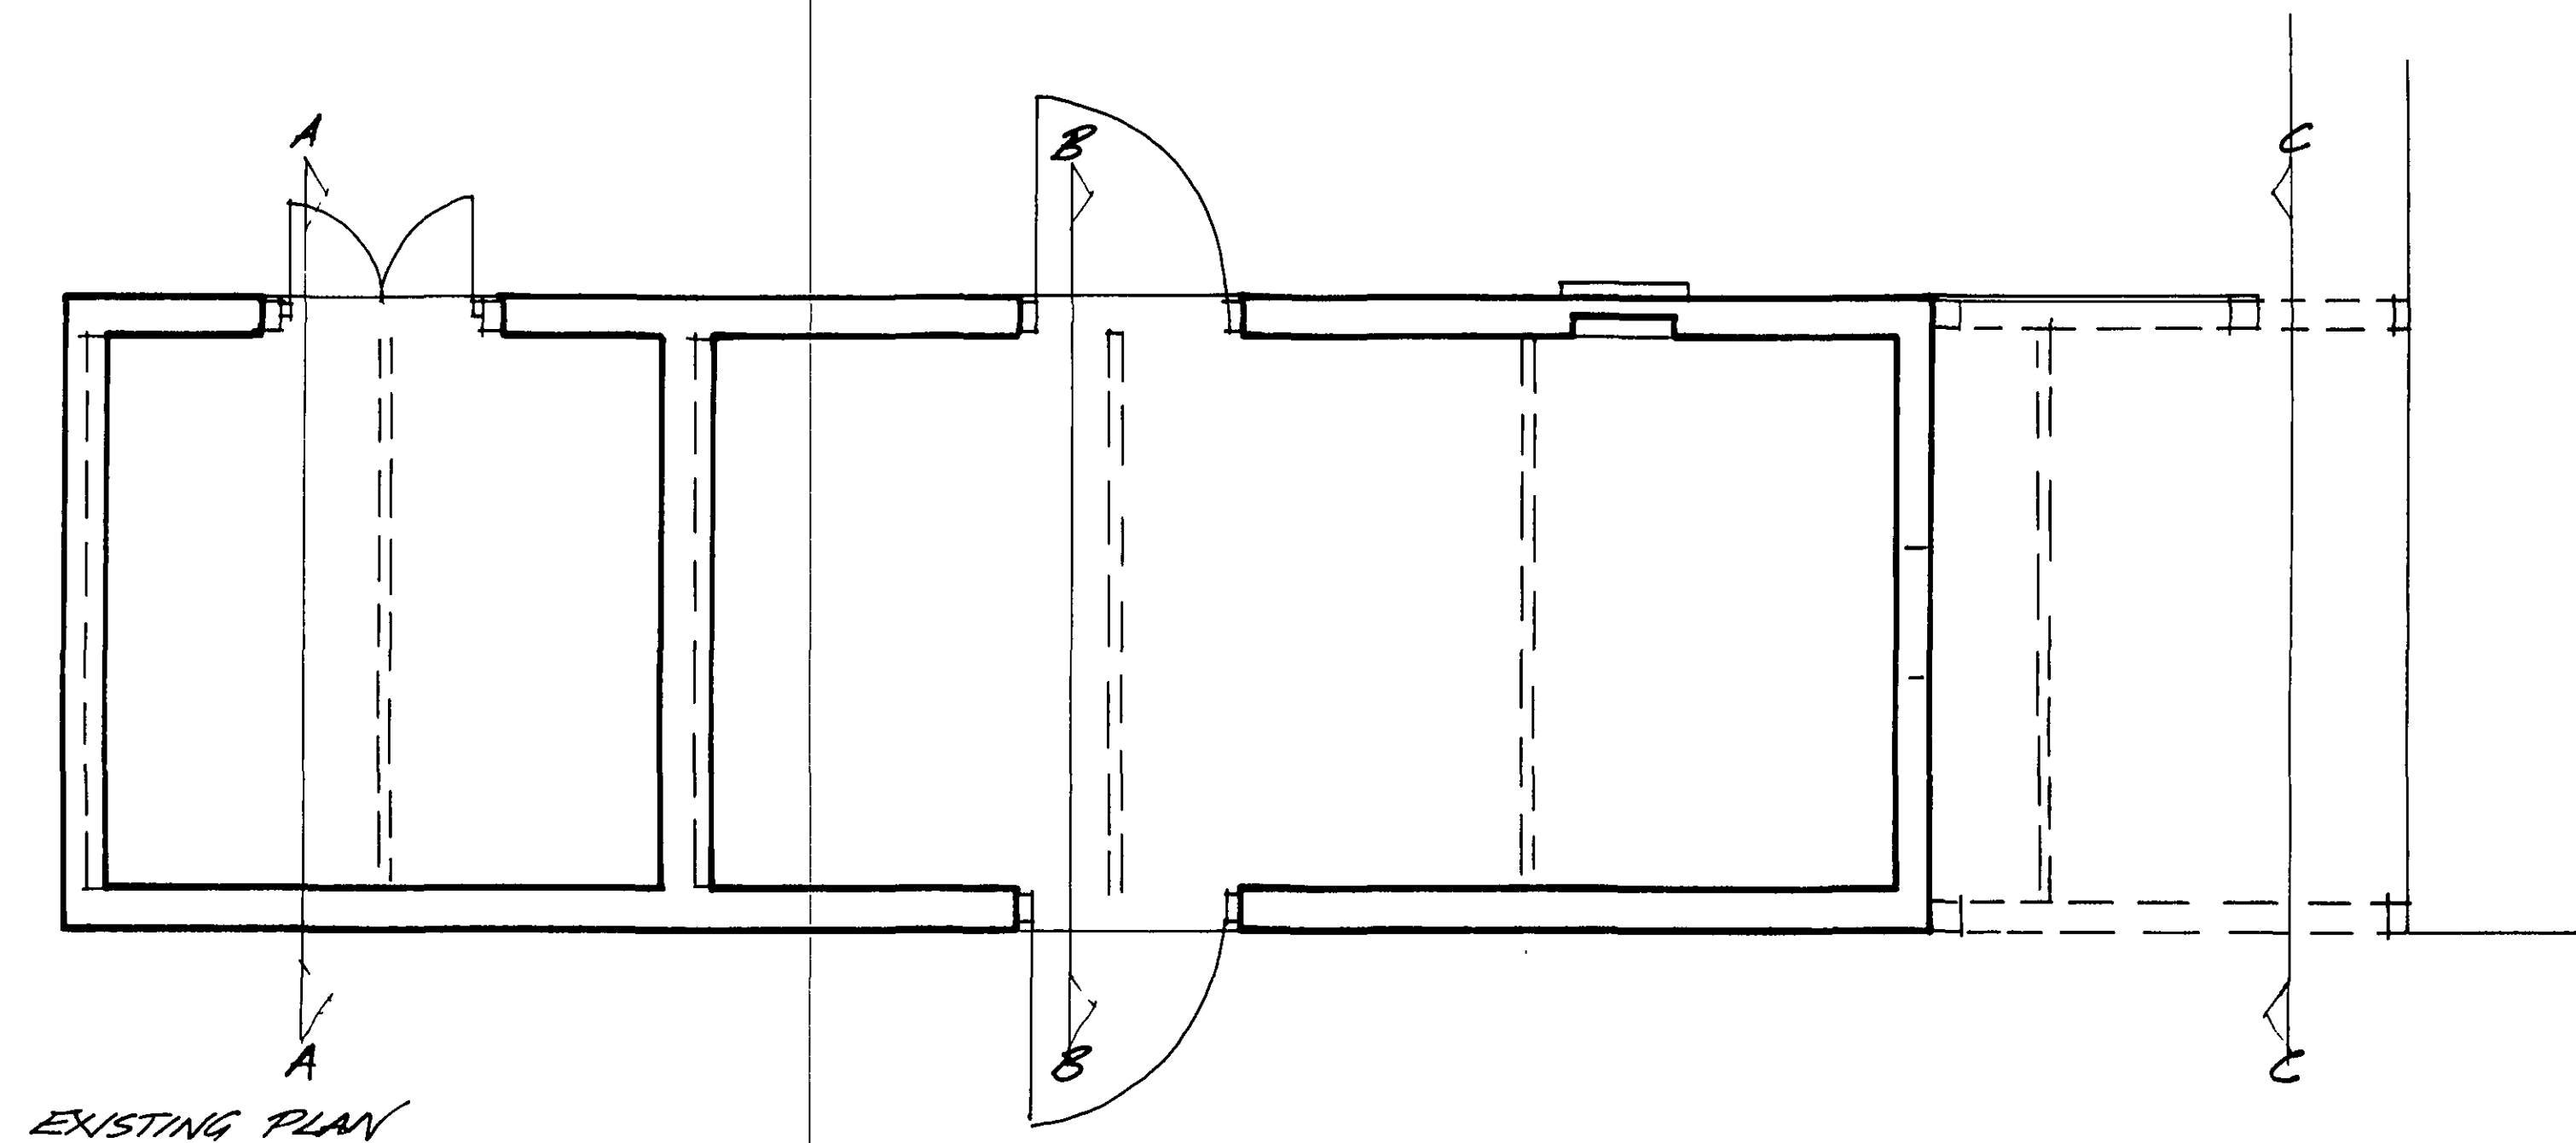


EXISTING PLAN

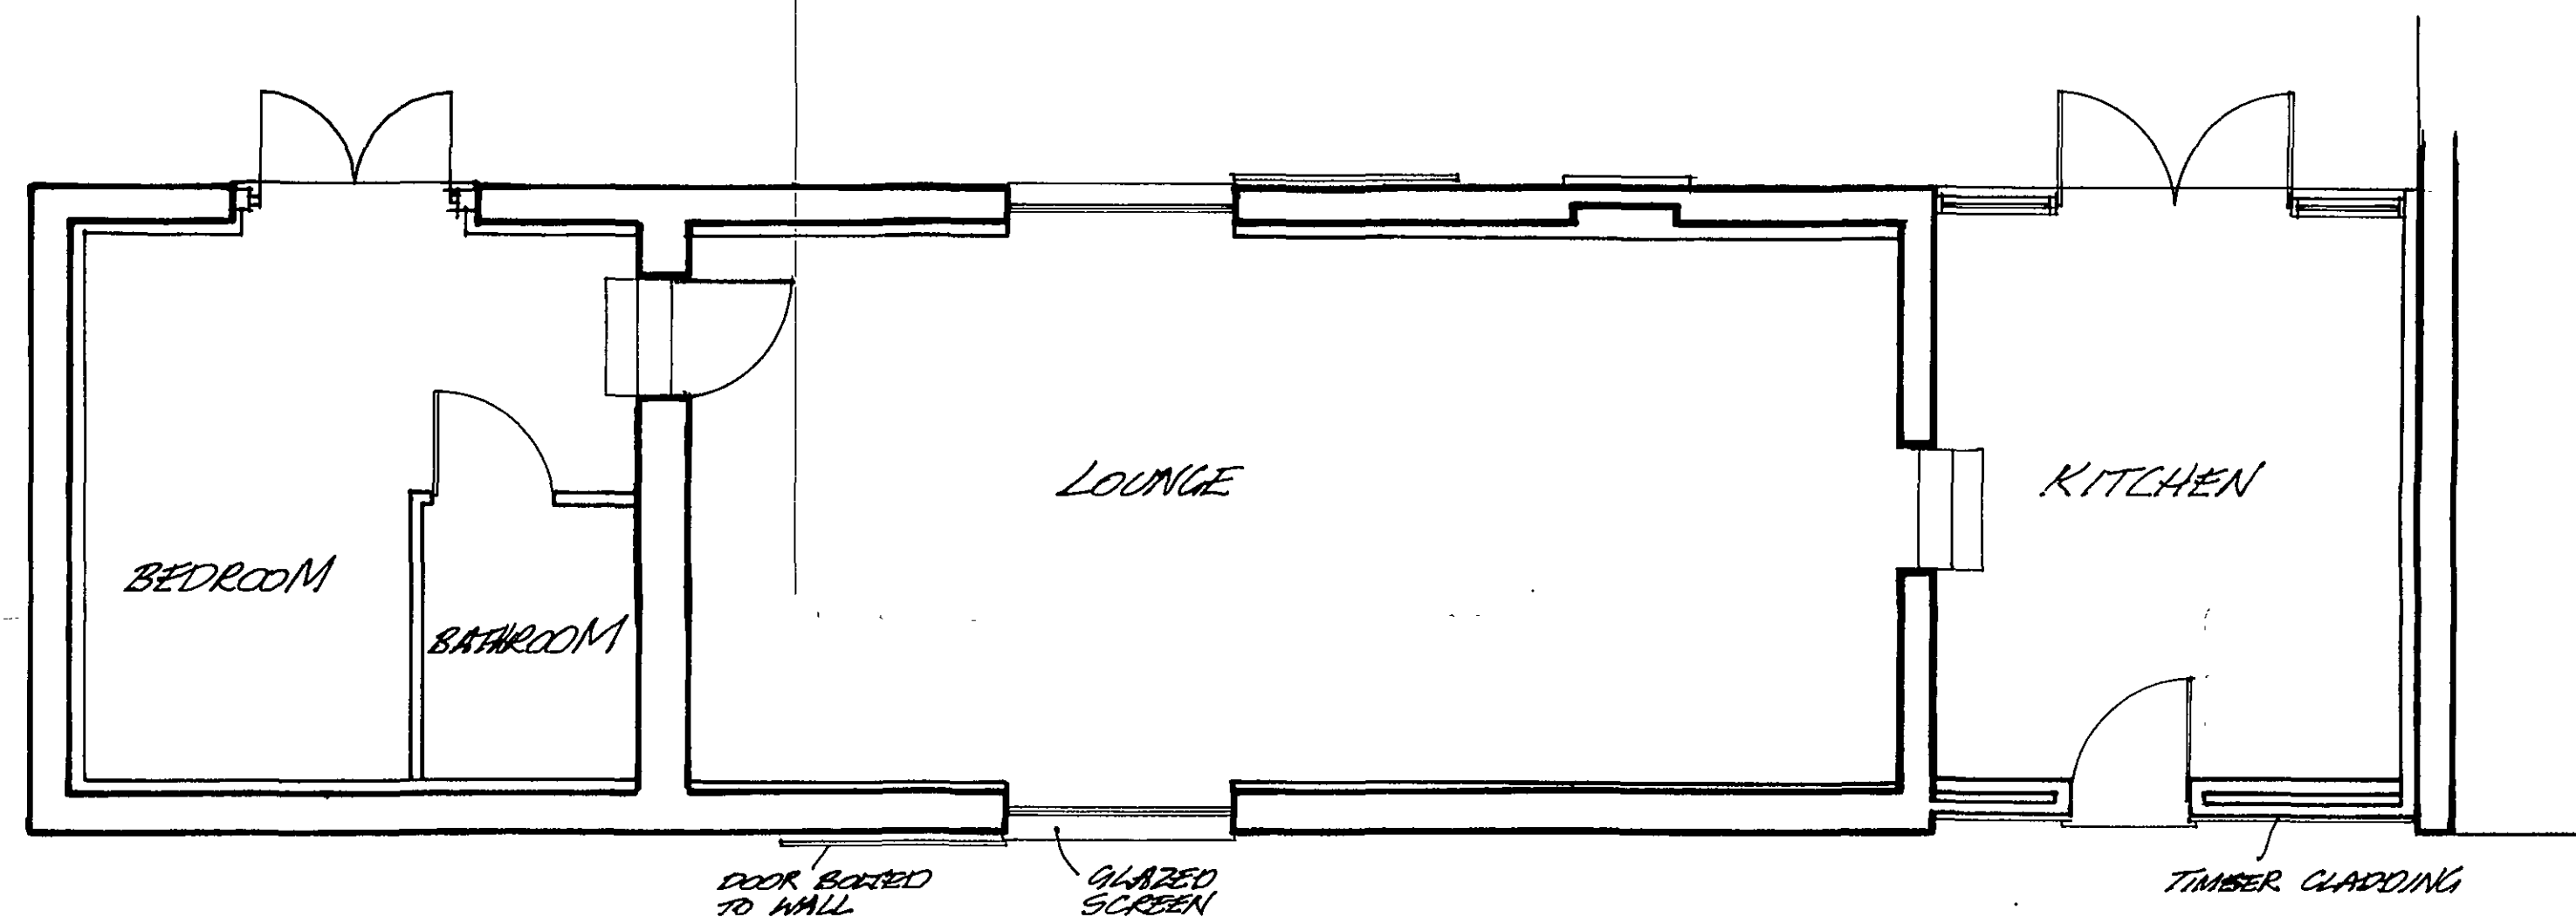


PROPOSED PLAN

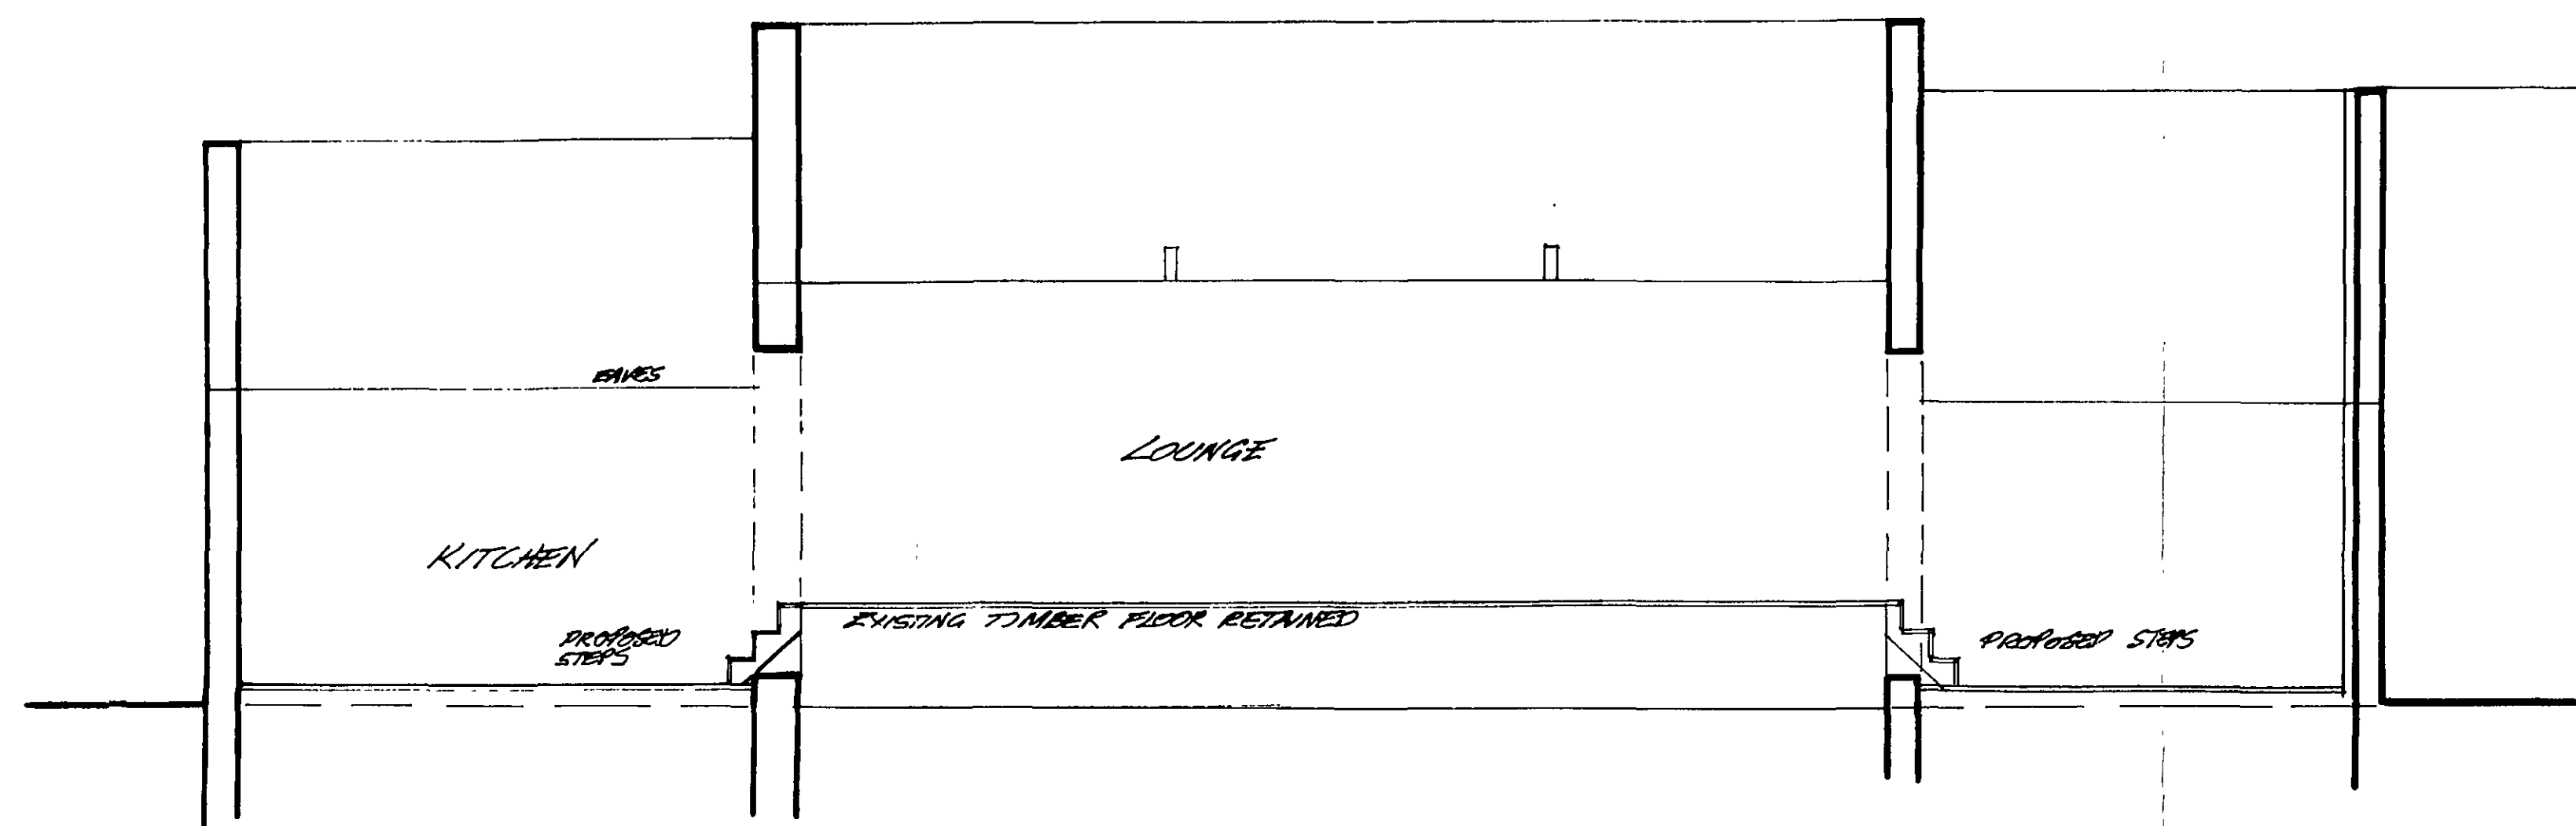


LONG SECTION PROPOSED

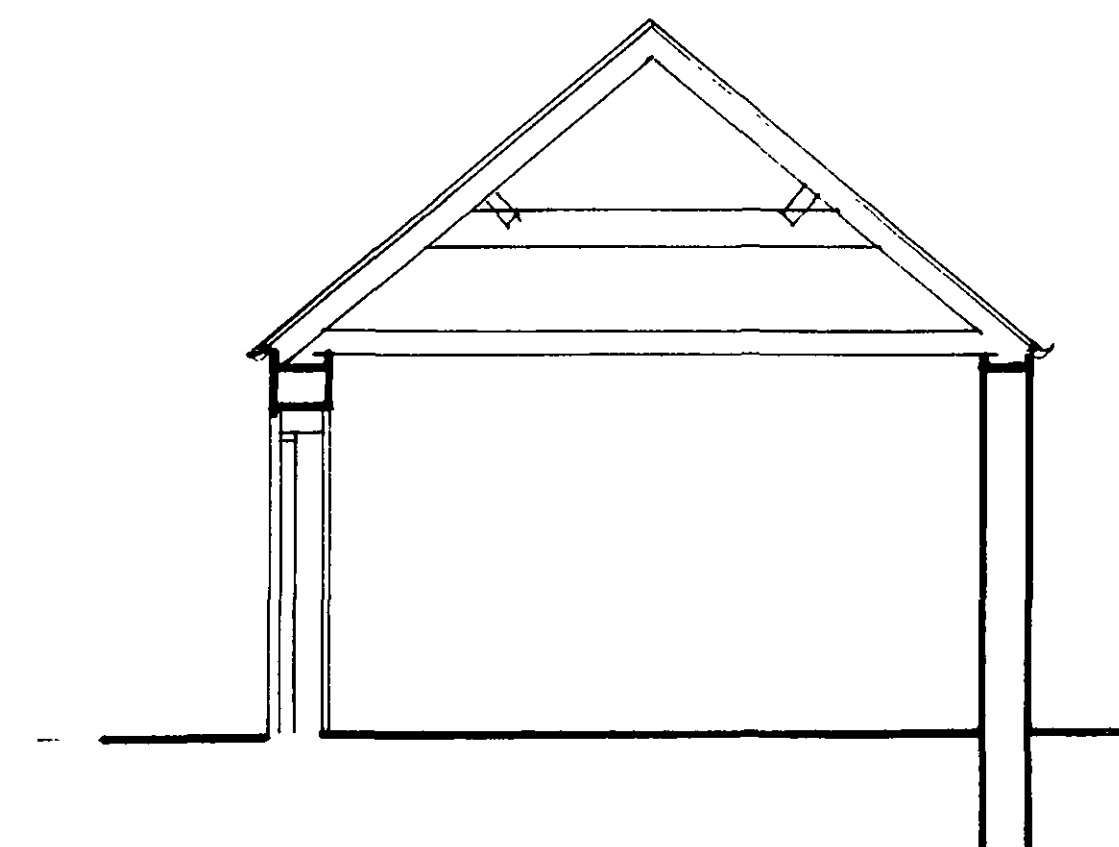


A-A EXISTING

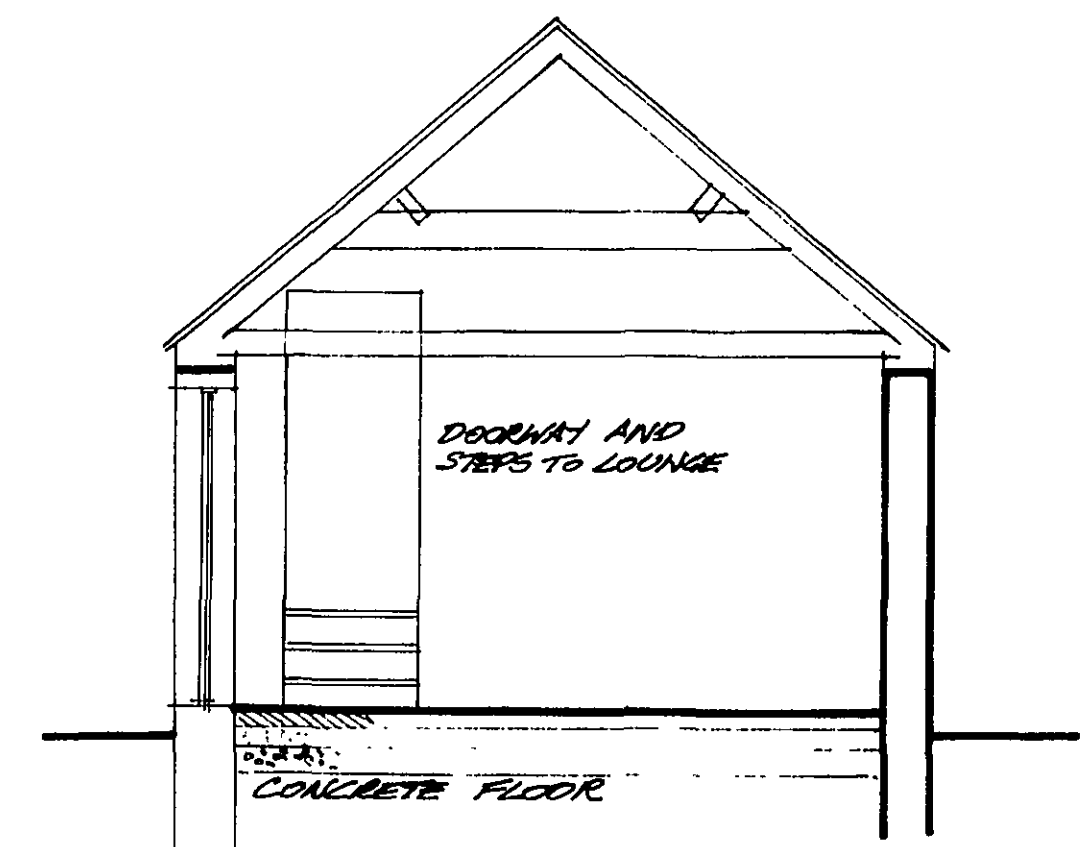


A-A PROPOSED

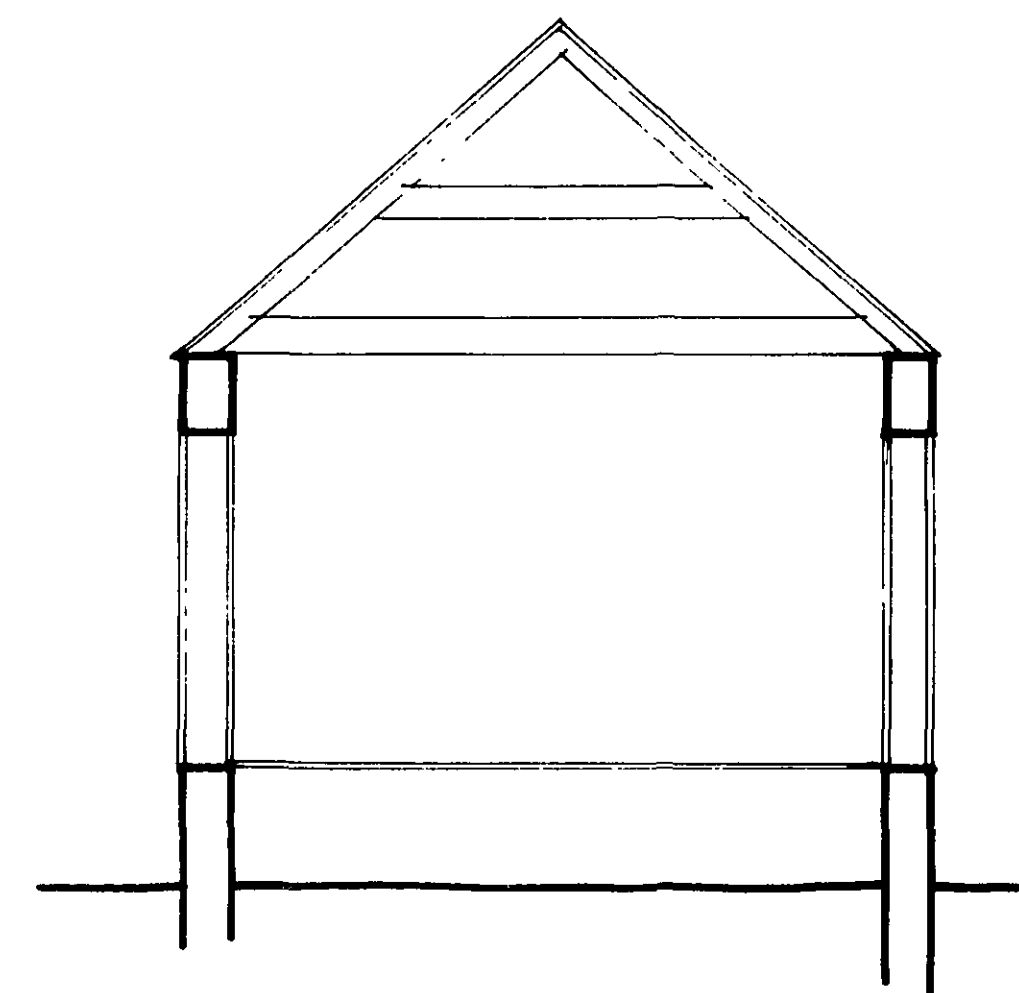


B-B EXISTING

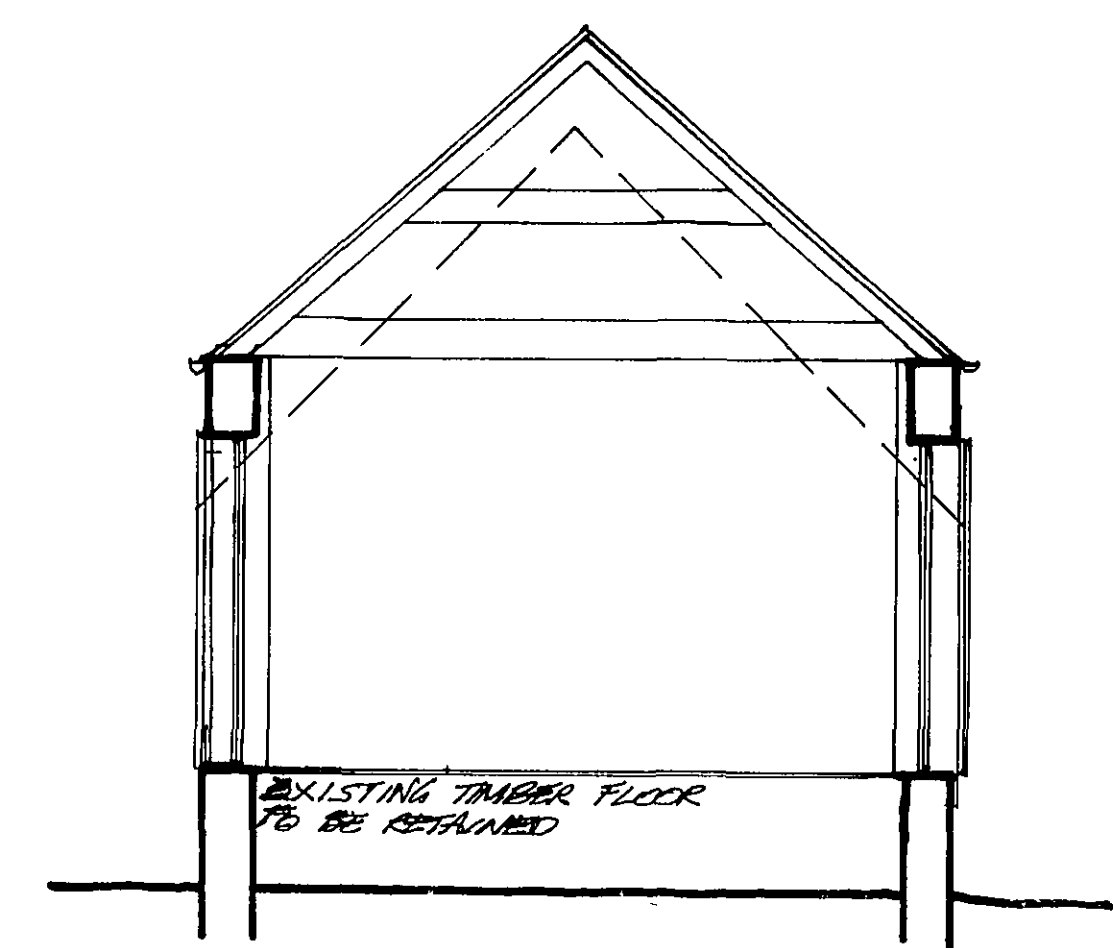

B-B PROPOSED

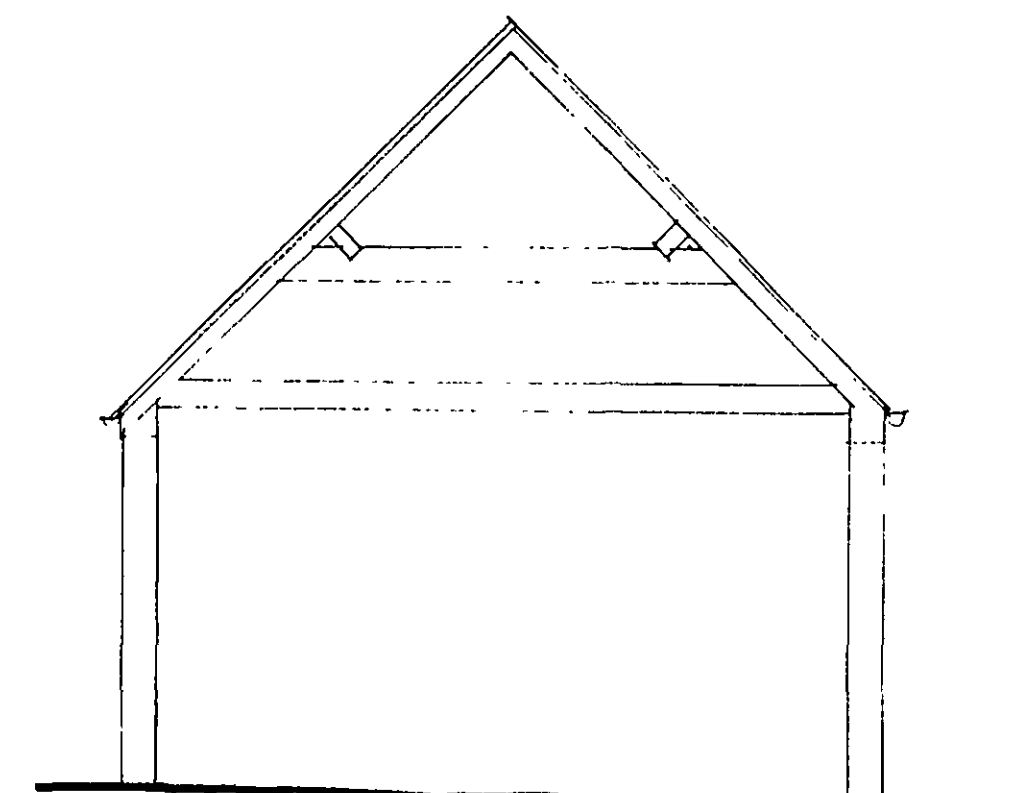

C-C EXISTING

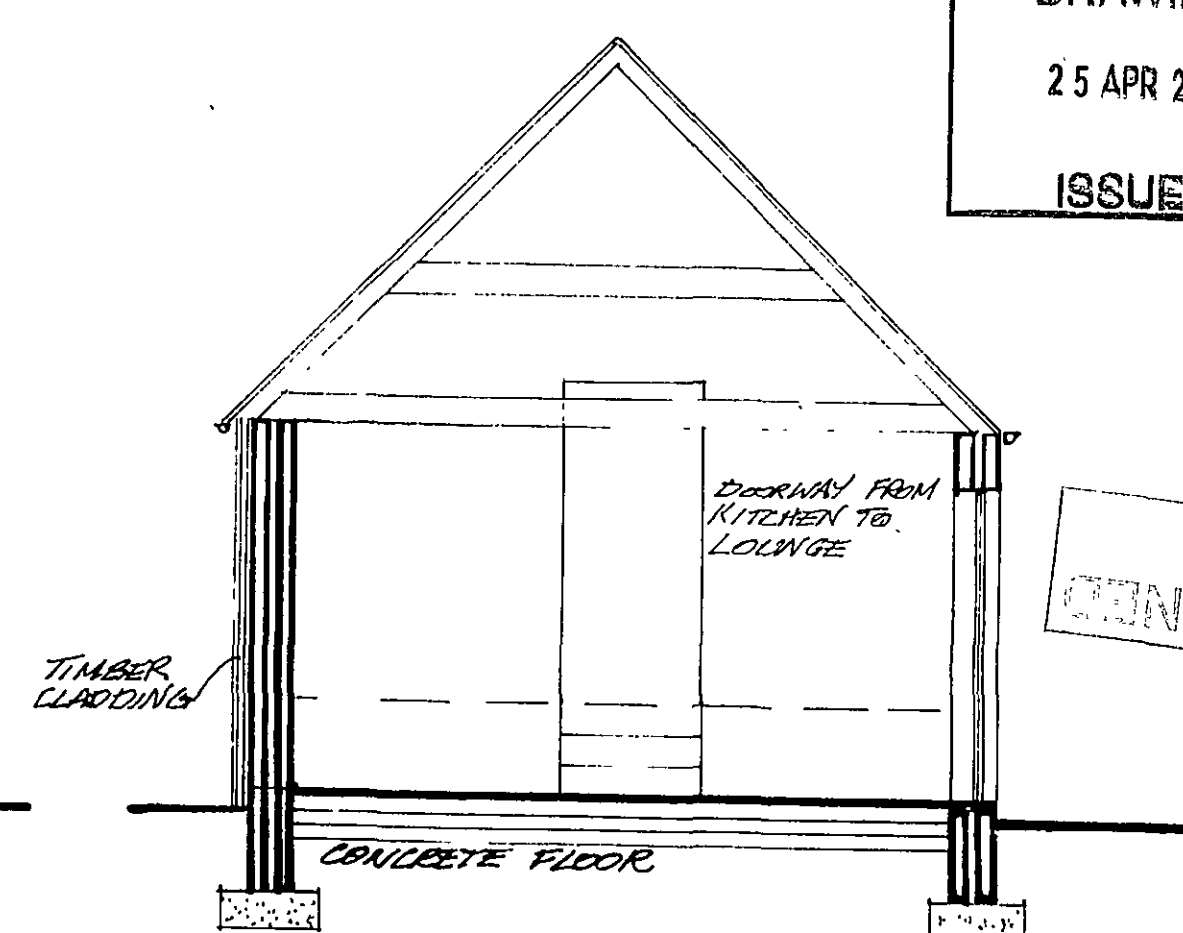

C-C PROPOSED

DRAWING
25 APR 2008
ISSUED

DETERMINED
PLAN

SHDC
Planning & Development
- 2 MAY 2008
Ref: 1995/07

WENDED PLAN
1:50
A

Rev.	By	Notes	Date
B	GJ	In accordance to SHDC req.	04/08
A	GJ	Revised proposals	04/08
rdc Robert Doughty Consultancy 32 High Street, Heston, London W5 2ET Tel: 01895 421545 Fax: 01895 421558 Email: admin@rdc-landplan.co.uk Web: www.rdc-landplan.co.uk			
Client: Ms C Foley			
Project: BARN CONVERSION GEORGE BOADGATE			
Drawing title: PLANS & SECTIONS			
Job No: 22001	Drawing No: PS01	Rev: A	Drawn: GJ
Scale: 1:50	Date: 01/08	Checked:	

DO NOT SCALE from the drawing. All measurements should be checked against the site conditions and any discrepancies should be brought to the attention of the Project Doughty Consultancy.