
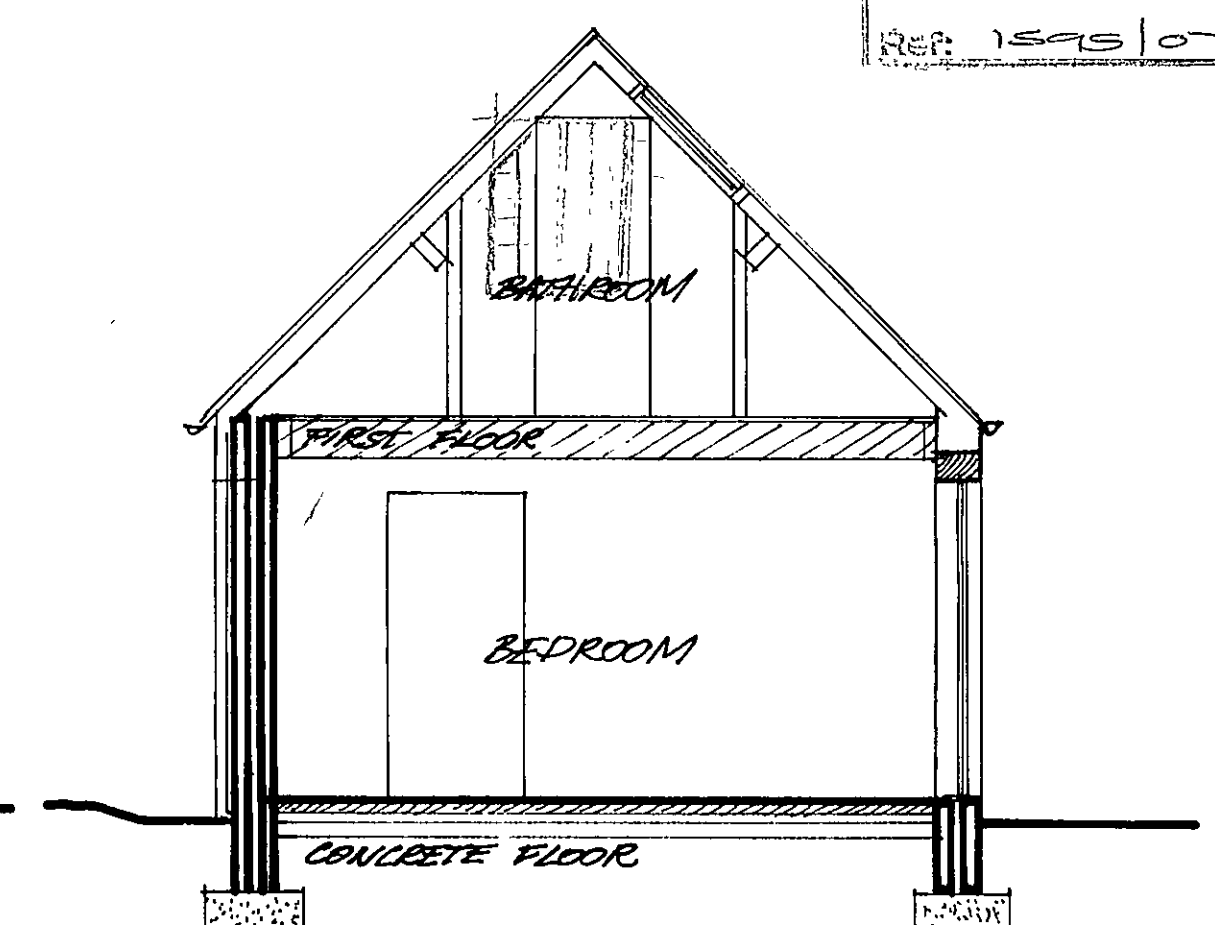
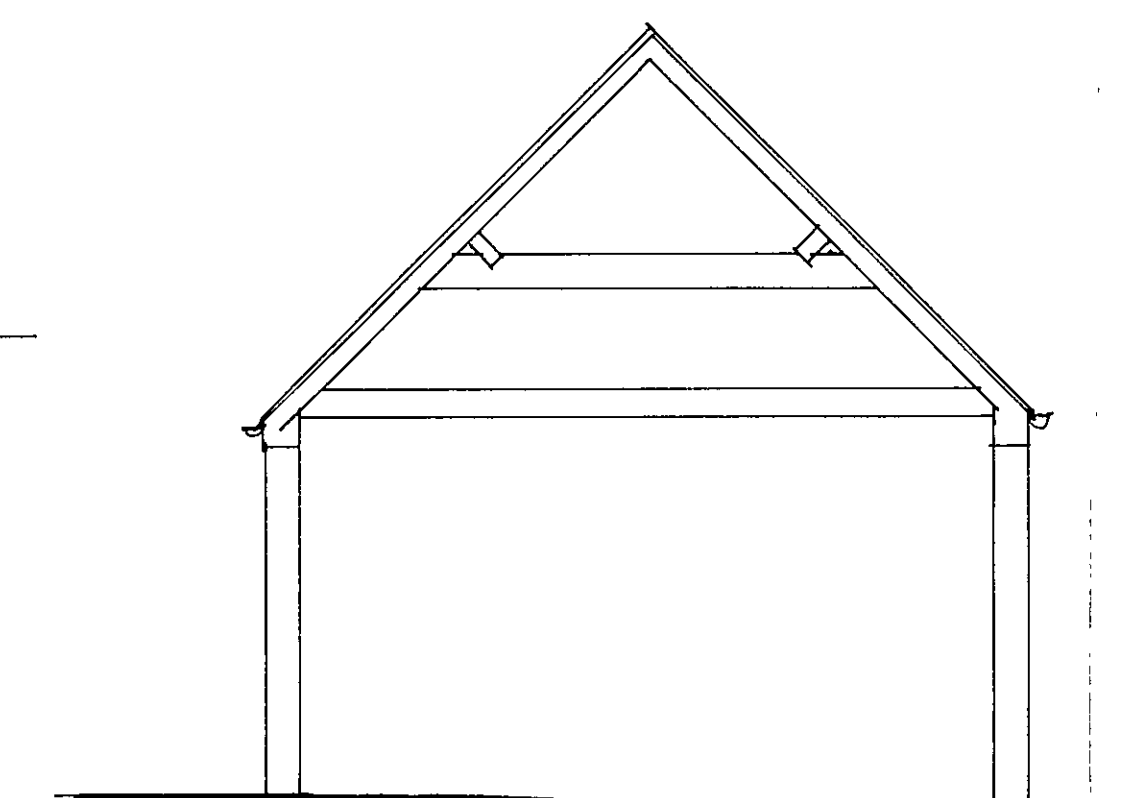
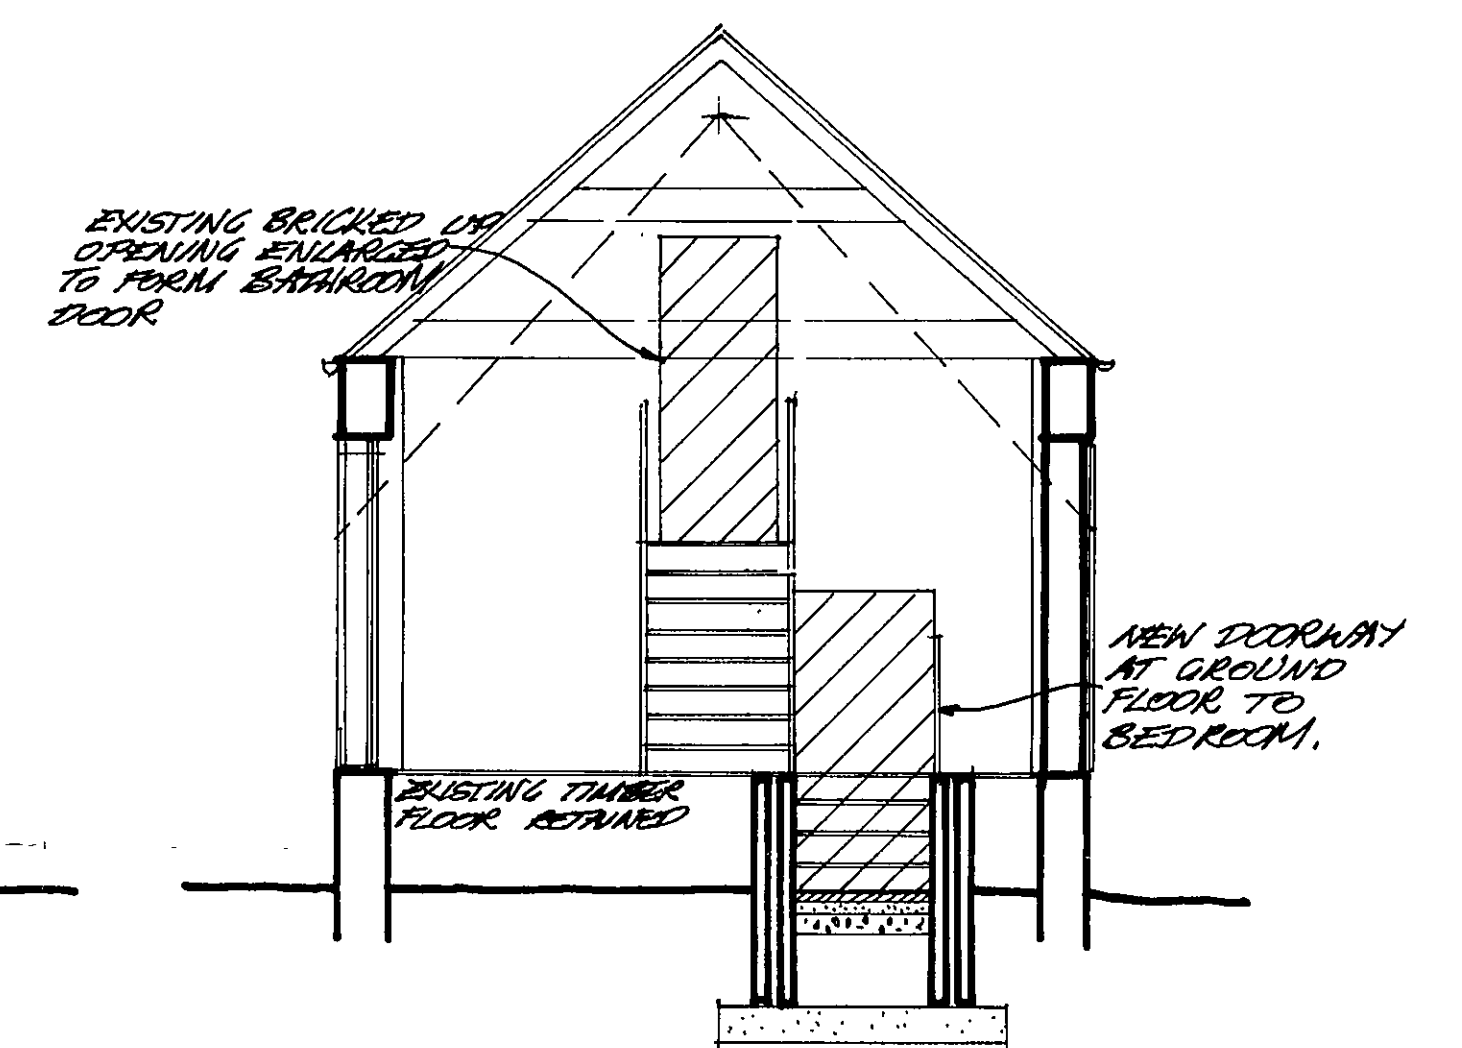
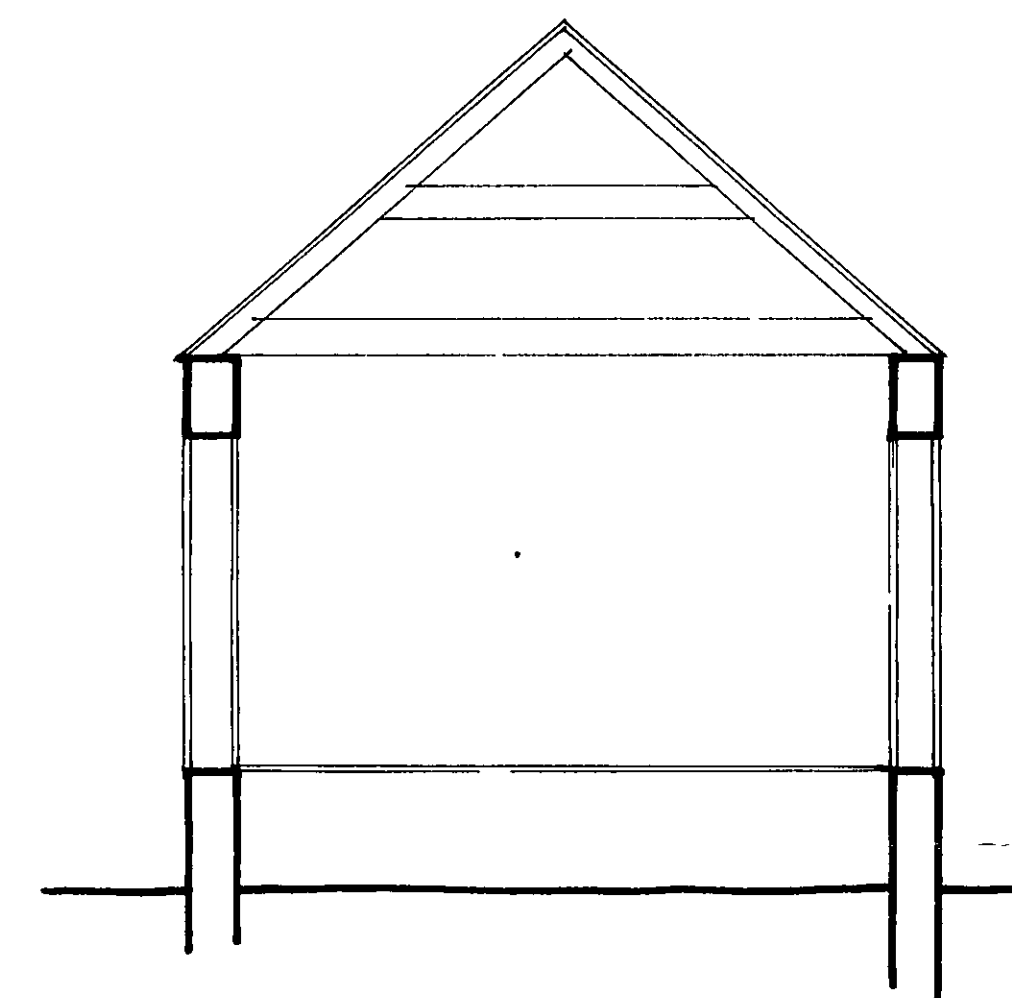
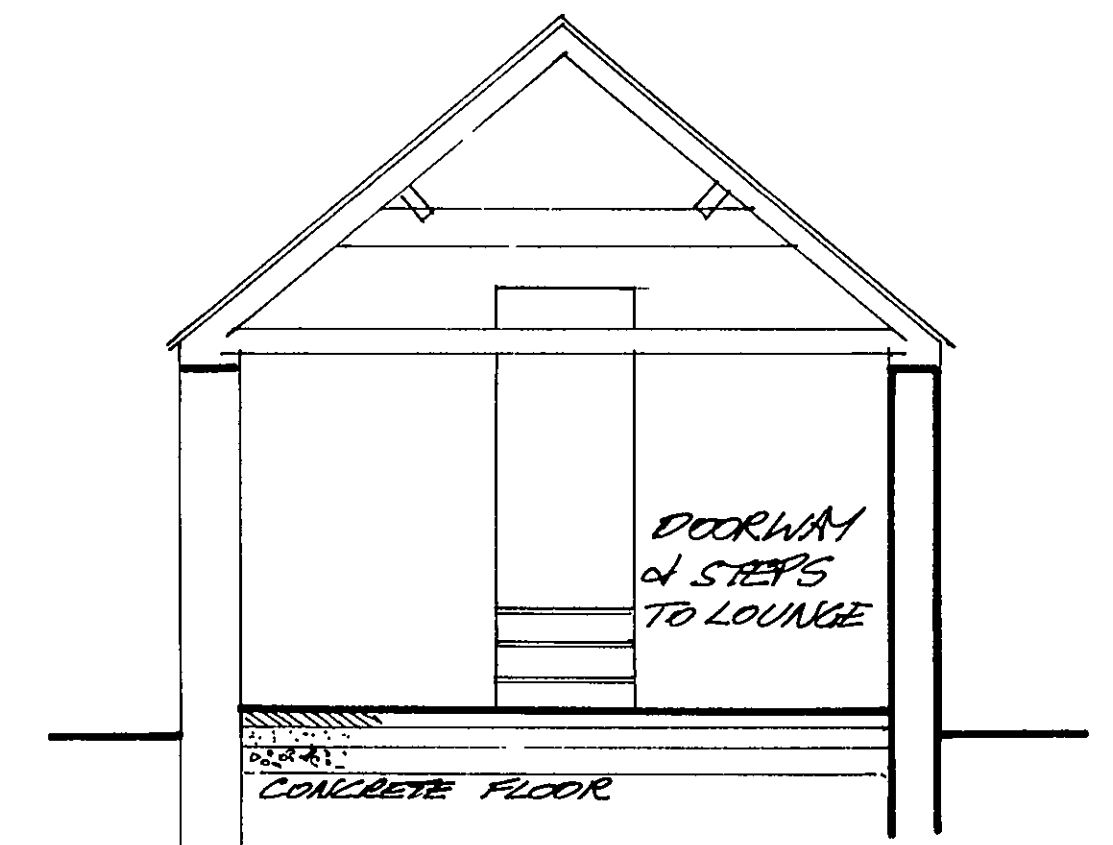
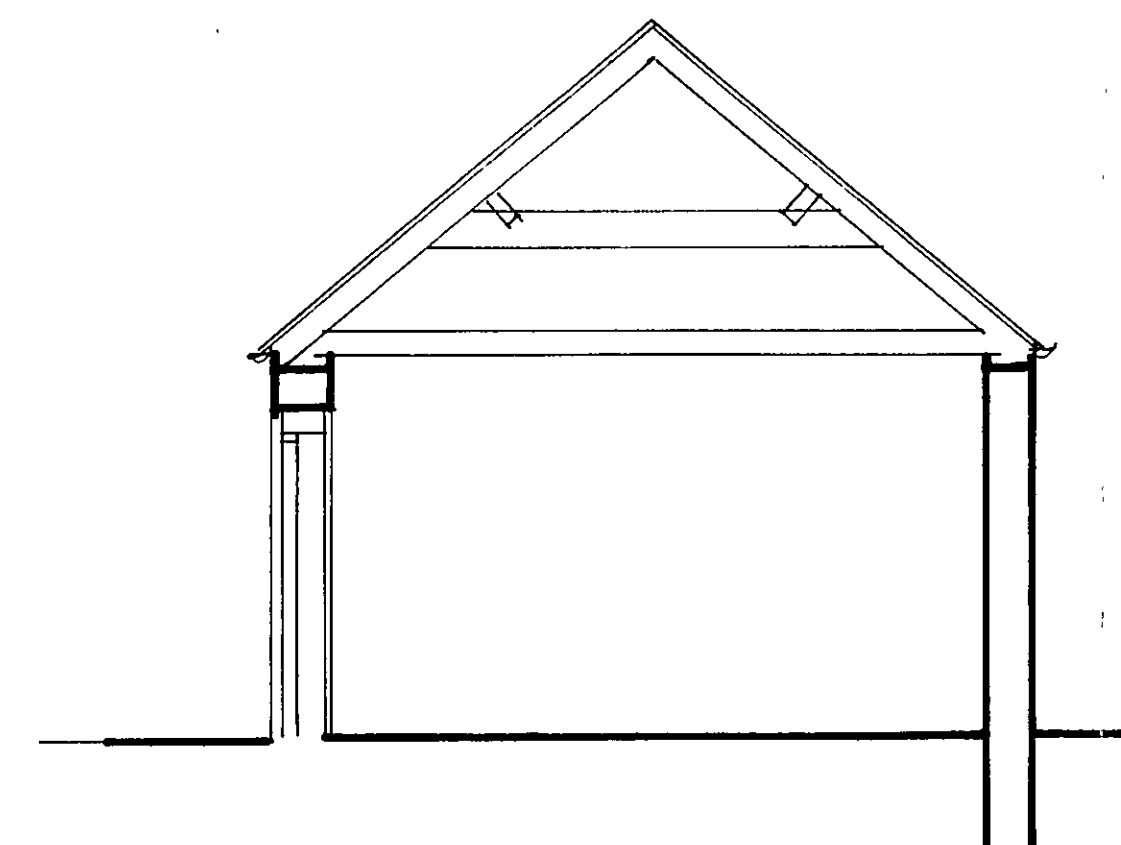
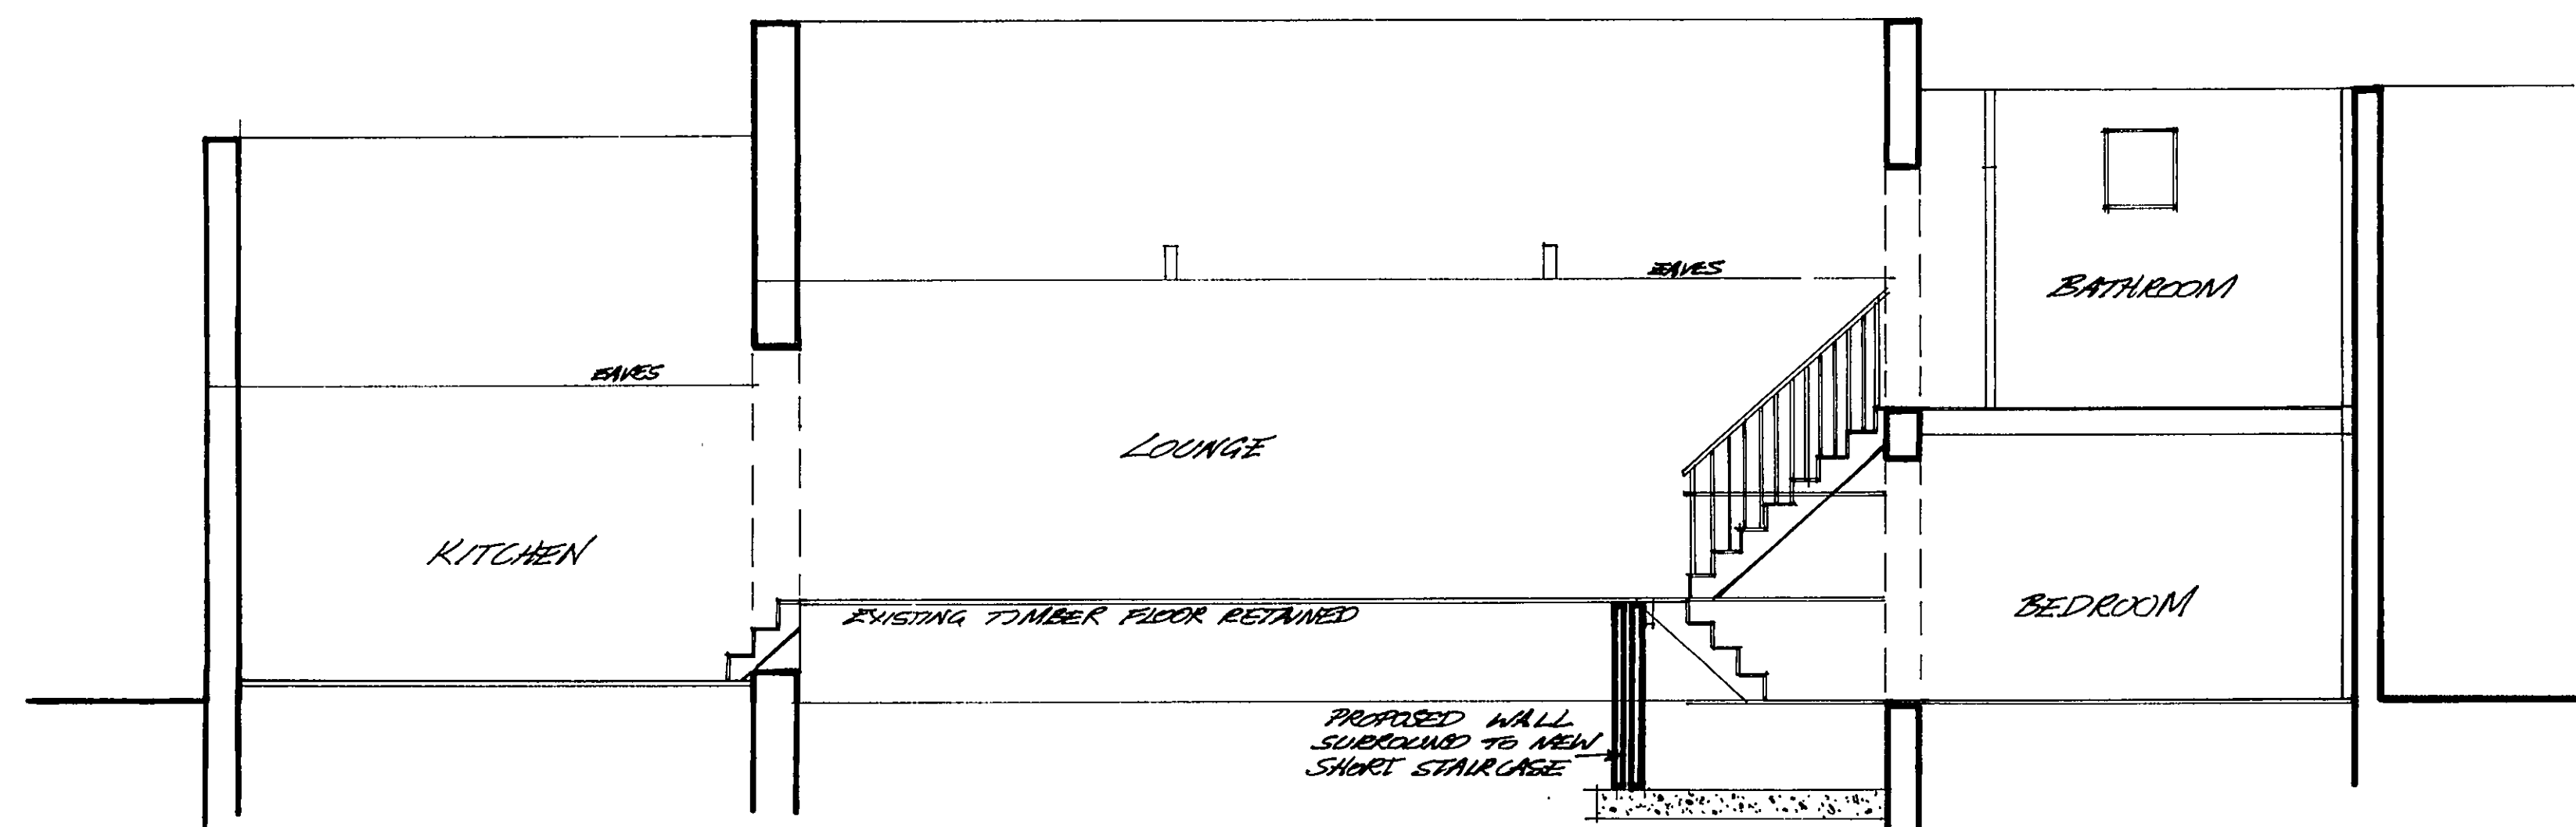
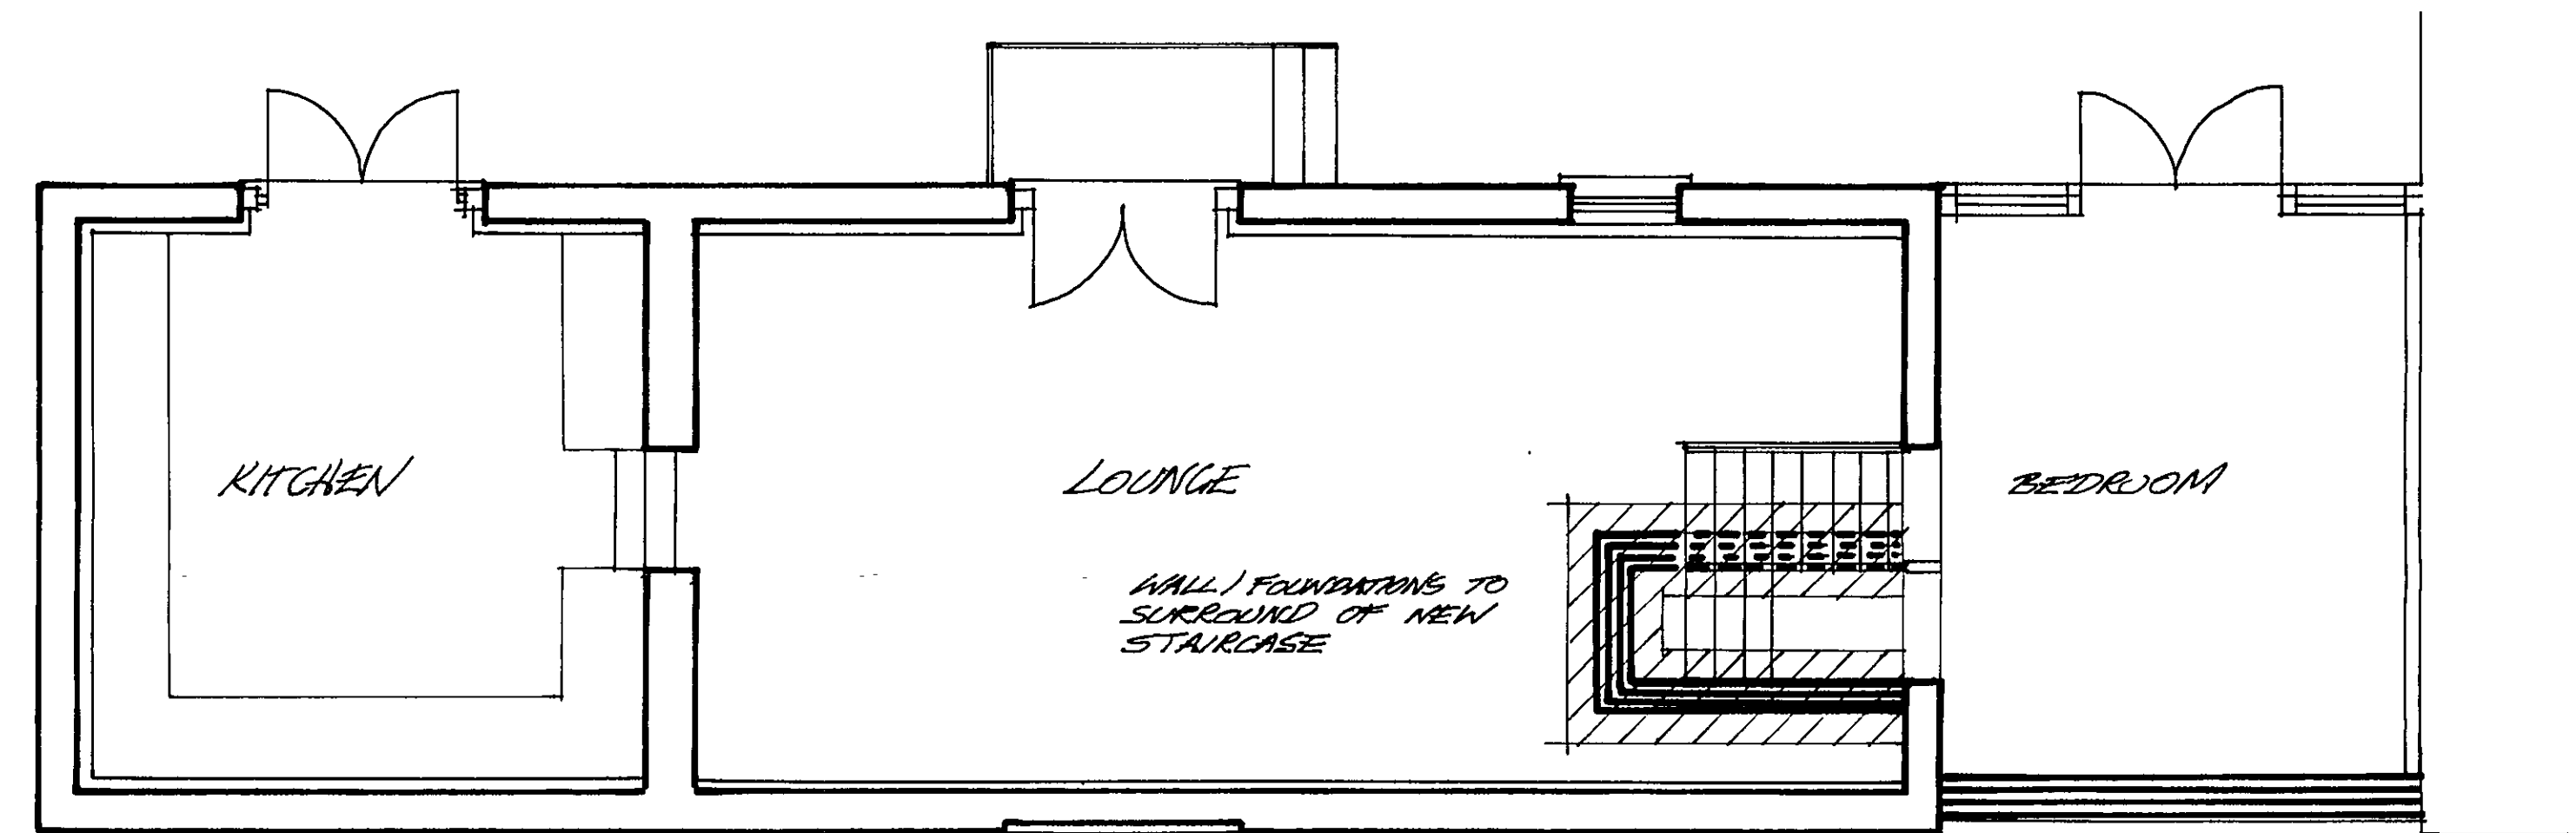


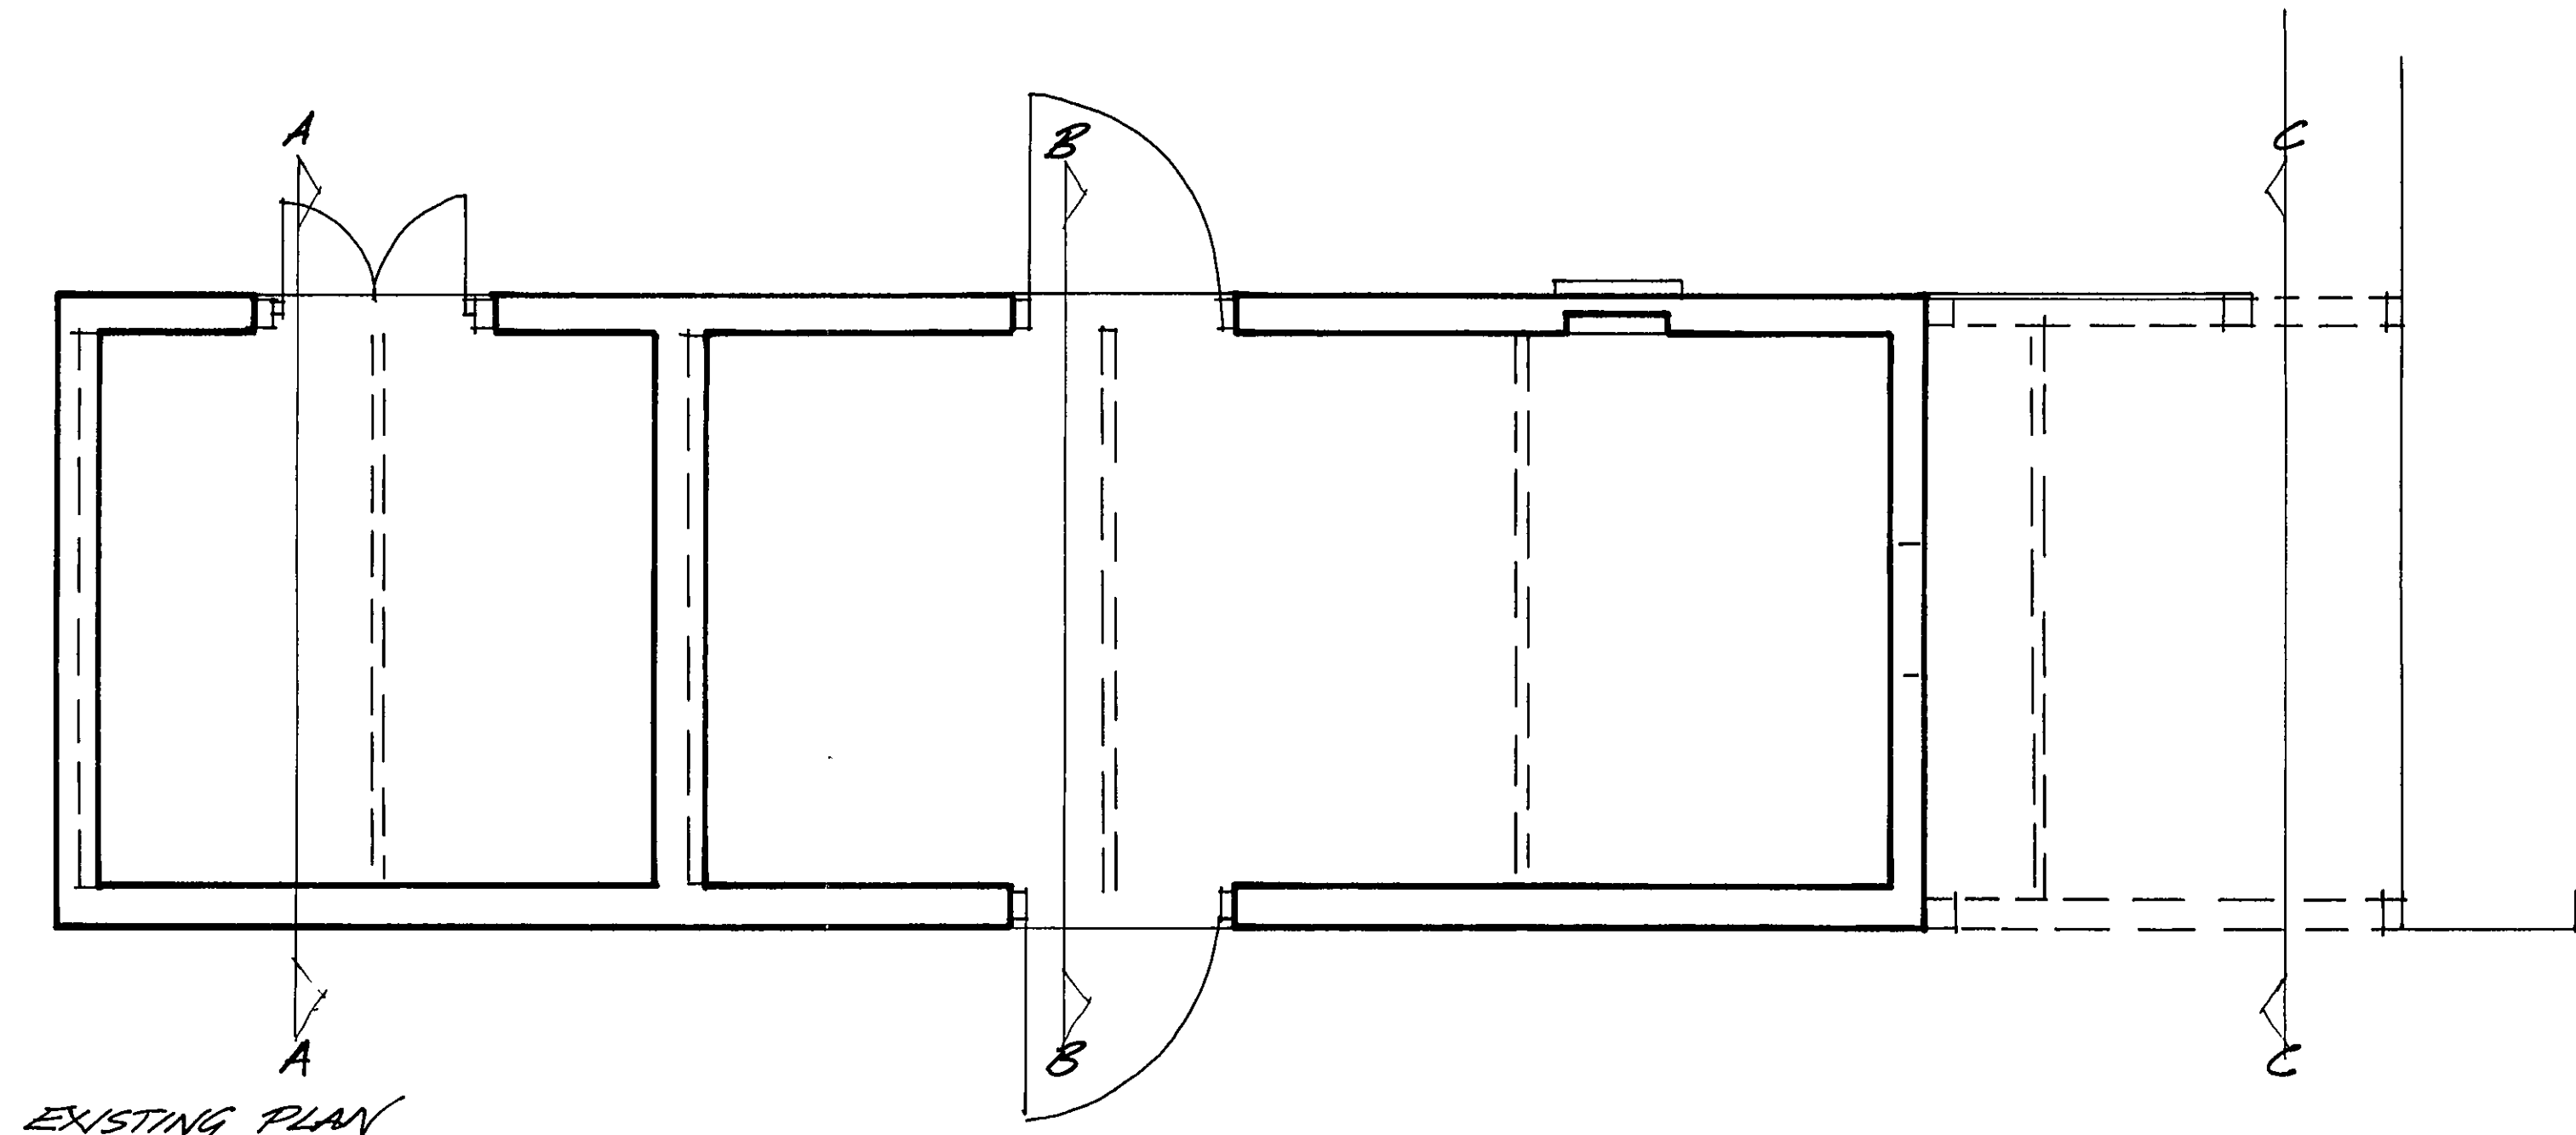

3000
Planning & Development
30 JAN 2009
REF: 1595/07

SUPERSEDED

DRAWING
24 JAN 2008
ISSUED

Rev.	By	Notes	Date
rdc Robert Doughty Consultancy			
Client: Ms C Foley			
Project: BARN CONVERSION GEDNEY BRADGATE			
Drawing title: PLANS & SECTIONS			
Job No 22401	Drawing No FS01	Rev.	Drawn 41
Scale 1:50	Date 01/08	Checked	

DO NOT SCALE from this drawing. All measurements should be checked against on site conditions and any discrepancies should be brought to the attention of the Project Doughty Consultancy.