




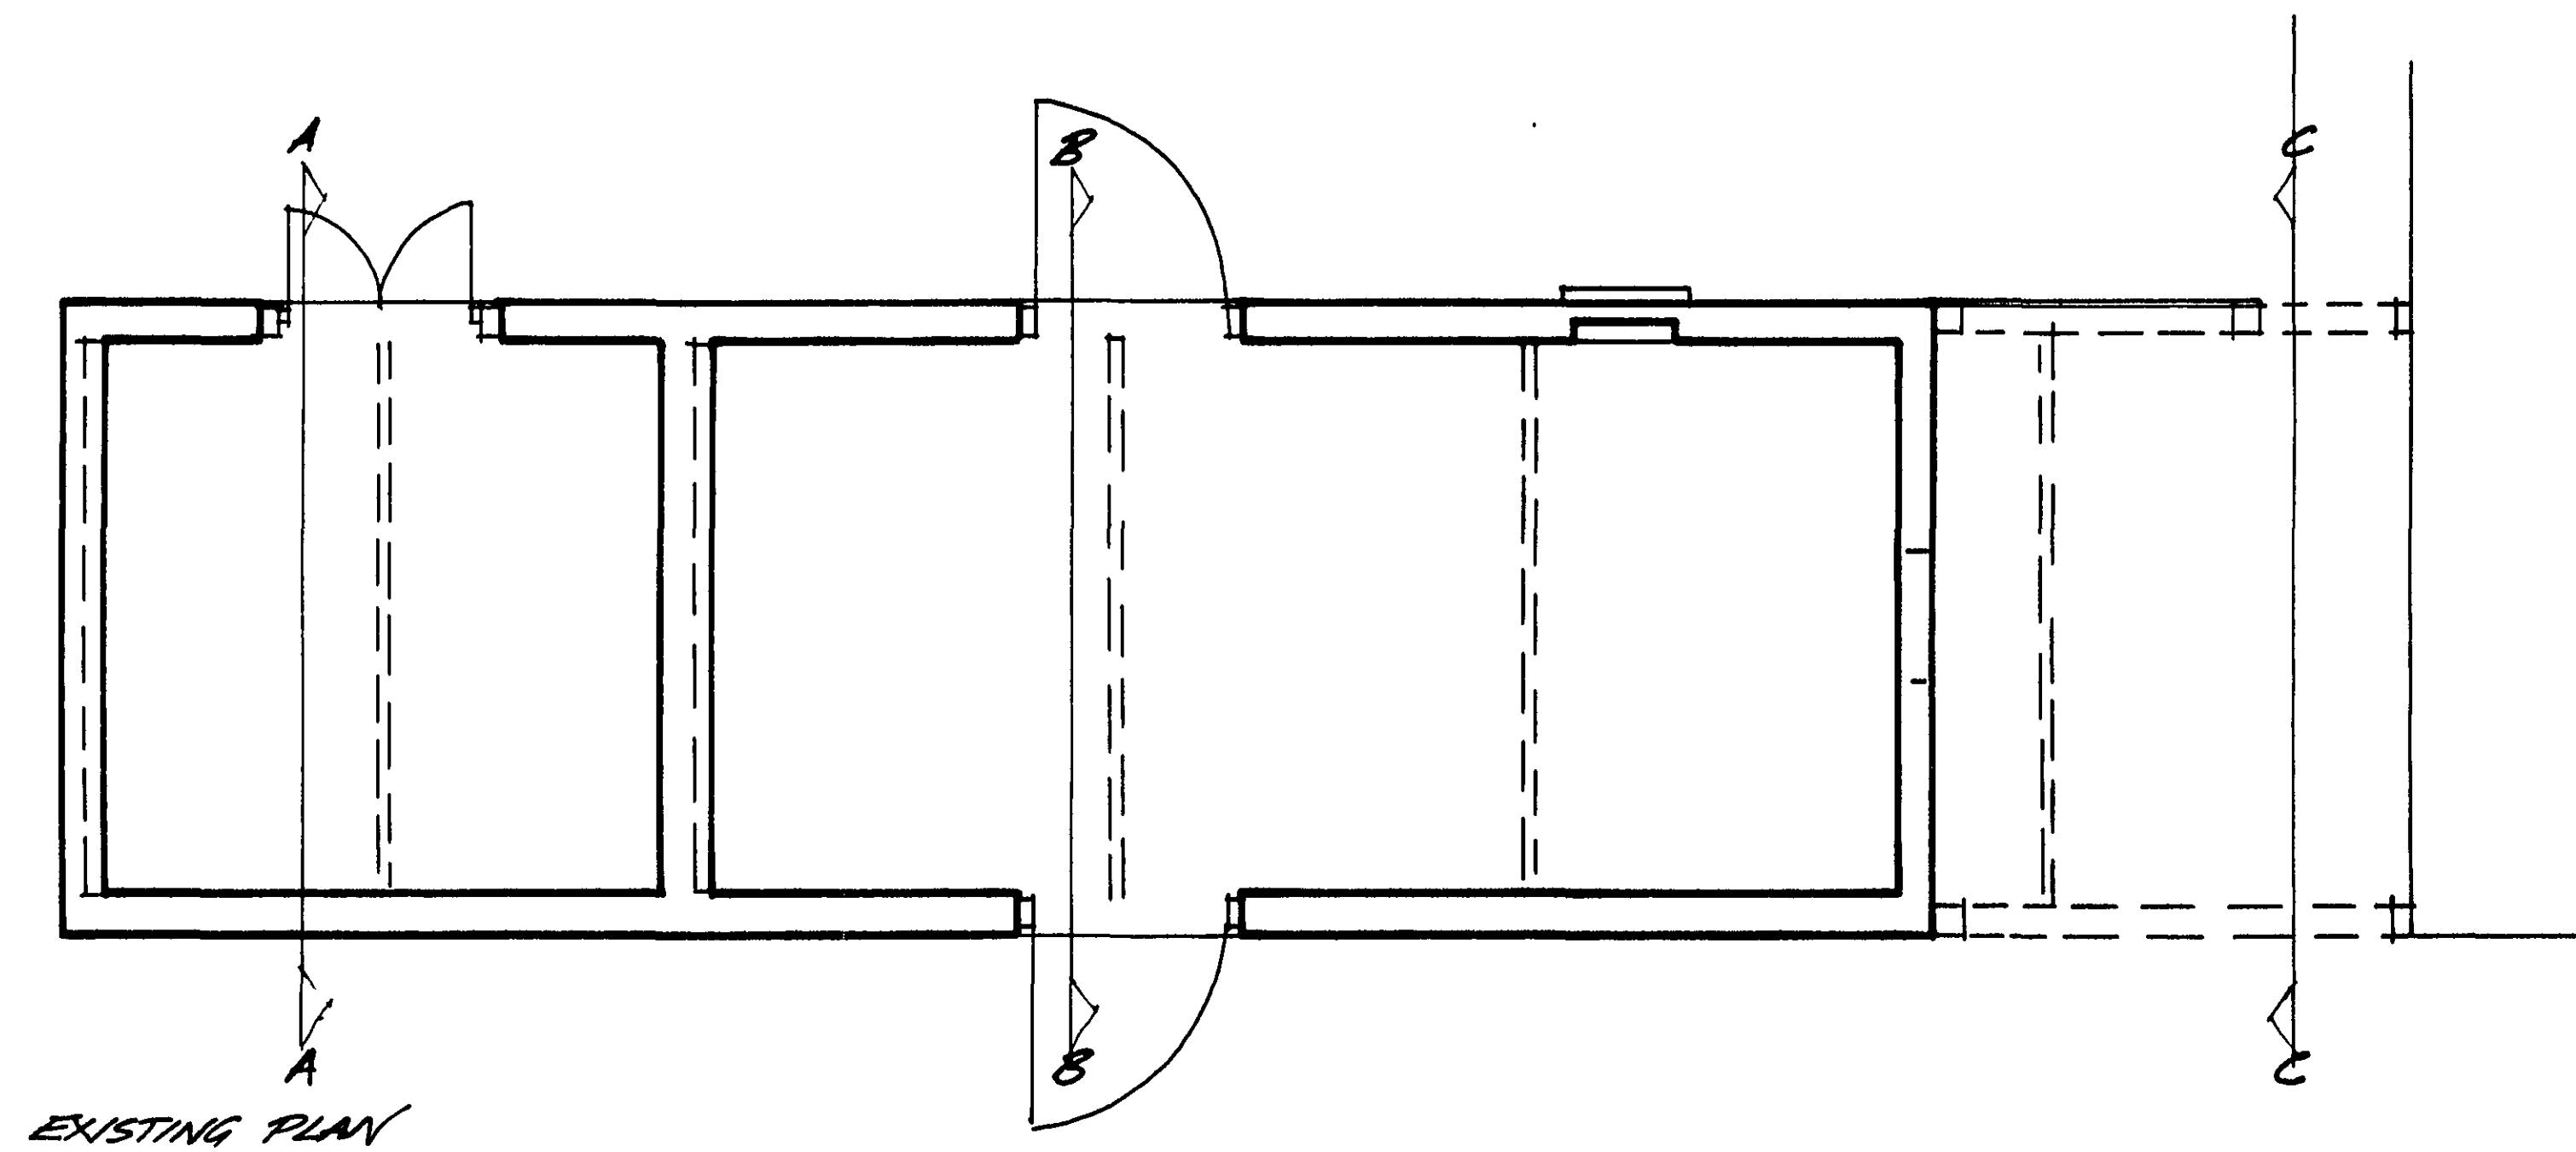


EXISTING PLAN

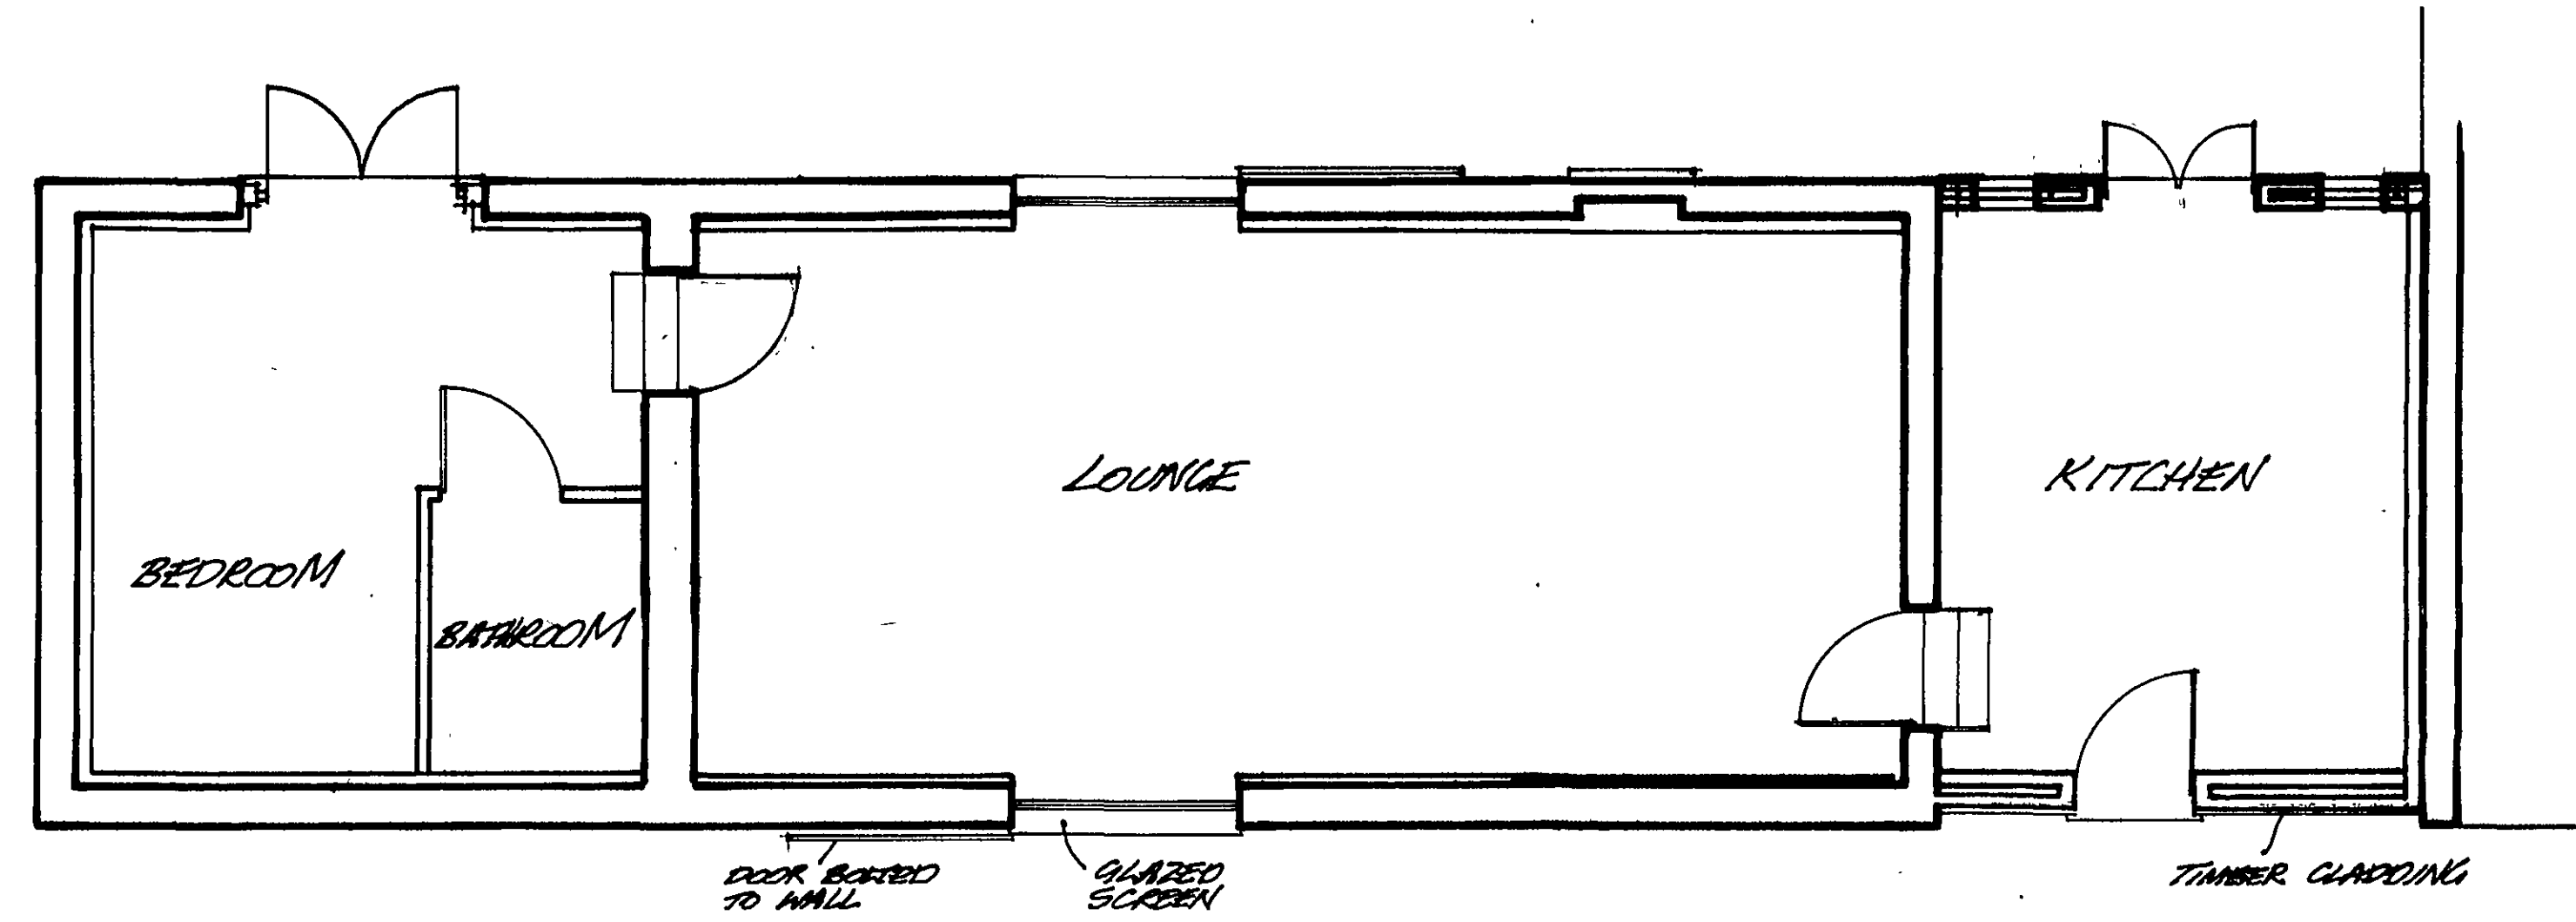


PROPOSED PLAN

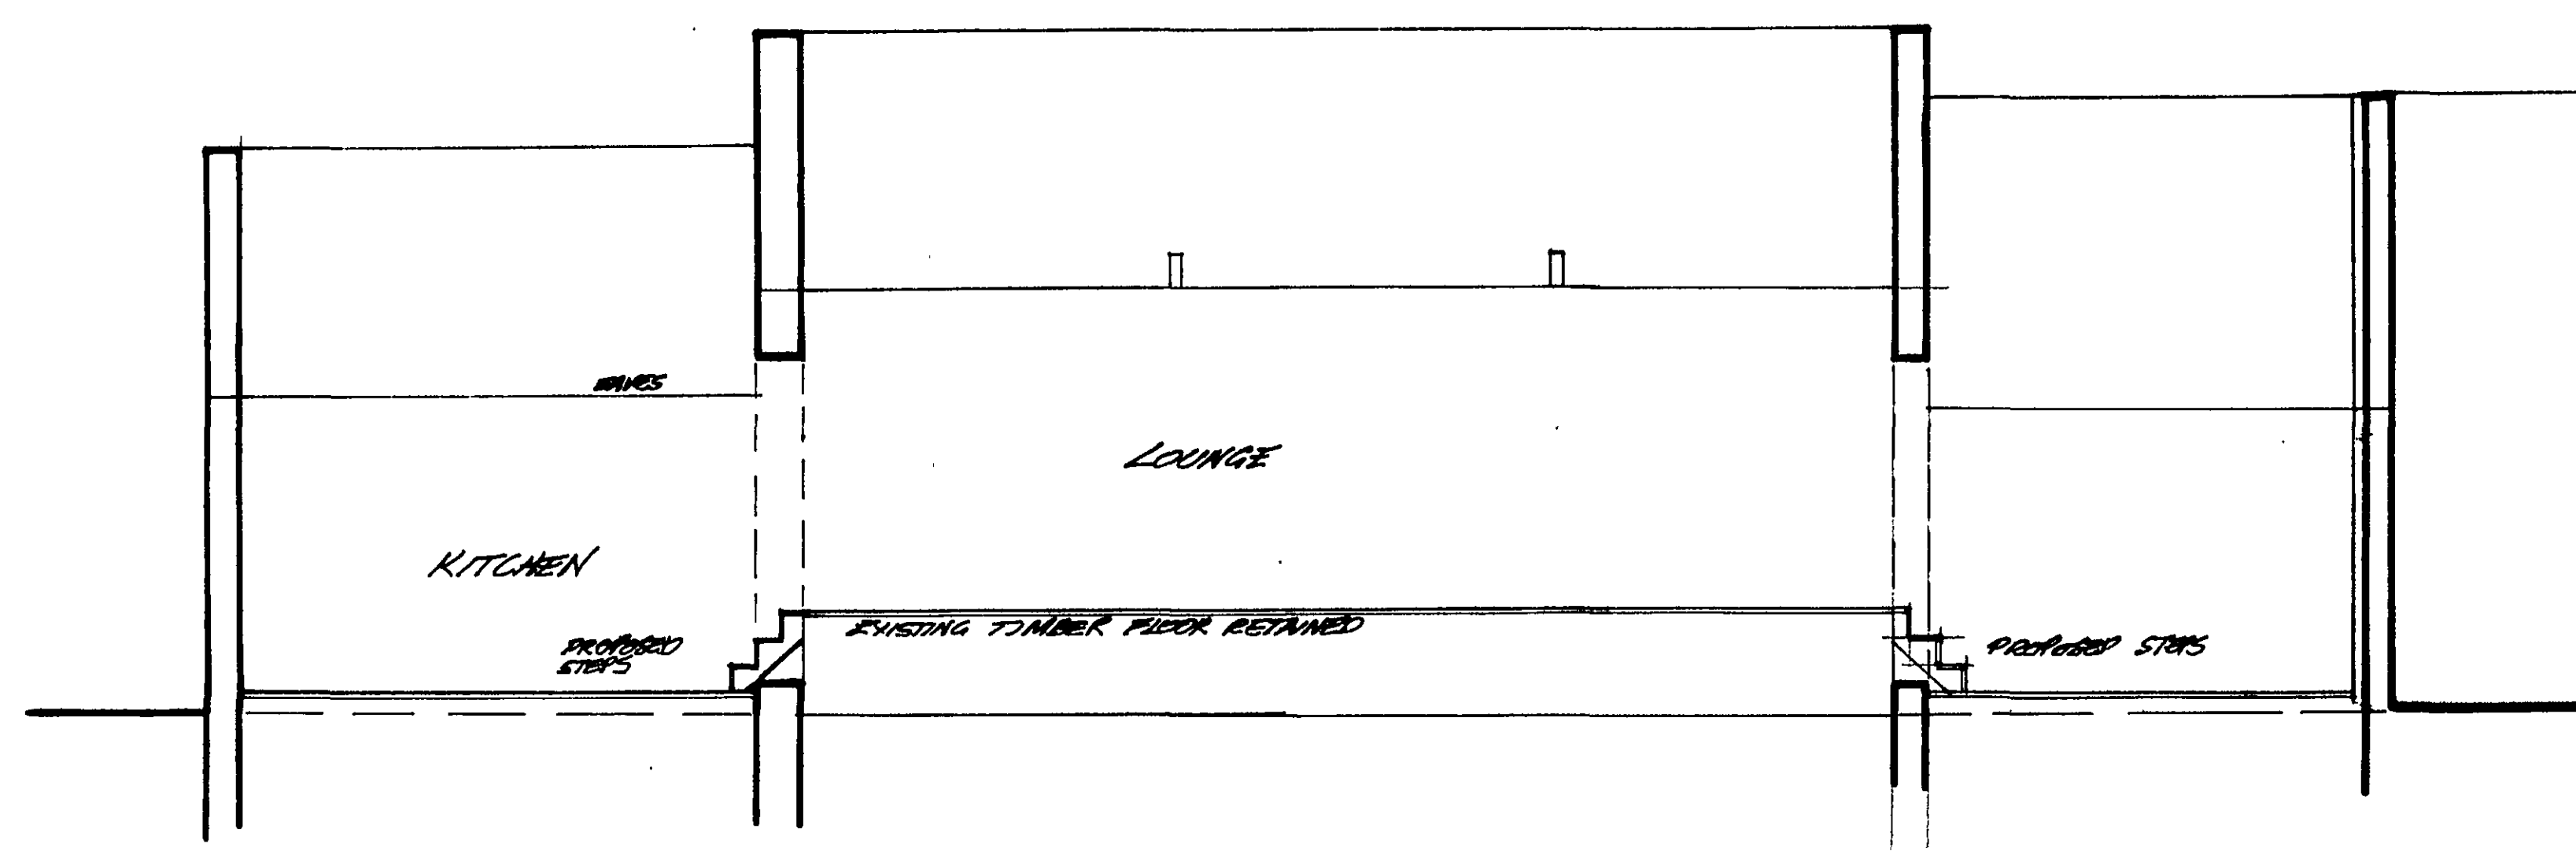


LONG SECTION PROPOSED

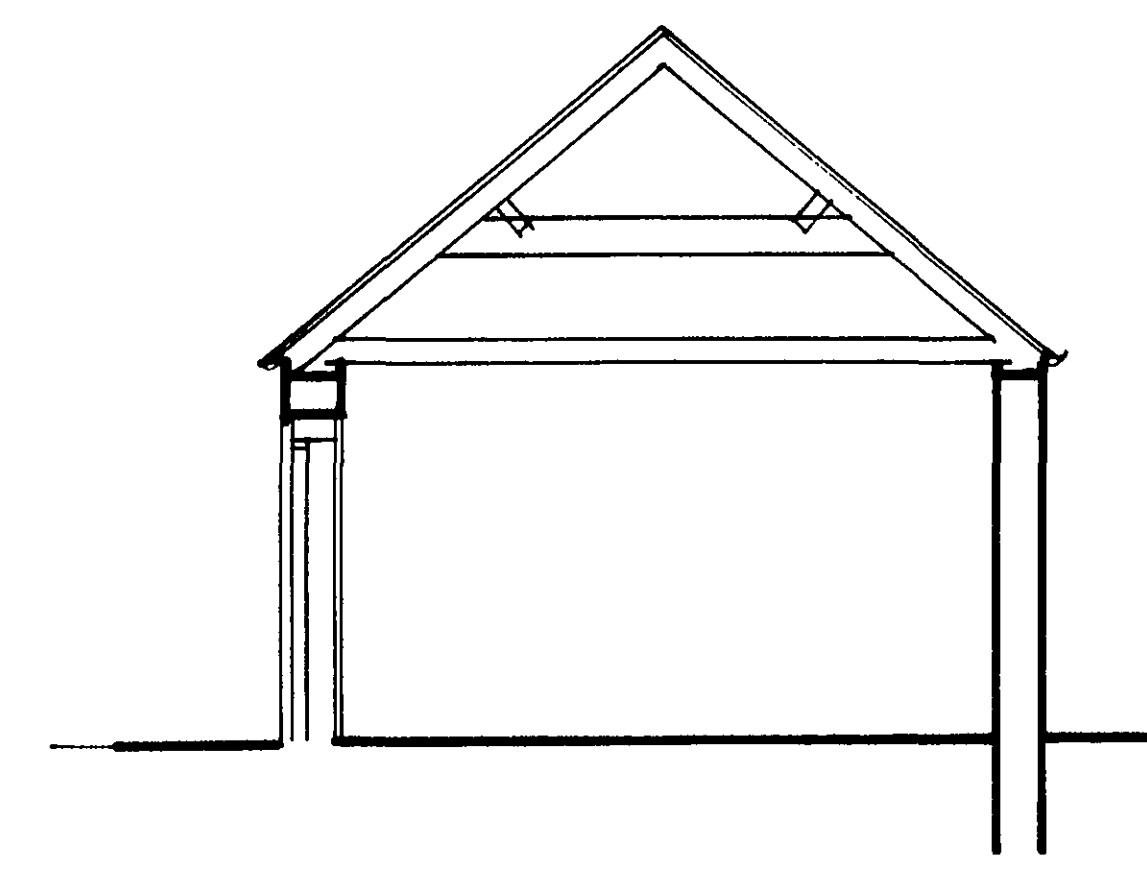


A-A EXISTING

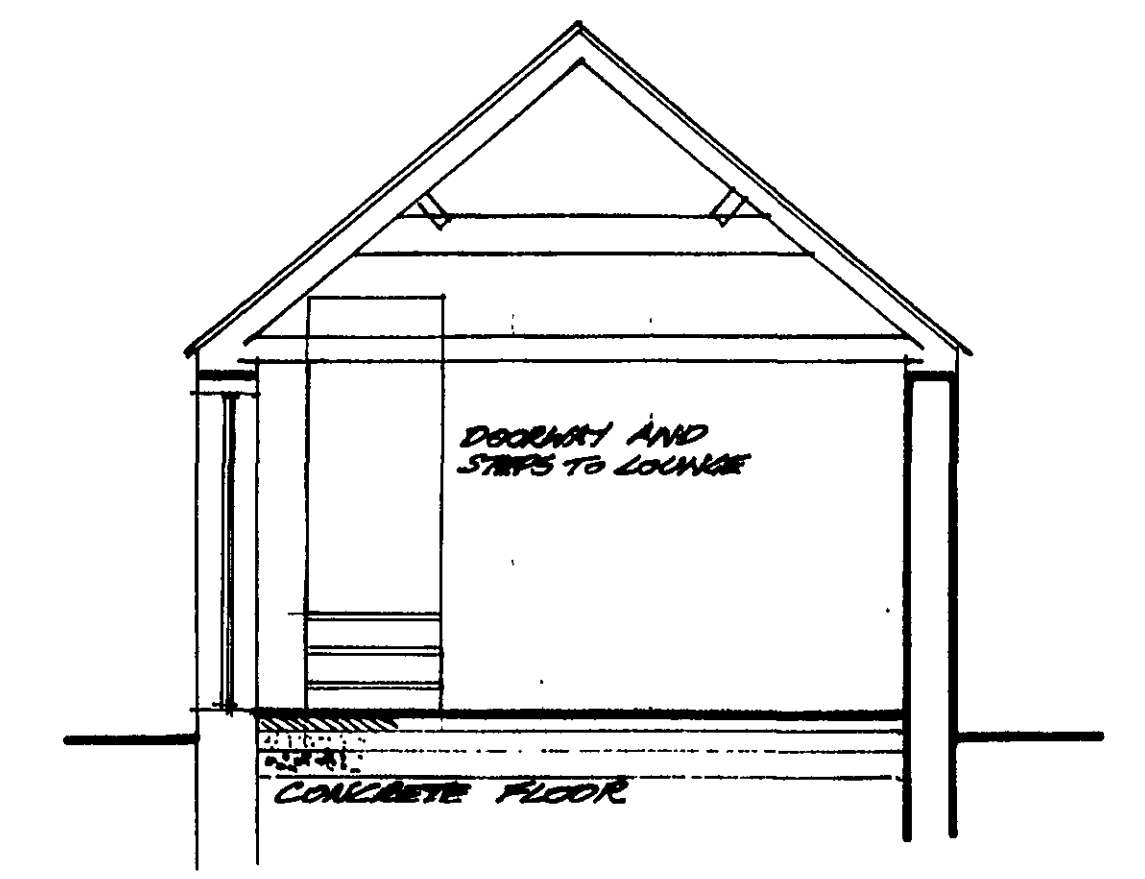


A-A PROPOSED

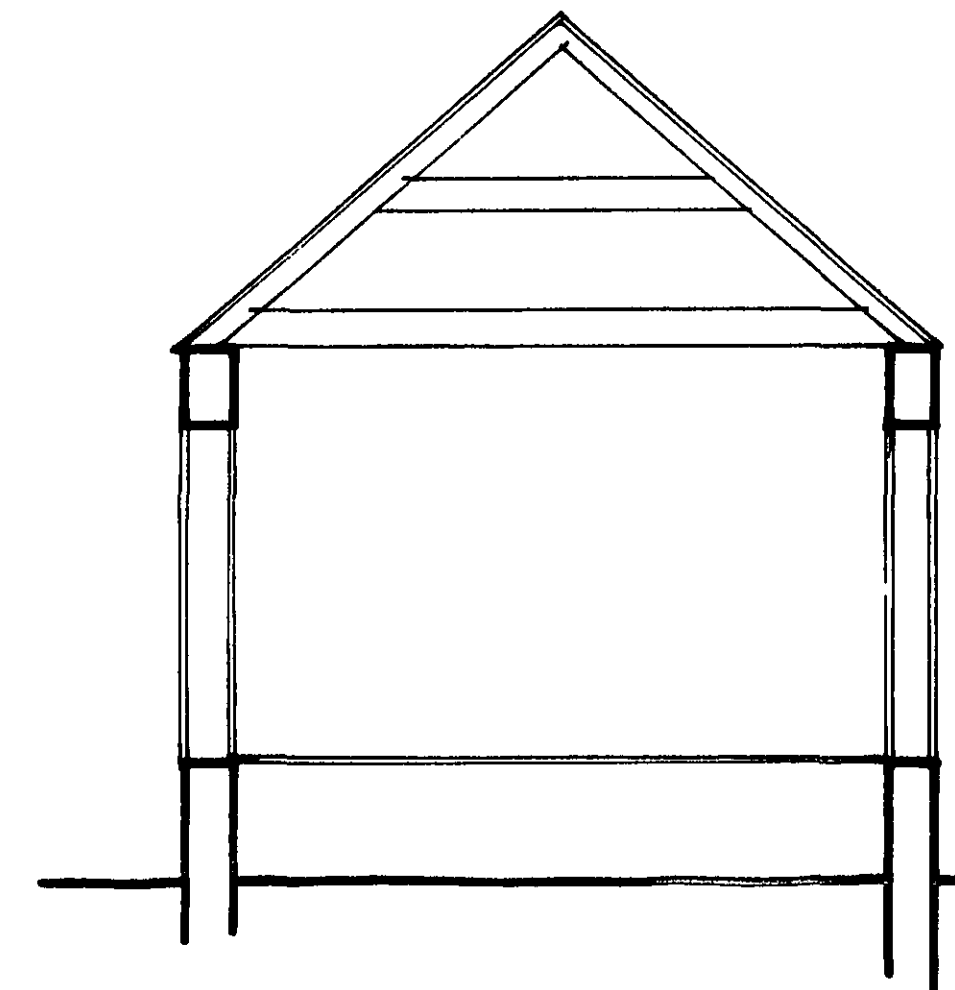


B-B EXISTING

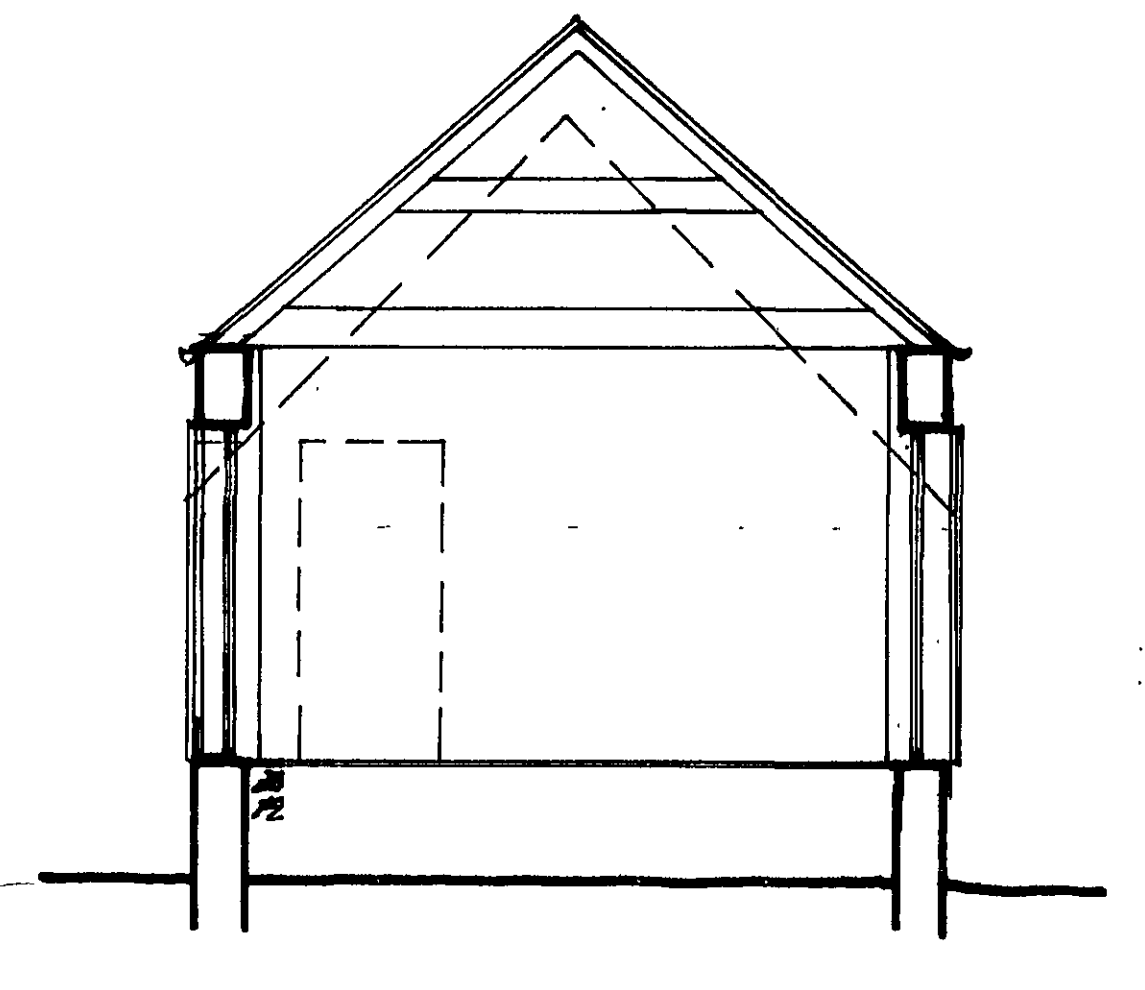

B-B PROPOSED

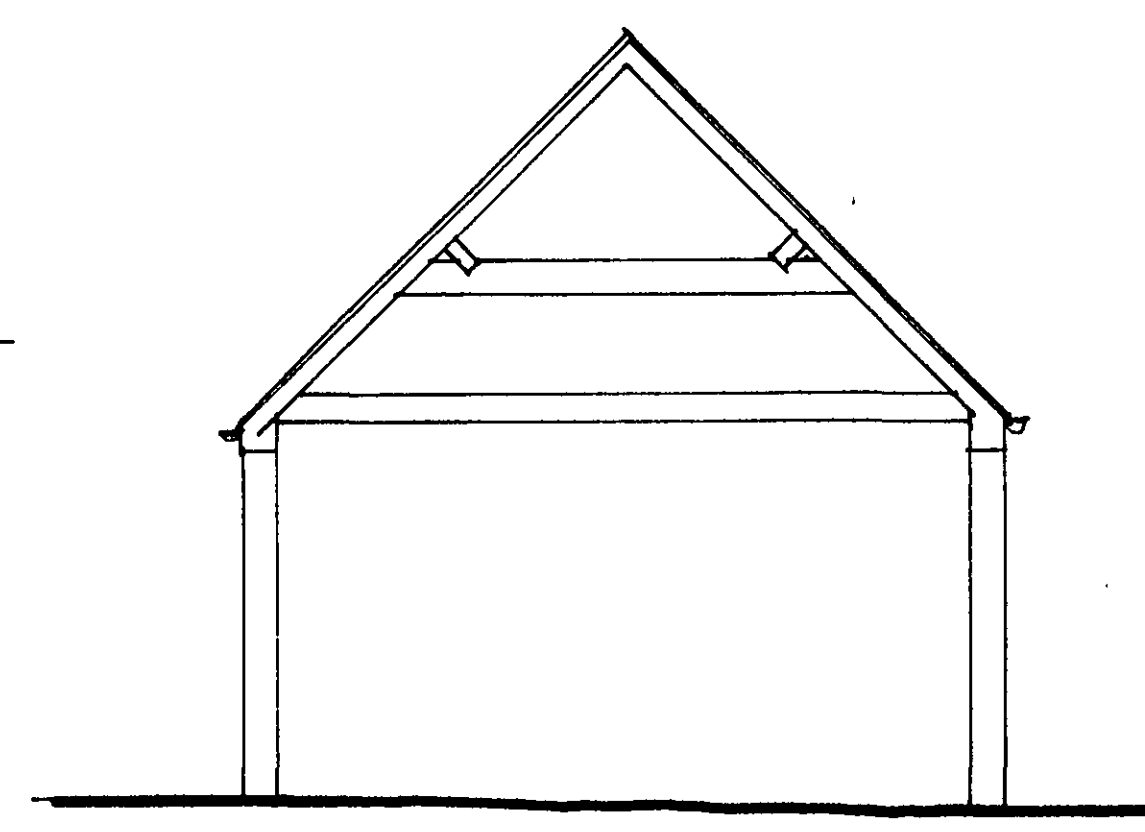

C-C EXISTING

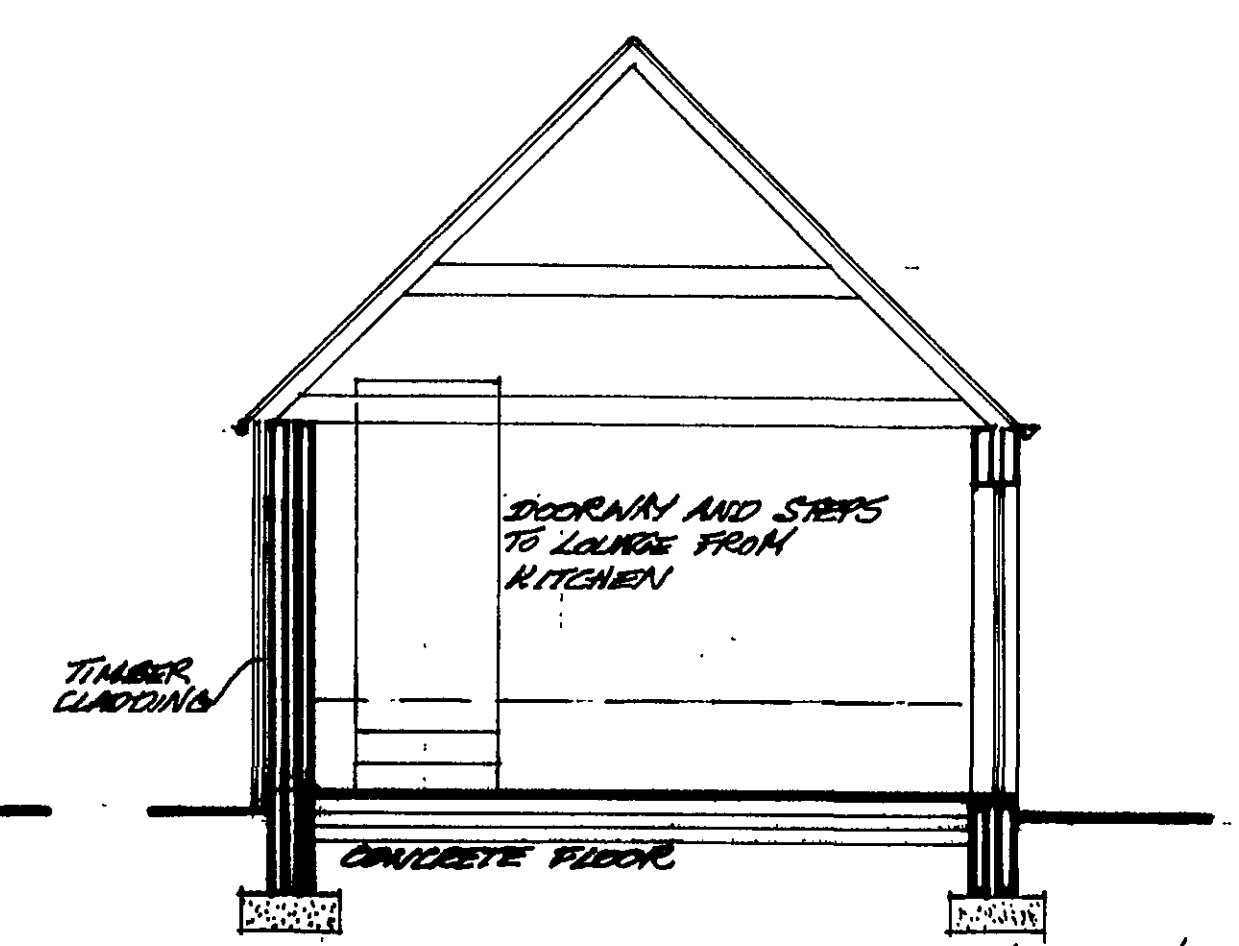

C-C PROPOSED

A. C. Revised Proposal				04/08
Rev.	By	Notes	Date	
rdc Robert Doughty Consultancy 32 High Street, Haveringham Shefford, Lincolnshire NG34 0RA Tel: 01529 421848 Fax: 01529 421338 Email: admin@rdc-hampden.co.uk Web: www.rdc-hampden.co.uk				
Client: Ms C Foley				
Project: BACH CONVERSION GEDNEY BOMBORE				
Drawing No: PLANS & SECTIONS				
Job No: R2201	Drawing No: P501	Rev: A	Drawn: AL	
Scale: 1:50	Date: 04/08	Checked:		

DO NOT SCALE from this drawing. All measurements should be checked against the site conditions and any discrepancies should be brought to the attention of the Robert Doughty Consultancy.