



Existing

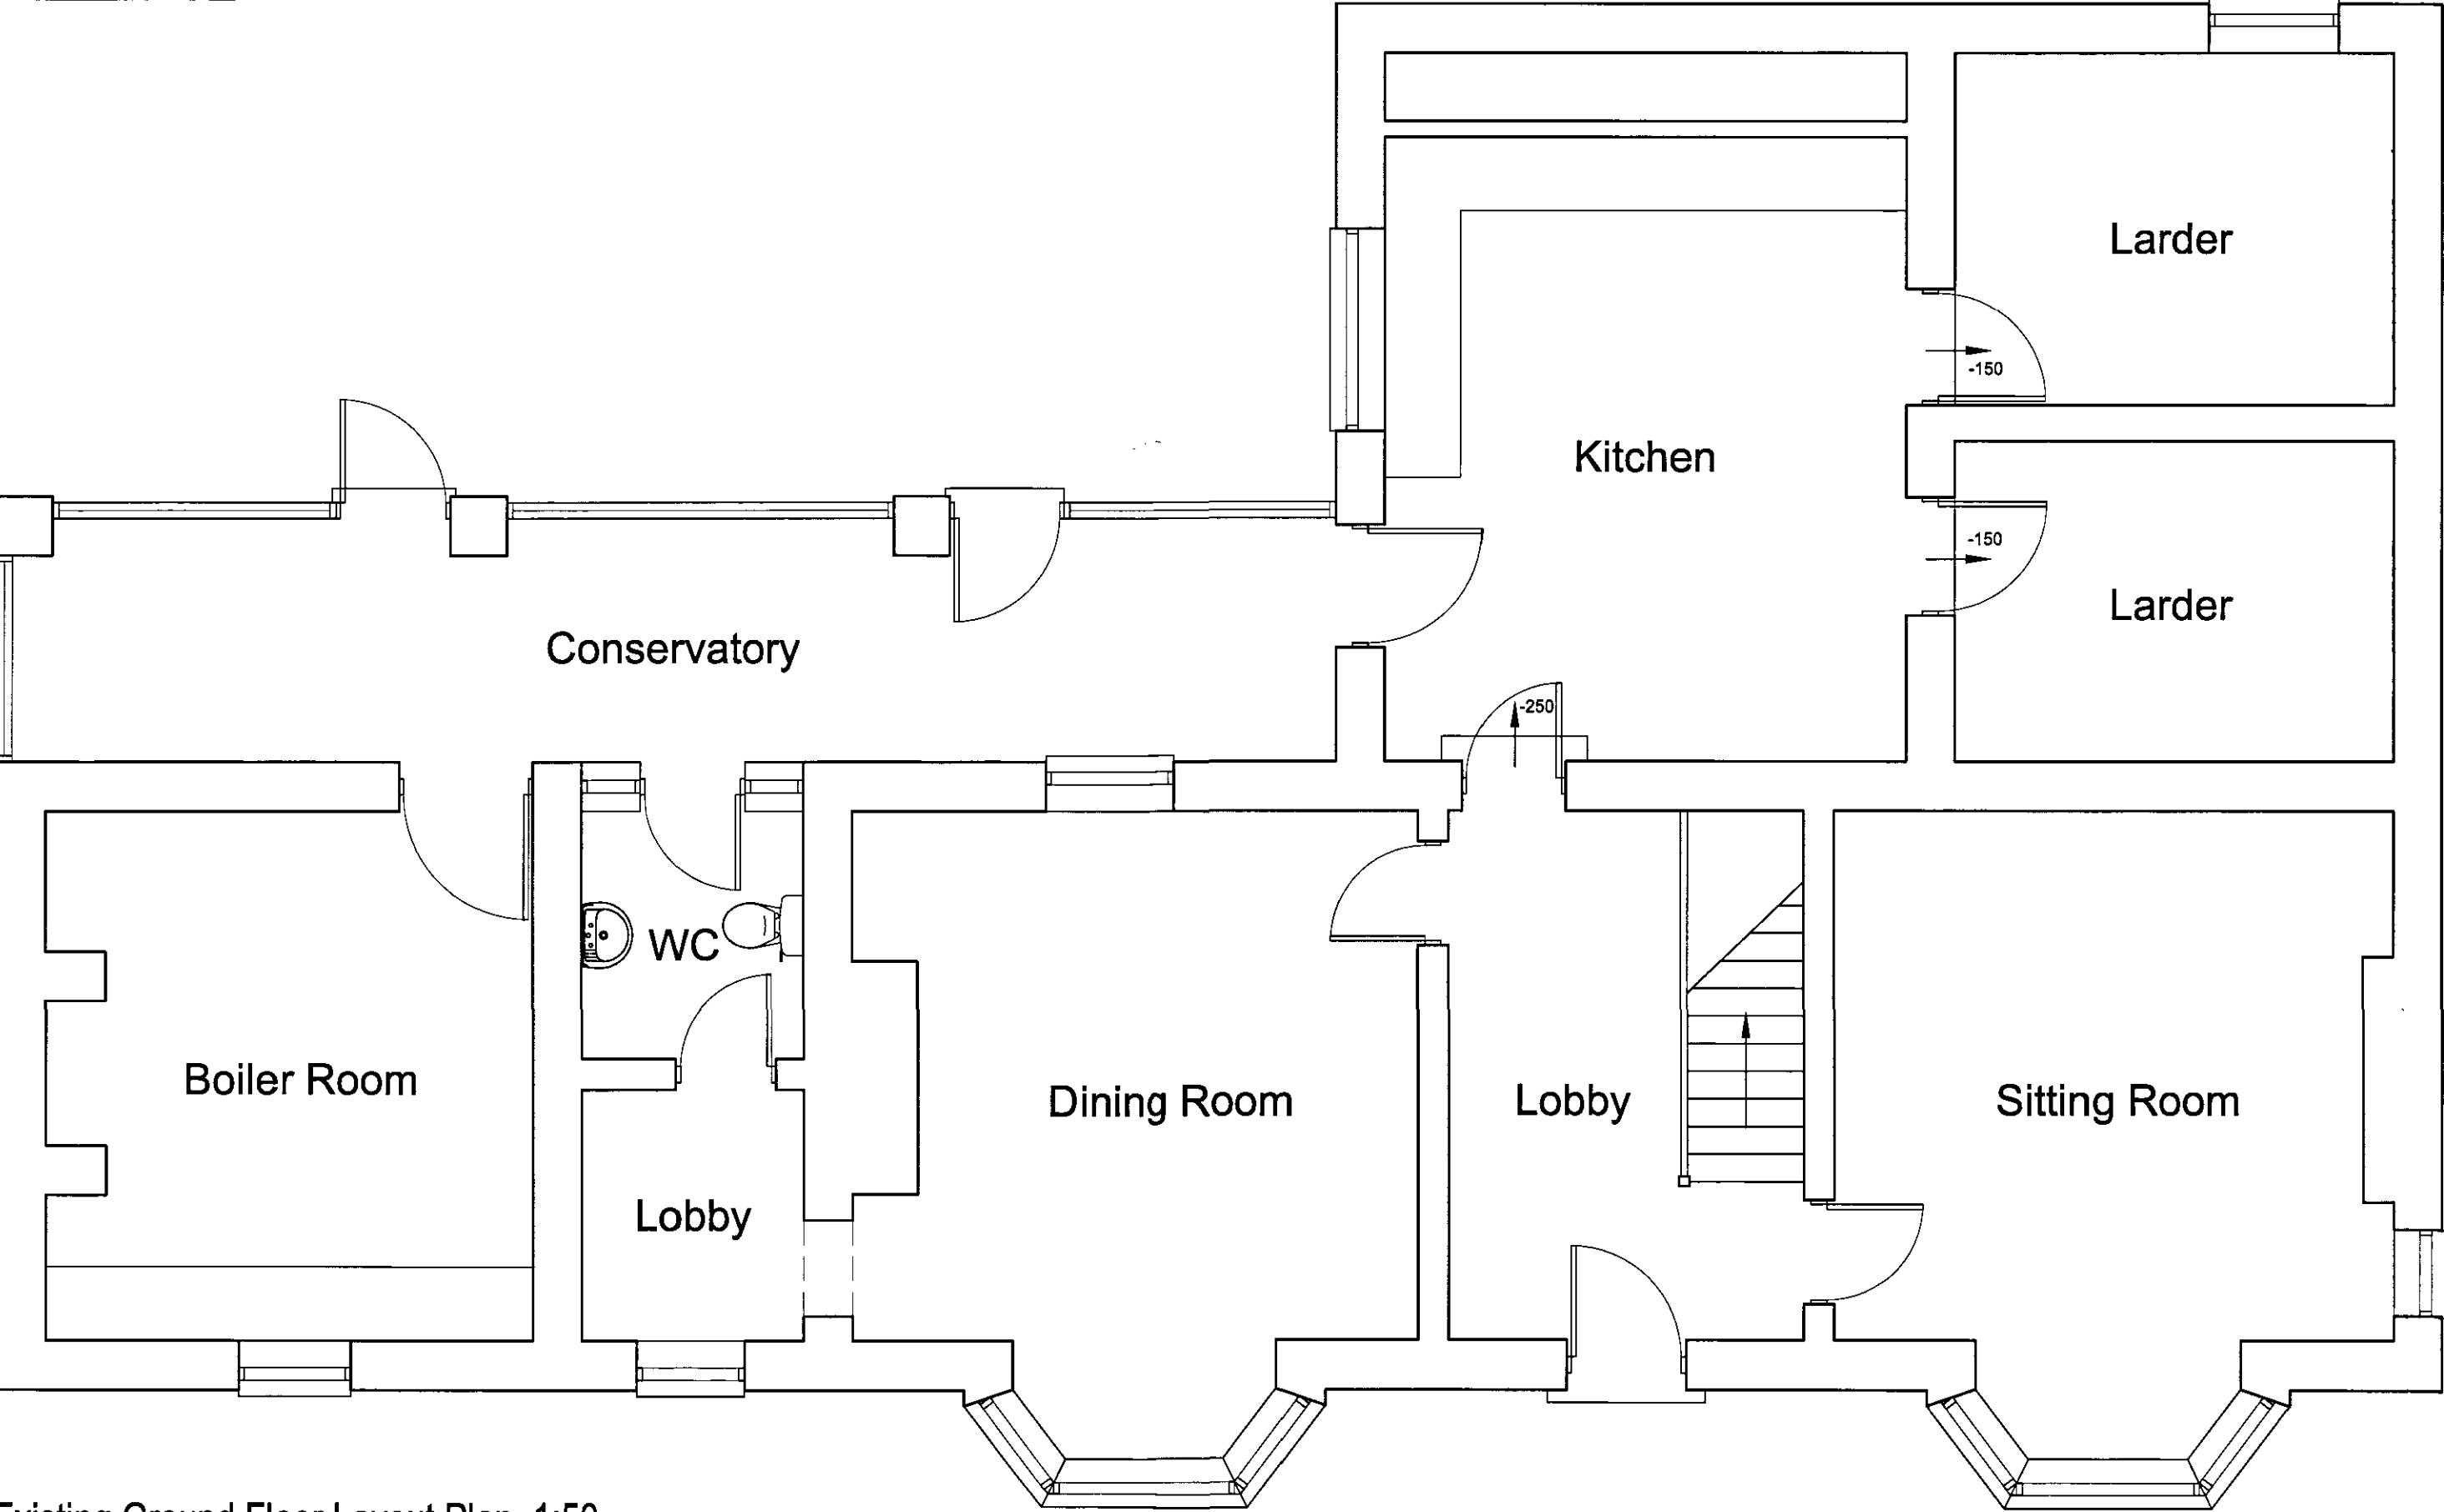

Existing Ground Floor Layout Plan 1:50

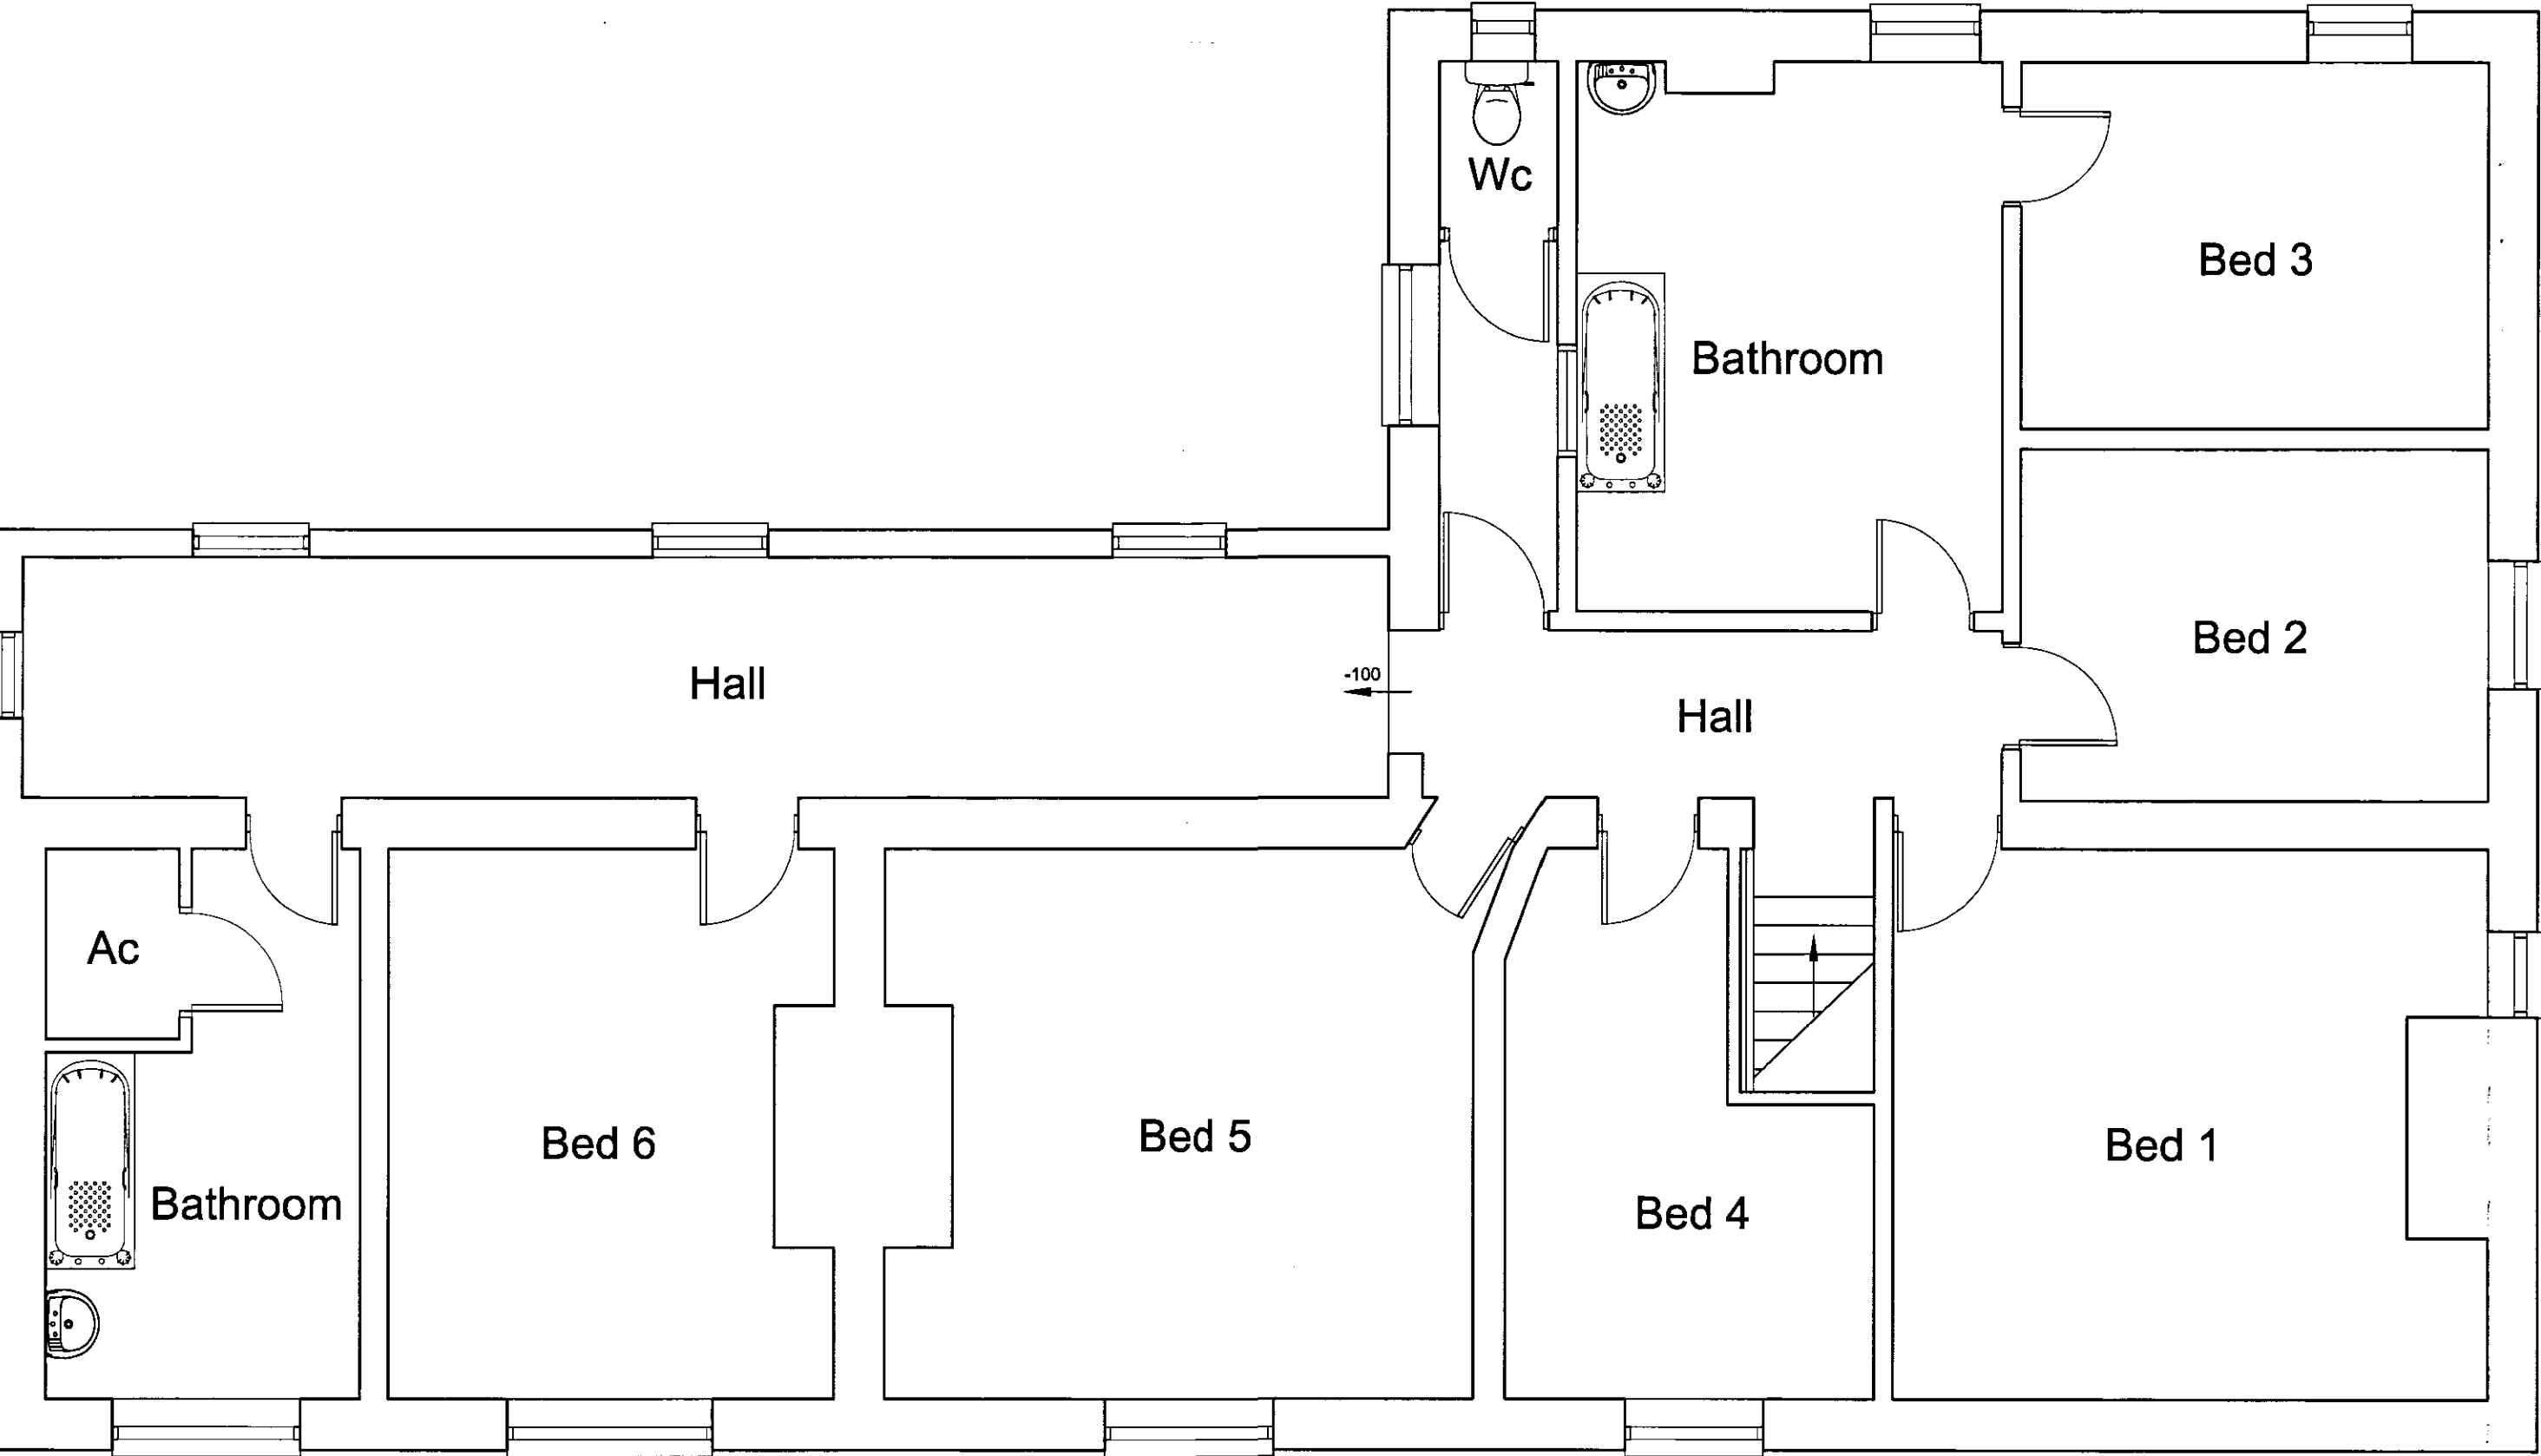

Existing First Floor Layout Plan 1:50


SHDC  
PLANNING & DEVELOPMENT  
1 2 DEC 2006  
Ref. 1714106

Peter Humphrey Associates Ltd.  
ARCHITECTURAL DESIGN AND BUILDING

PROJECT  
PROPOSED C.O.U FROM DWELLING TO H.M.O  
NORFOLK FARM HOUSE  
GEDNEY MARSH  
SPALDING  
PE12 9PB

CLIENT  
Mrs S Piccaver  
DATE Oct 2006 SCALE As Shown JOB No. 3951/01

DO NOT SCALE FROM THIS DRAWING  
COPYRIGHT, THIS DRAWING MUST NOT BE ISSUED, LOANED OR COPIED  
WITHOUT THE CONSENT OF PETER HUMPHREY ASSOCIATES

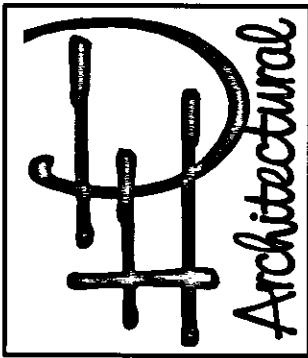

Peter Humphrey Associates  
ARCHITECTURAL DESIGN AND BUILDING  
TELEPHONE 01945 466 966  
FAX 01945 466 433  
E-MAIL: pha\_ltd@btconnect.com  
30 OLD MARKET WISBECH CAMBS PE13 1NB  
Chartered Institute of  
Architectural Technologists

DETERMINED  
PLAN