


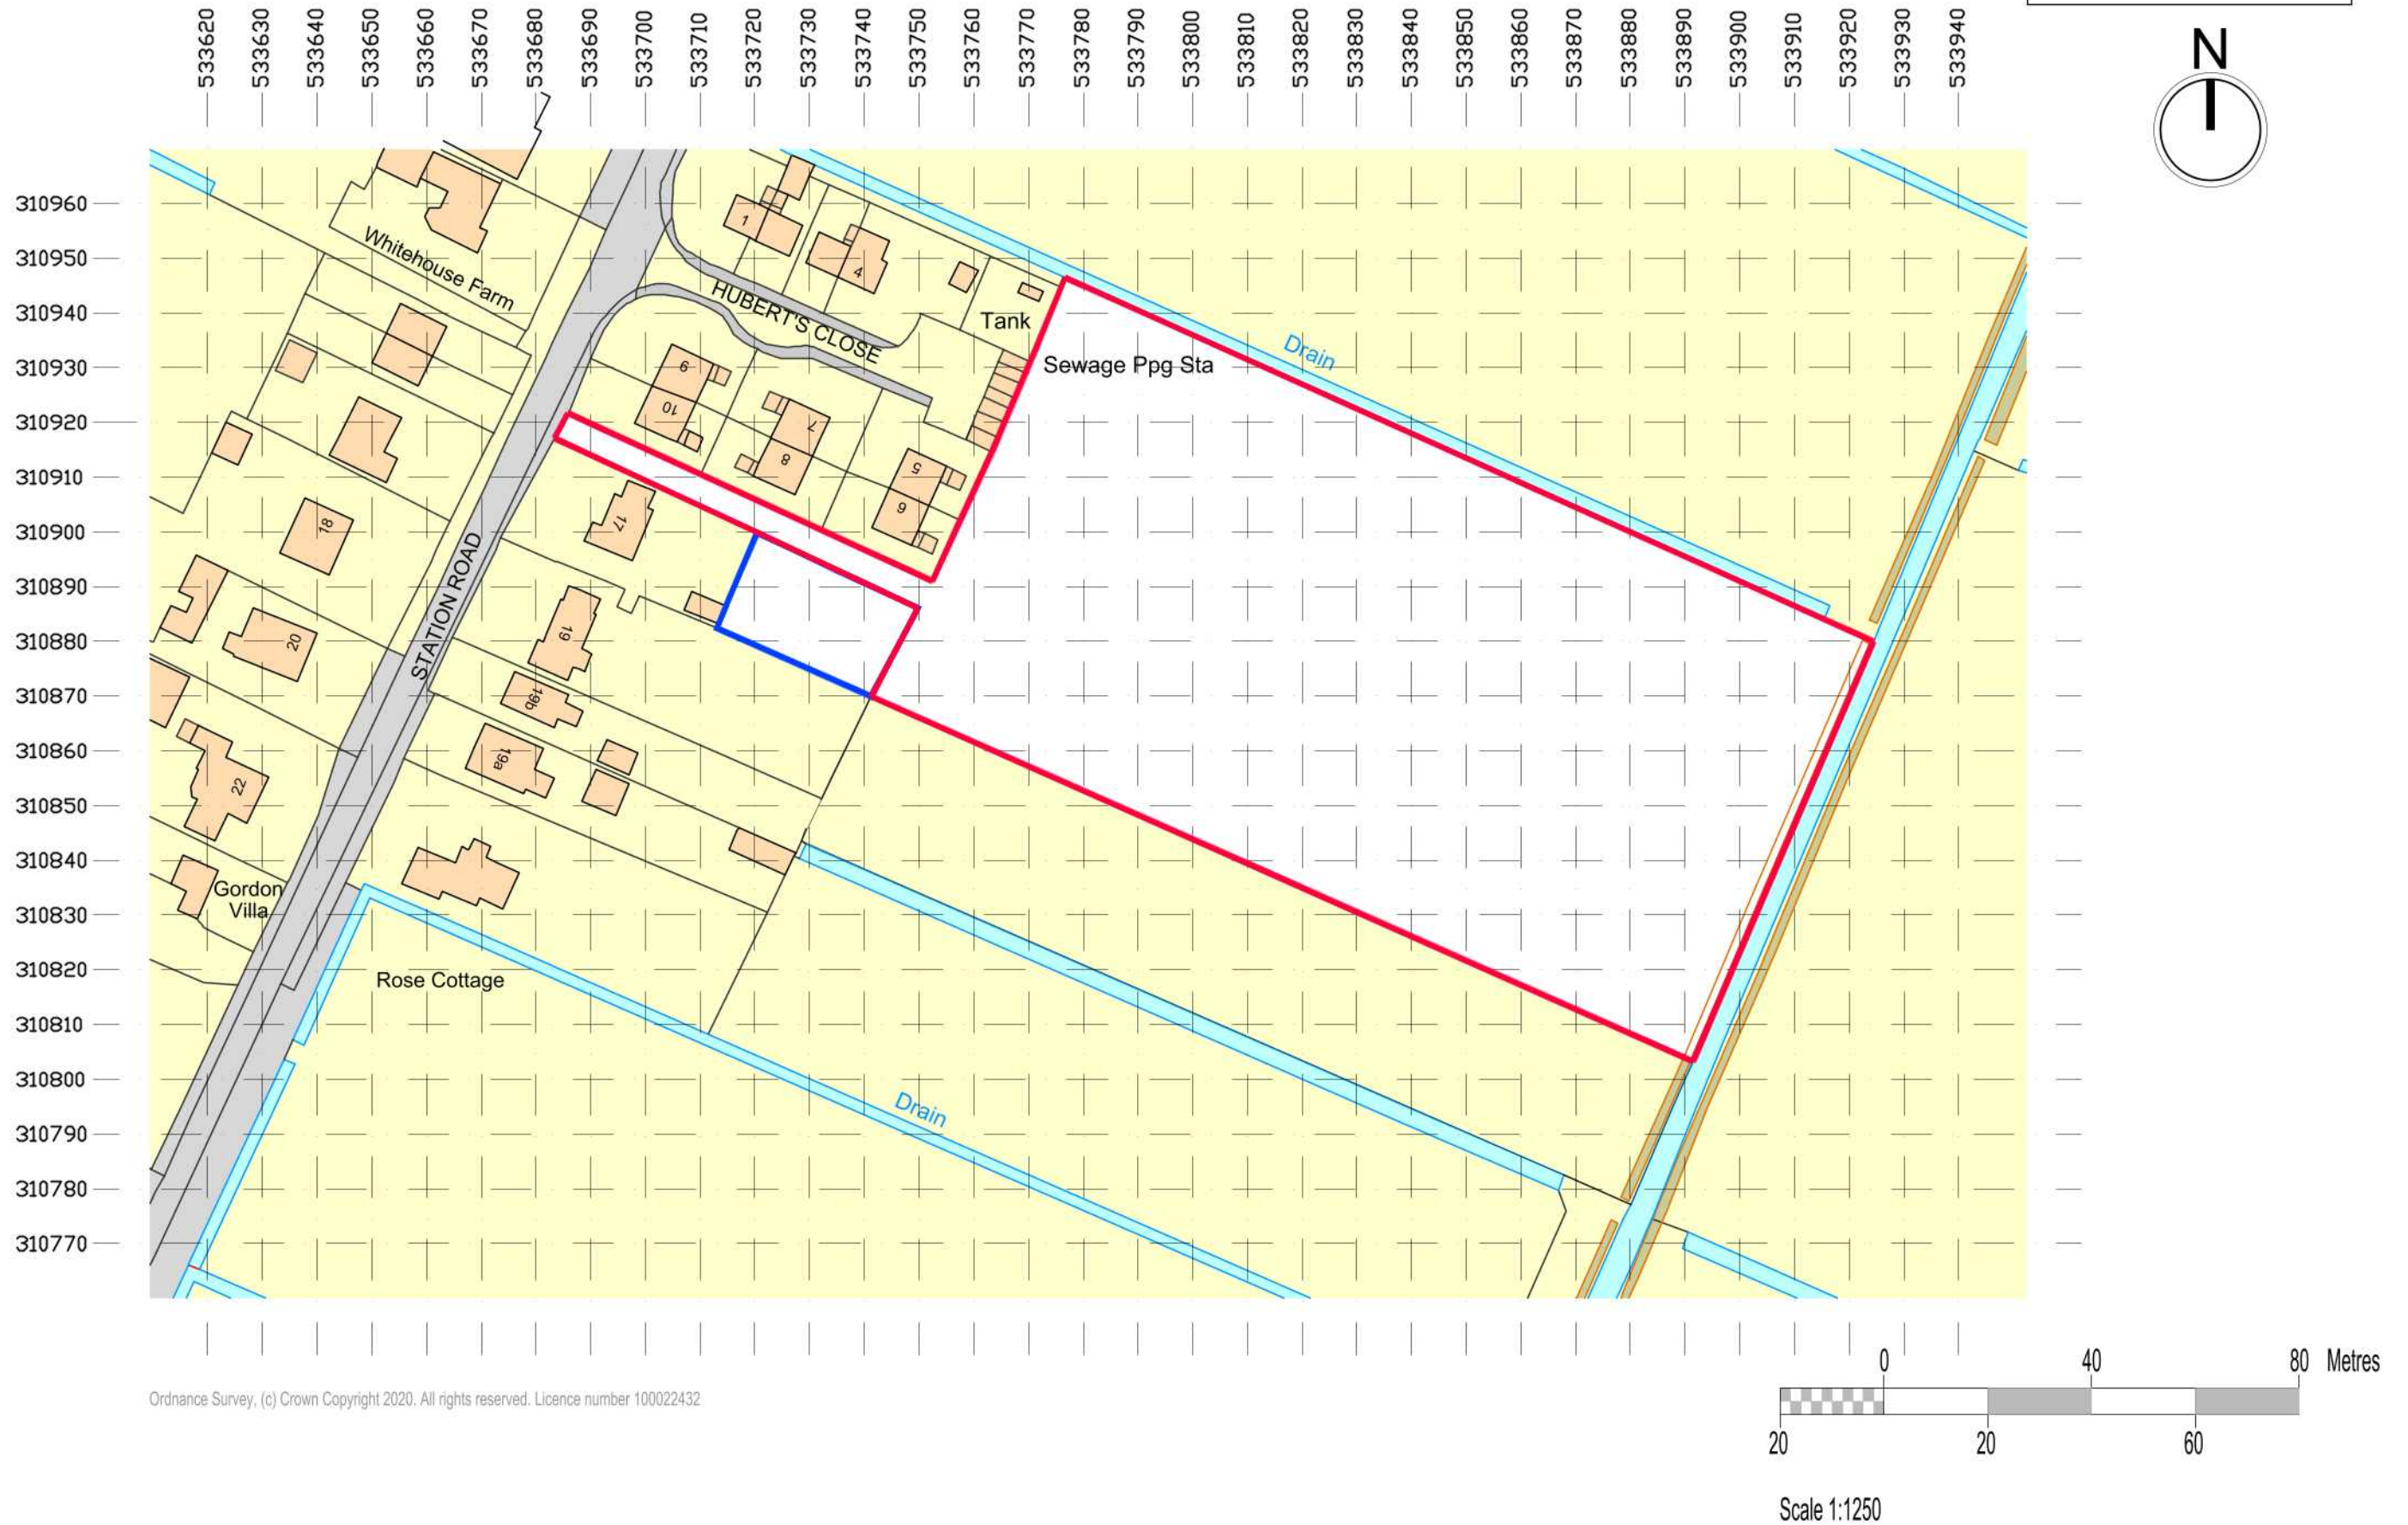

Ordnance Survey, (c) Crown Copyright 2020. All rights reserved. Licence number 100022432

Halmshaw Building Design Ltd

8 Wesley Drive, Chatteris, Cambs PE16 6DQ
Tel: 01354 694165
Email: alan.hbd@outlook.com



client

Mr and Mrs Bradley

title

Location Plan

project

Proposed stables and menage
Land rear of 17 Station Road
Gedney Hill, Spalding, PE12 0NP

drawn

HBD

checked

scale

1:1250@A3

date

November 2020

drawing no

2040-AP001

revision

P01