


This drawing has been prepared for Planning purposes only. This drawing is the copyright property of M2 Building Consultants LLP.

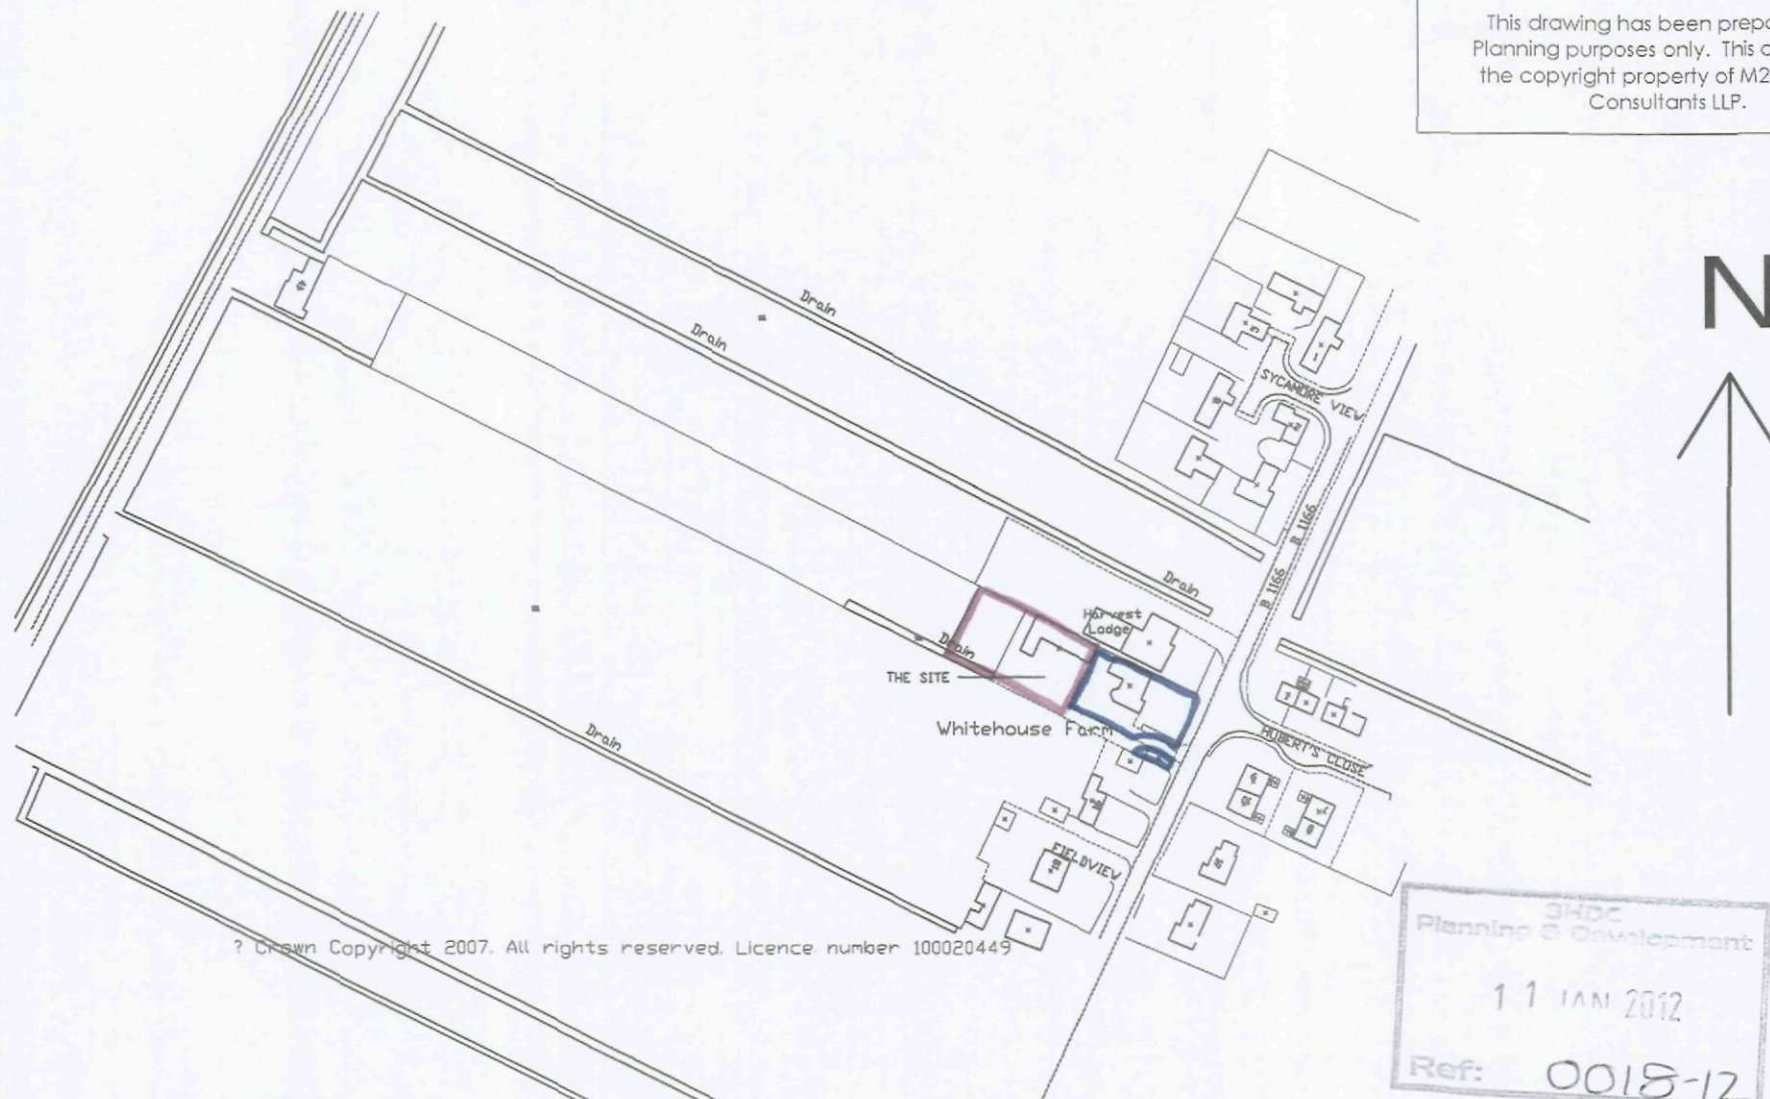

LOCATION PLAN

M2

M2 BUILDING CONSULTANTS LLP
8 Teal Grove, Cowbit, Spalding, Lincs. PE12 6XG
Tel: (01406) 380139
Email: info@m2buildingconsultants.co.uk

PROJECT
PROPOSED BARN CONVERSION AT WHITEHOUSE FARM
STATION ROAD GEDNEY HILL

DRAWN

DATE
SEPT 2008

SCALE
1:2500

DRAWING TITLE
OS SHEET EXTRACT

DWG NR.
LOC 154.19.07.01