


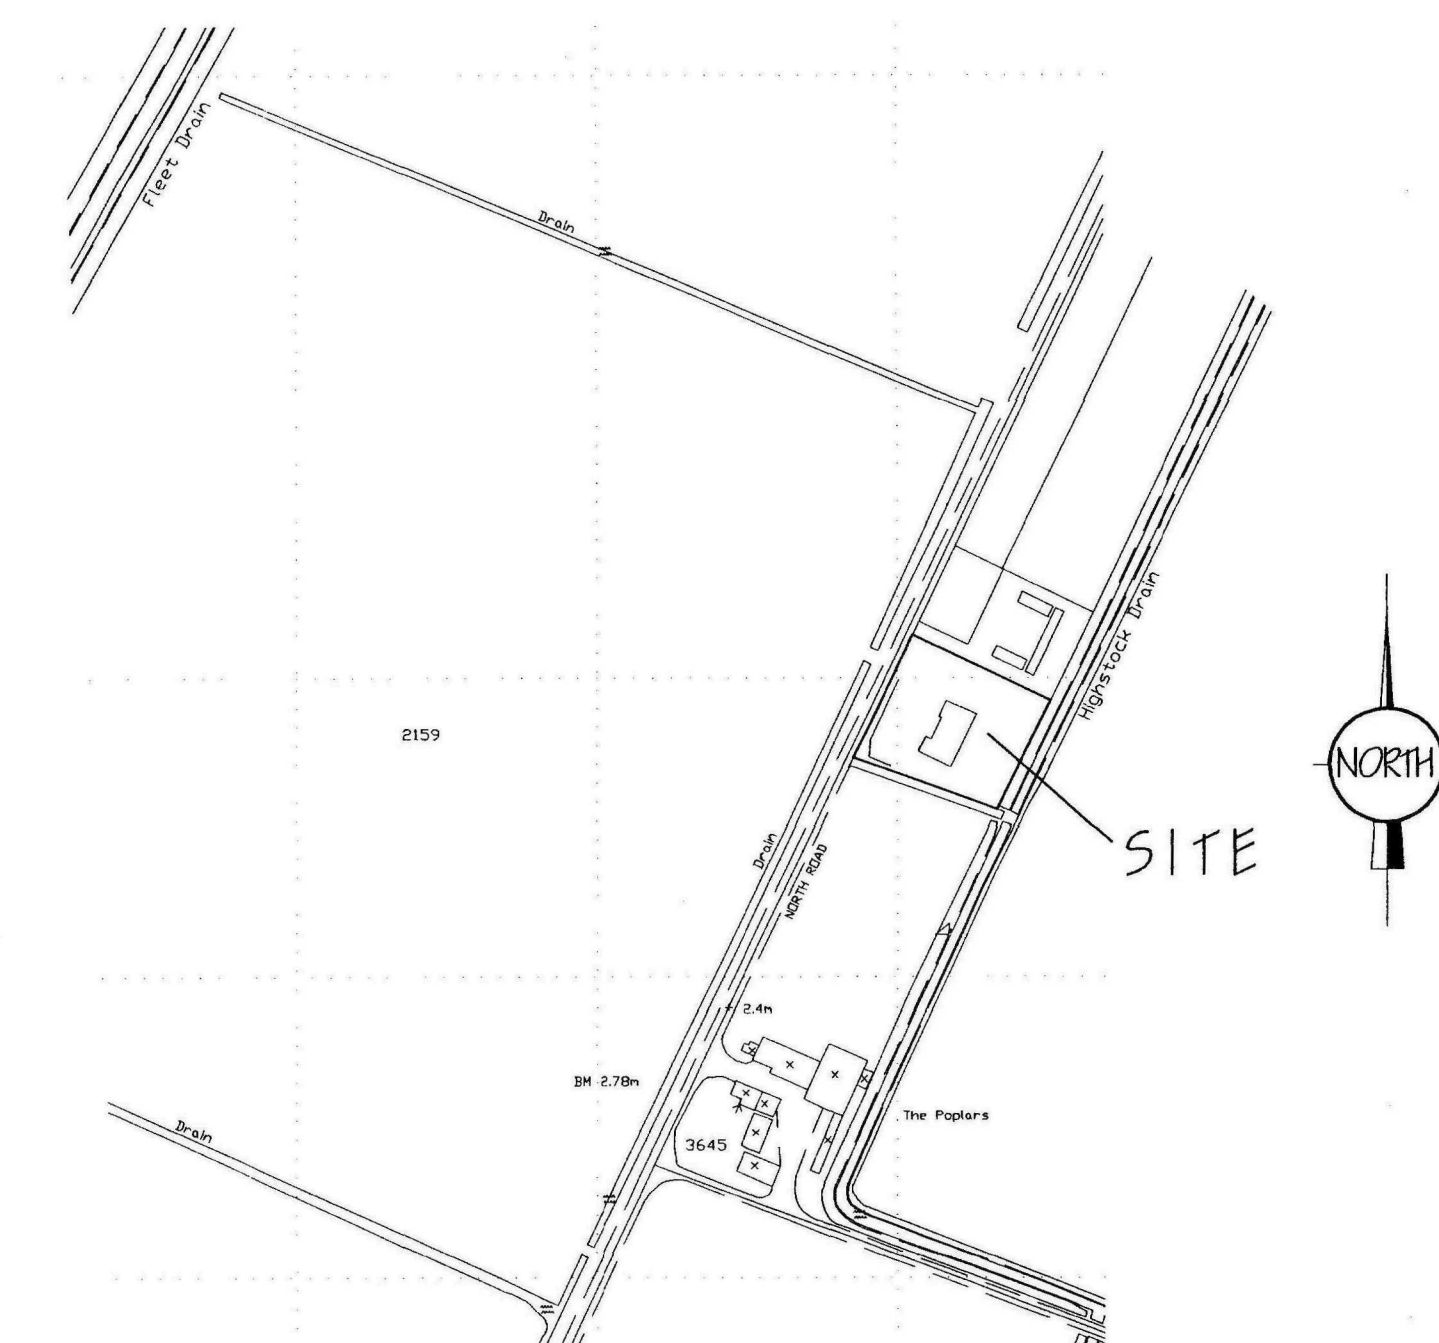

SECTION - Relationship of foundations to adjacent drain.

SITE LAYOUT
1/1000

ref / revision date

G. R. MERCHANT

I.ENG AMICE FIWO

**ARCHITECTURAL, STRUCTURAL
AND LAND DRAINAGE
CONSULTANTS**

Unit 4, Wrights Mews
12A Park Road, Holbeath,
Spalding, Lincs. PE12 7EE
Tel: 01406 490900
Fax: 01406 426744
E-Mail: G. R. Merchant @ Merchant. F

Co., UK

Client
MR. & MRS. J. DePEAR

Drawing
LOCATION & SITE LAYOUT PLANS.

Scales
AS INDICATED.

[illegible]