


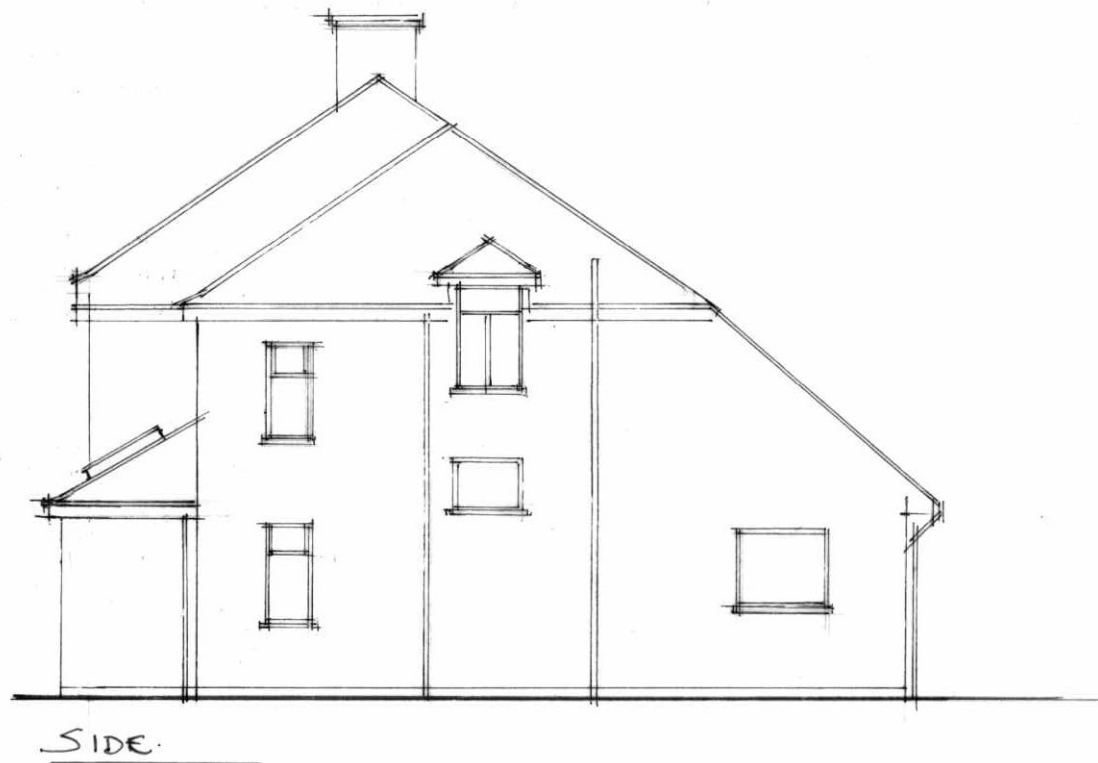

*Proposed Extension At
84 Highstock Lane
Gedney Hill
Lincs*

Proposed NW Elevation

*Drg No 5487 / 2
Date Dec 2019
Scale 1 : 100*

*Old Court Builders,
Unit L, Bentley Business Park,
Northfields Ind, Estate,
Market Deeping,
PE68LD*