


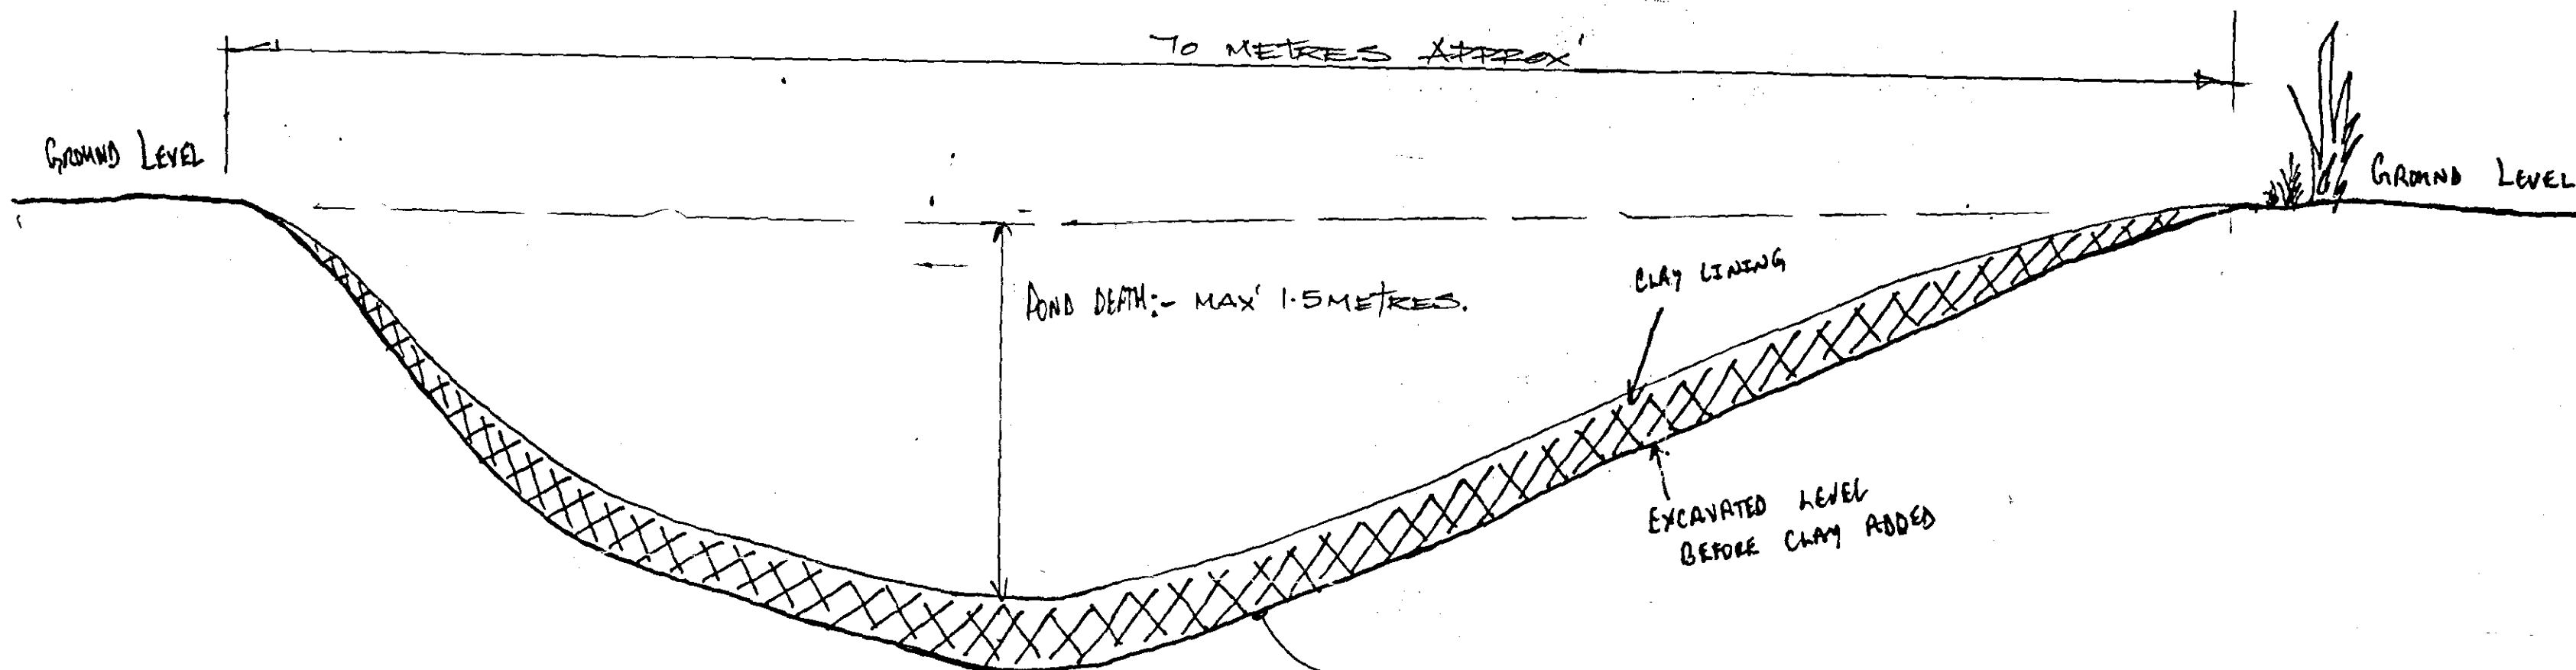

SECTION AA.

PLAN ②

DETERMINED
PLAN

A. MAX DEPTH OF POND. Jan '06

Matthews Landscape
134 North Road,
Gedney Hill,
Spalding, Lincolnshire.

Client Name:

Depear Developments Ltd
Northolme, North Road,
Gedney Hill, Spalding,
Lincolnshire.

Date: (1st draft)
15th September 2005
Pond Sectional Drawing

Drawn By:

Paul Matthews ND Hort.

Scale:

1:200

11/6/05